



DRAWING ISSUE NOTE:

- For the purpose of submission to Local Authority for the approval of Planning Consent
- This drawing is to be read in conjunction with all other relevant drawings & details in this package
- Do not scale, except for Planning purposes
- Dimensions are in millimeters unless otherwise stated
- Do not use for construction
- Should any third party use these drawings for the purpose of construction, it shall be entirely at their own risk.

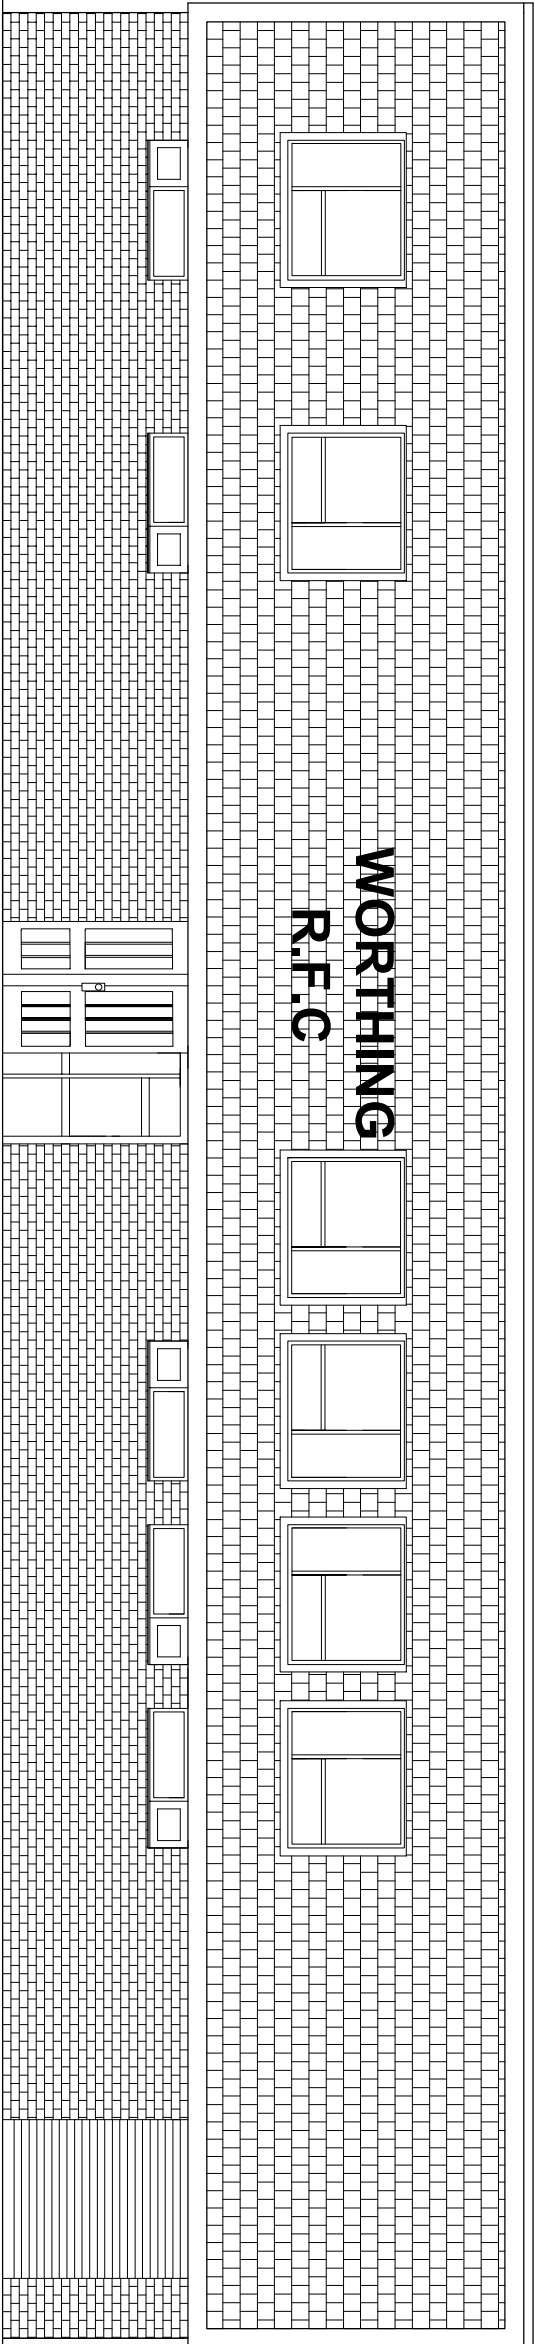

WEST ELEVATION

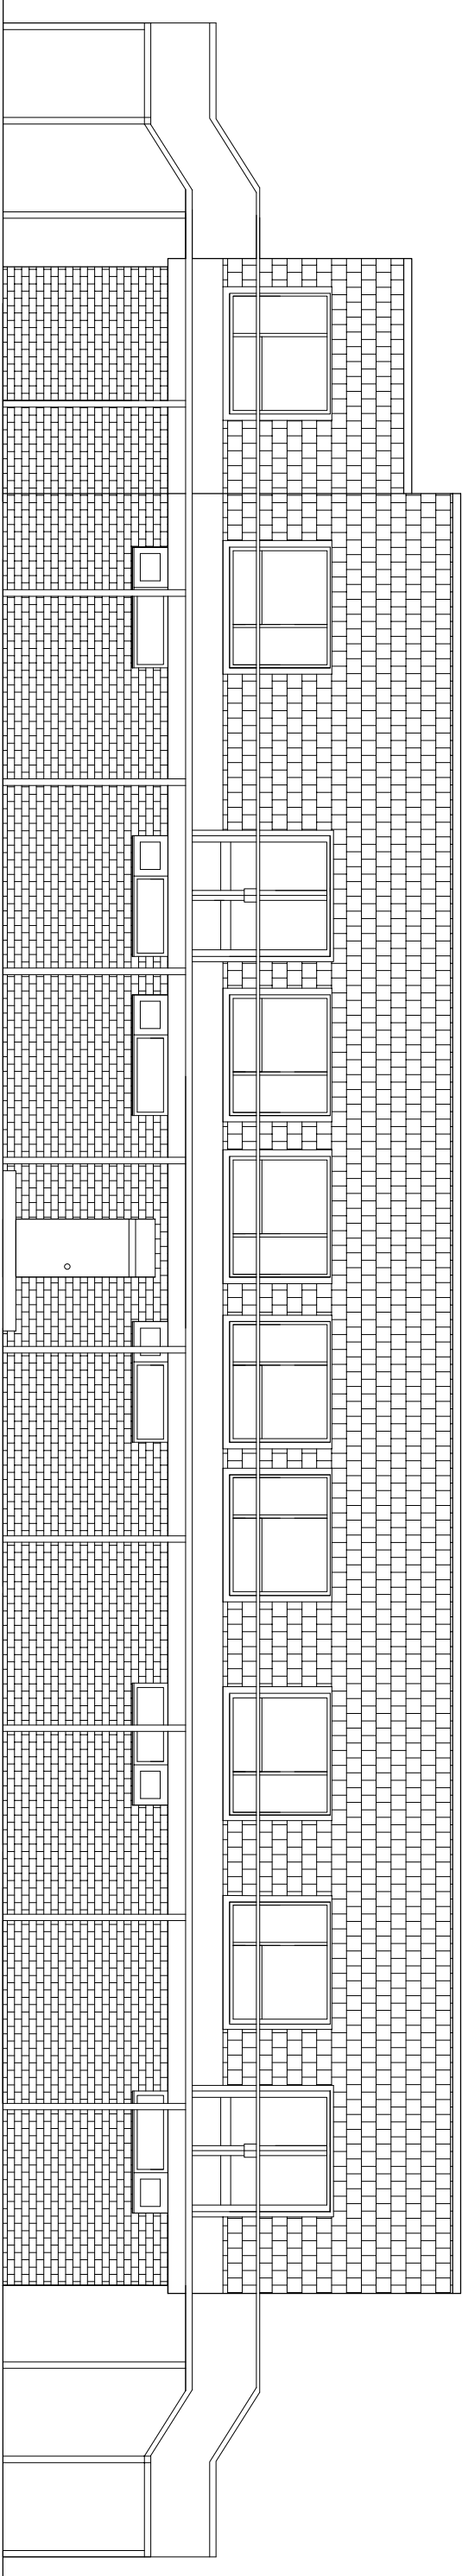

EAST ELEVATION

