



Mono-pitch roof
Plastisol coated
Steel Box Gutter
2 Nr. uPVC
downpipes

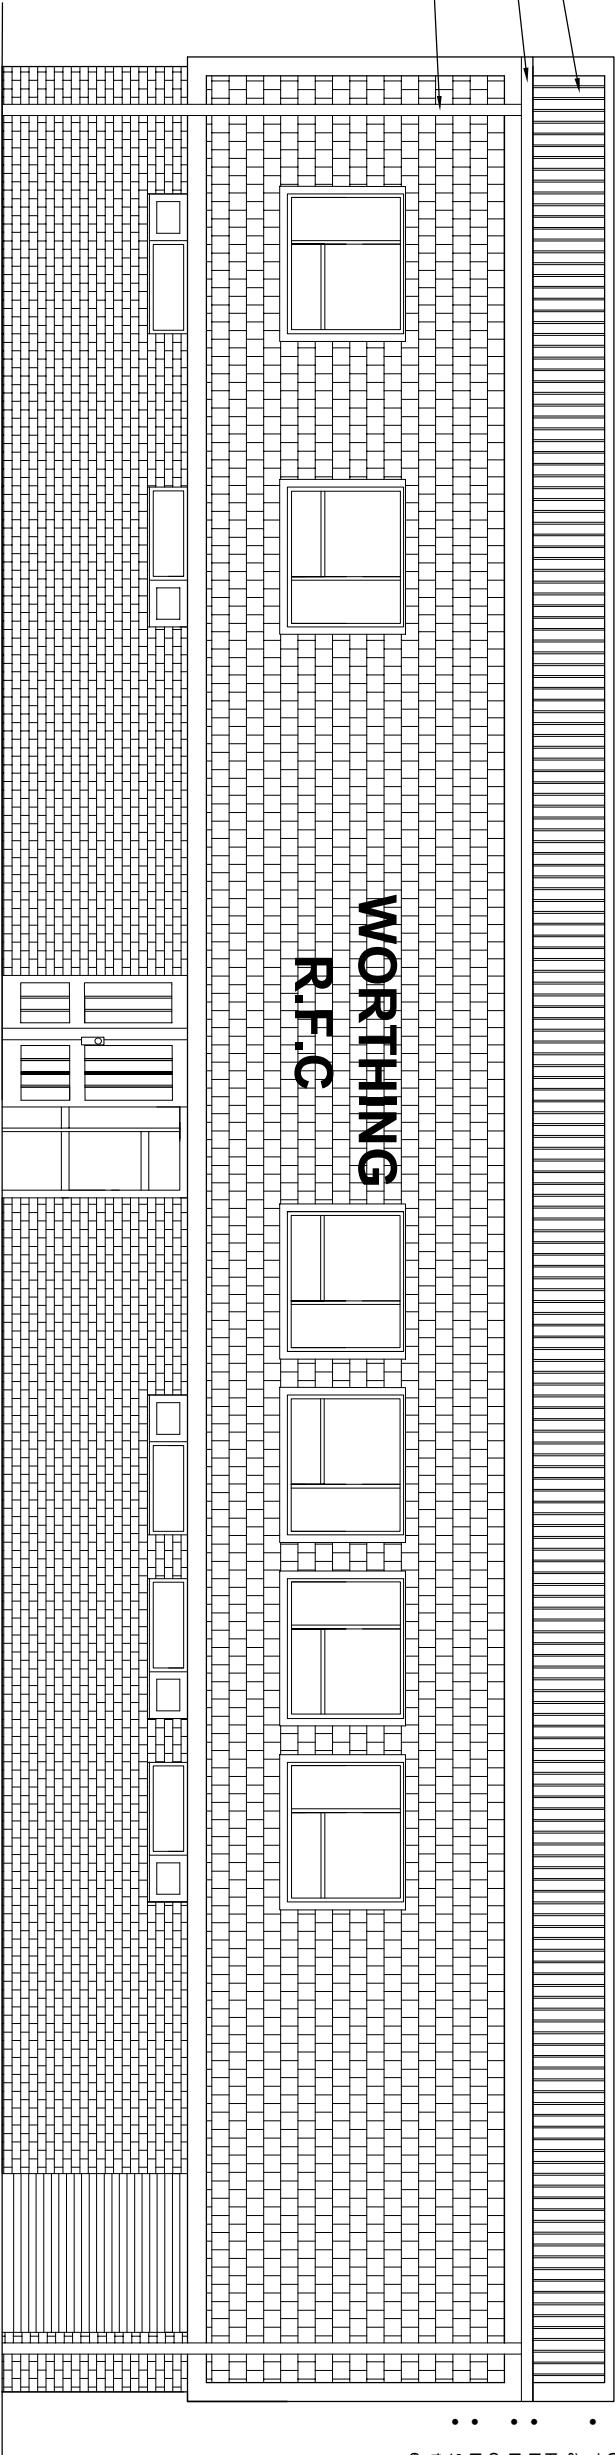


WEST ELEVATION

New verge
flashing and
slate-hanging to
accommodate
increase in height

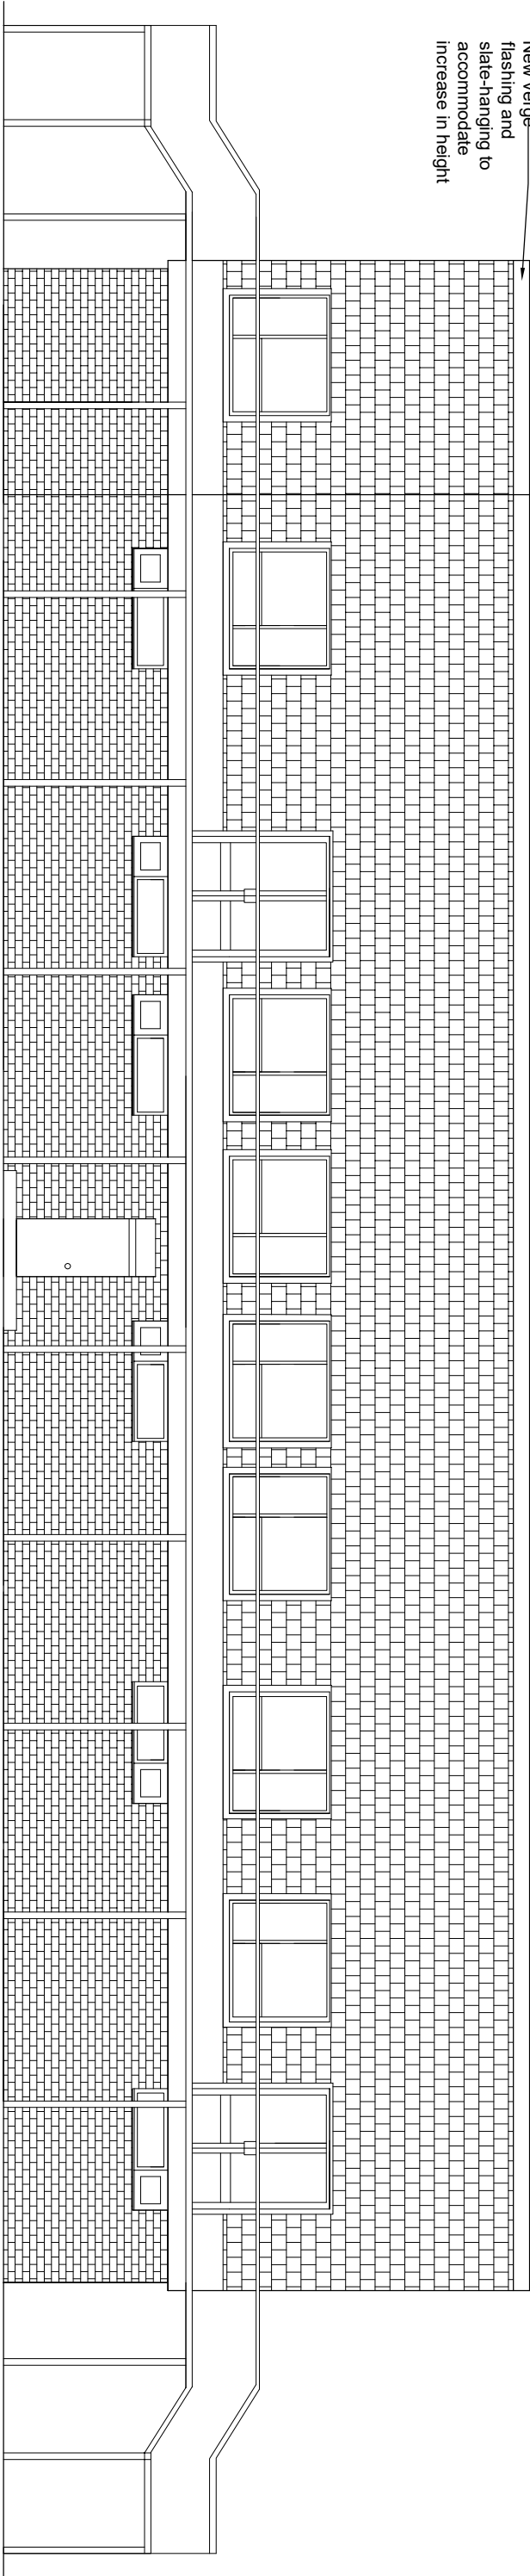

EAST ELEVATION

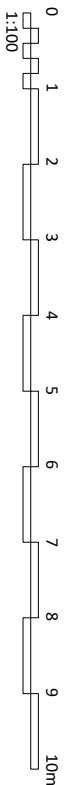

DRAWING ISSUE NOTE:

- For the purpose of submission to Local Authority for the approval of Planning Consent.
- This drawing is to be read in conjunction with all other relevant drawings & details in this package.
- Do not scale, except for Planning purposes.
- Dimensions are in millimeters unless otherwise stated.
- Do not use for construction.
- Should any third party use these drawings for the purpose of construction, it shall be entirely at their own risk.