


- DRAWING ISSUE NOTE:**
- For the purpose of submission to Local Authority for the approval of Planning Consent
 - This drawing is to be read in conjunction with all other relevant drawings & details in this package
 - Do not scale, except for Planning purposes
 - Dimensions are in millimeters unless otherwise stated
 - Do not use for construction
 - Should any third party use these drawings for the purpose of construction, it shall be entirely at their own risk.

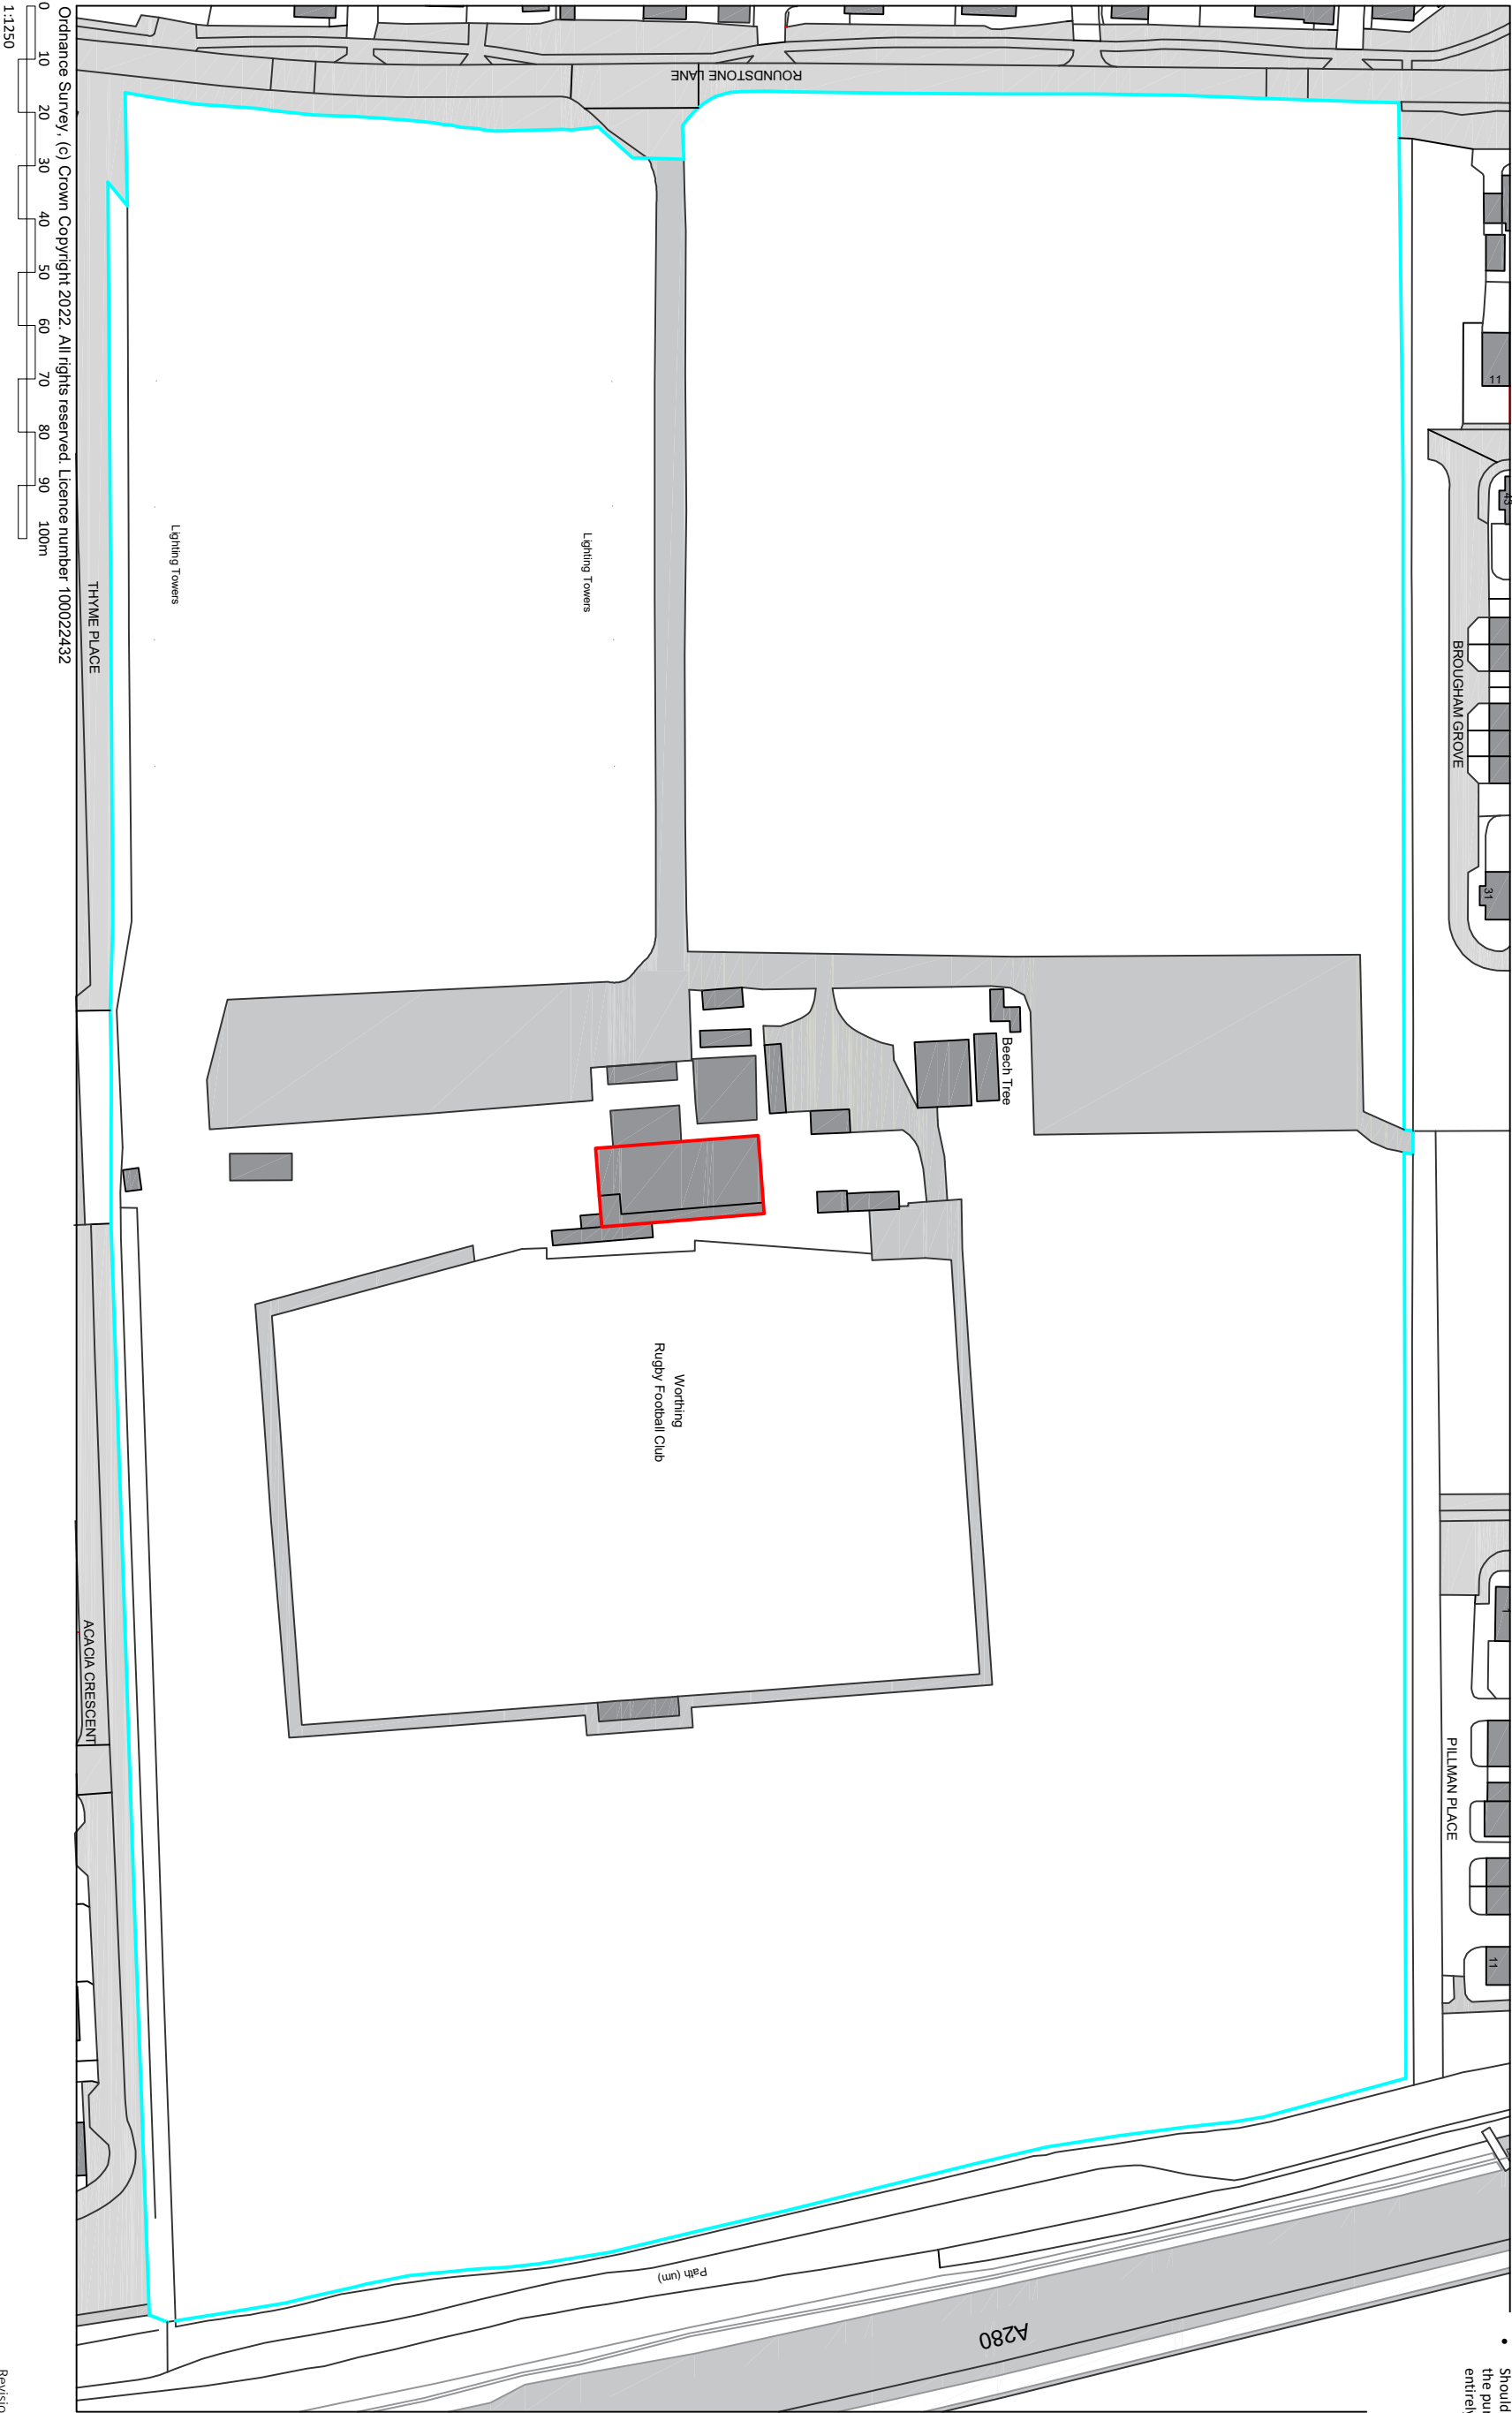

COH surveyors
C r o w t h e r
O v e r t o n - H a r t

2B Chanctonfold, Horsham Road
Steyning, West Sussex. BN44 3AA
T 0 1 9 0 3 8 1 6 2 9 0
E reception@cohsurveyors.co.uk

Site Address
Worthing Rugby Club
Roundstone Lane
West Sussex
BN16 4AX

Client
Worthing Rugby Club

Drawing Issue:
PLANNING



Drawing Location Plan
Project
Roof Renewal

Drawing No.
1395.21.01

Scale
1:1250

Date
May '22

Drawn By
JL

Checked By
PC