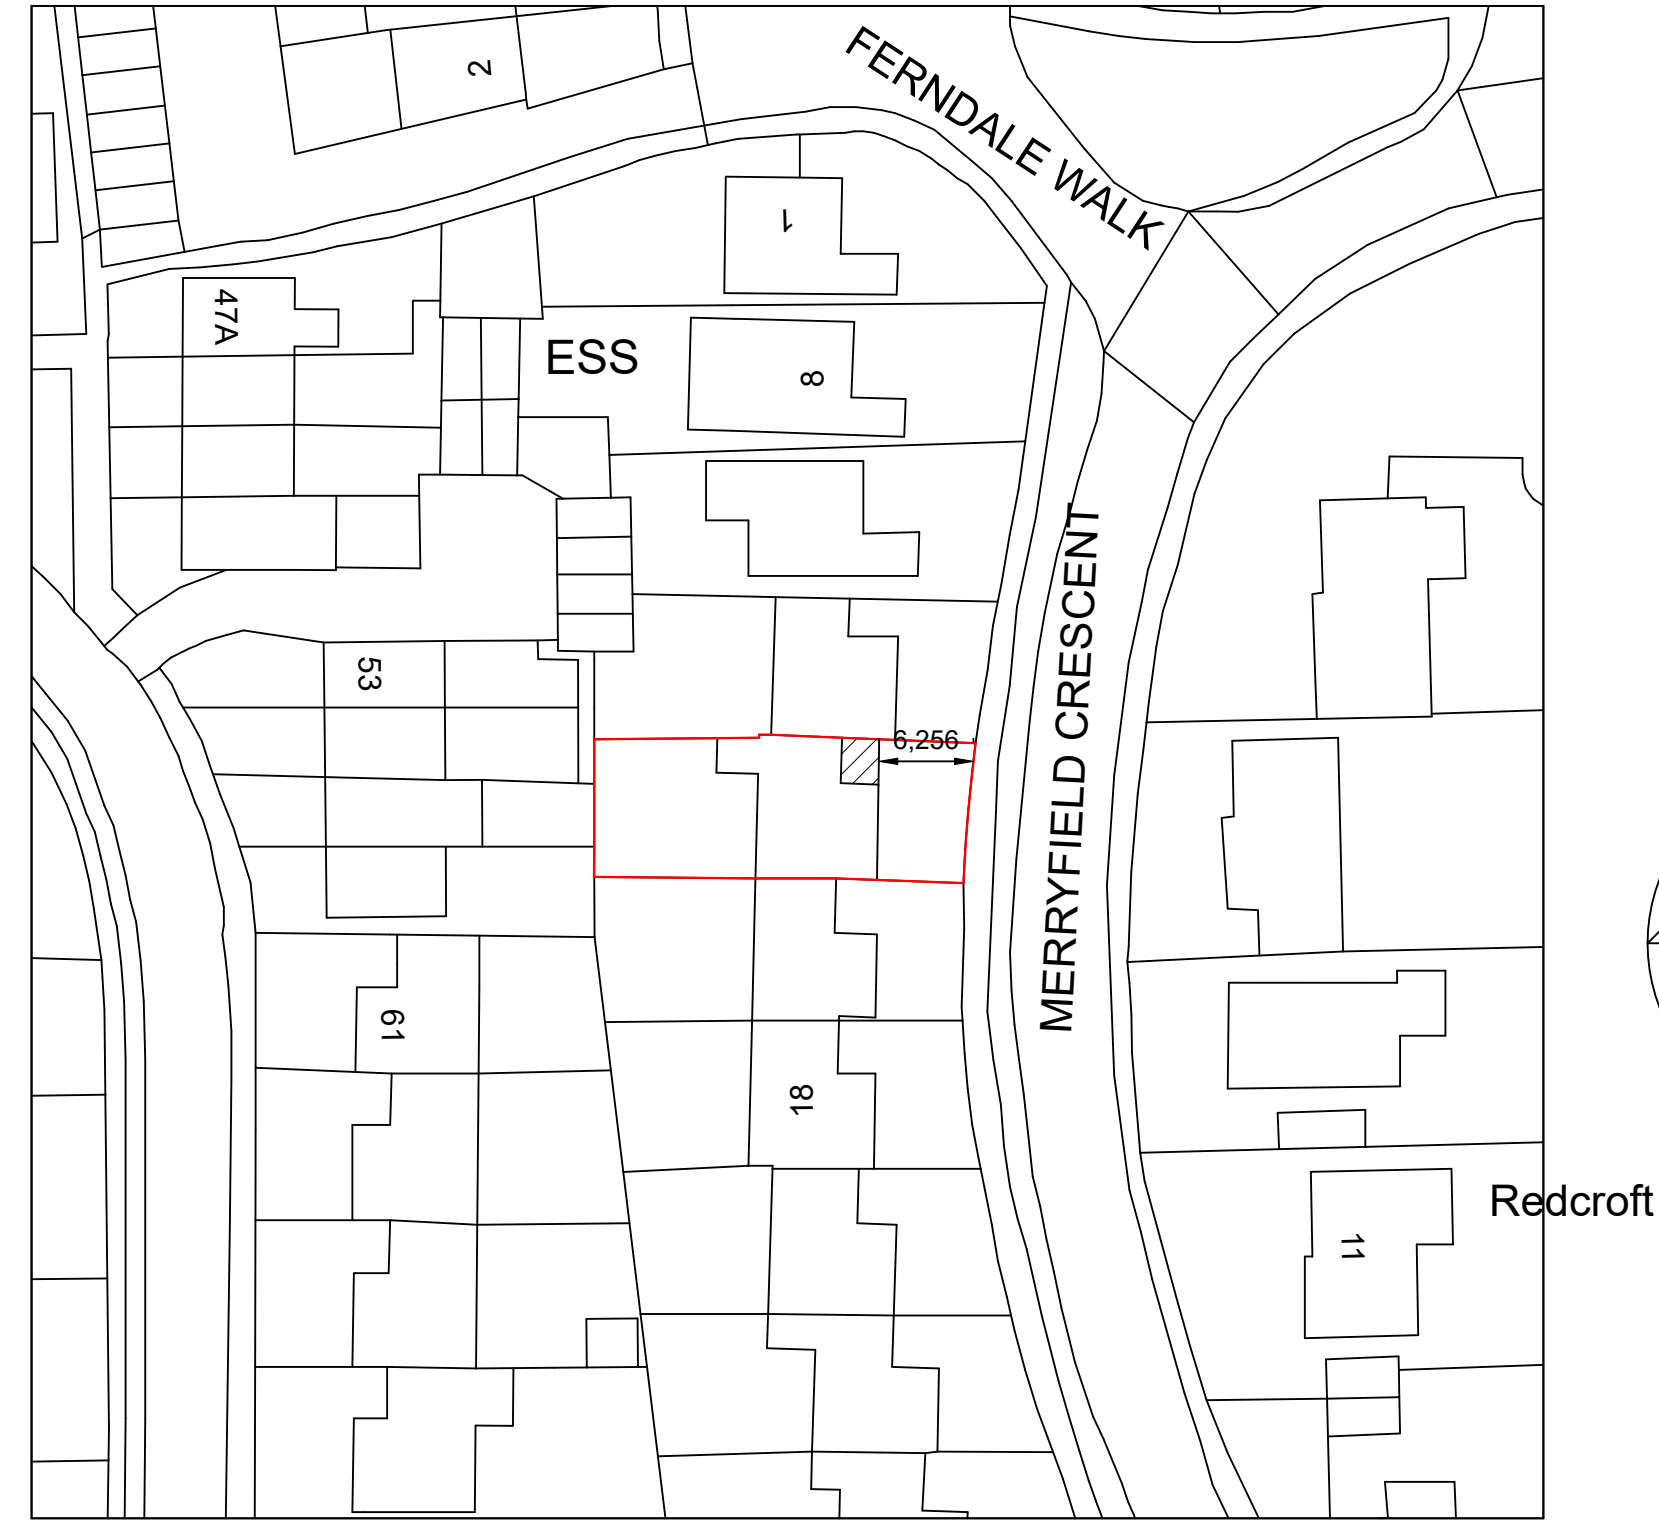


REVISIONS

Notes

- 1. These are computerised drawings for the purposes of obtaining planning & building regulations approvals & are based on certain overall measurements.
  - 2. Dimensions shown must not be relied upon and must be checked on site and verified prior to commencement of work.
  - 3. Where applicable this drawing is to be read in conjunction with other consultants' drawings & calculations.
  - 4. Do not scale from these drawings, except for planning purposes
  - 5. Any Work undertaken prior to Planning and Building Regulations Approval is done so entirely at the Client/Contractors own risk
- © 2022 - T. Murray

**TIM MURRAY CBuildE MCABE**  
BUILDING CONSULTANT  
48 Pier Road  
Littlehampton West  
Sussex BN17 5LP  
  
01903 730228

|                                                           |           |
|-----------------------------------------------------------|-----------|
| PROJECT DETAIL                                            |           |
| 14 MERRYFIELD CRESCENT ANGMERING<br>WEST SUSSEX, BN16 4DA |           |
| EXTENSION                                                 |           |
| FOR: MR & MRS M.LEE                                       |           |
| DRAWING                                                   | SCALE     |
| BLOCK PLAN                                                | 1/500 @A3 |
| DATE: MAY 2022                                            |           |
| DRAWN: T. Murray                                          |           |
| DRAWING: 22/33/3                                          | REVISION: |
|                                                           |           |