



Scale Bar 1:100

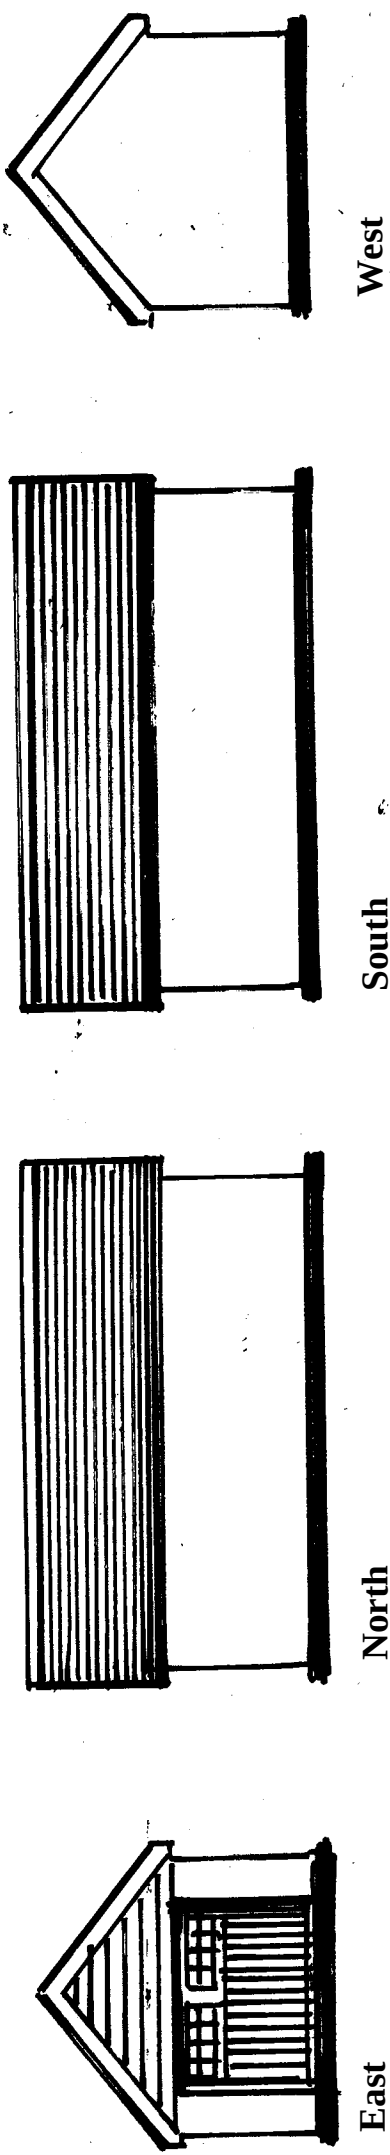

Existing Elevations

Amendments			Date
Client	Mr Esho		

Site Address
1 Drift road
Worthing
West Sussex
BN12 6RD

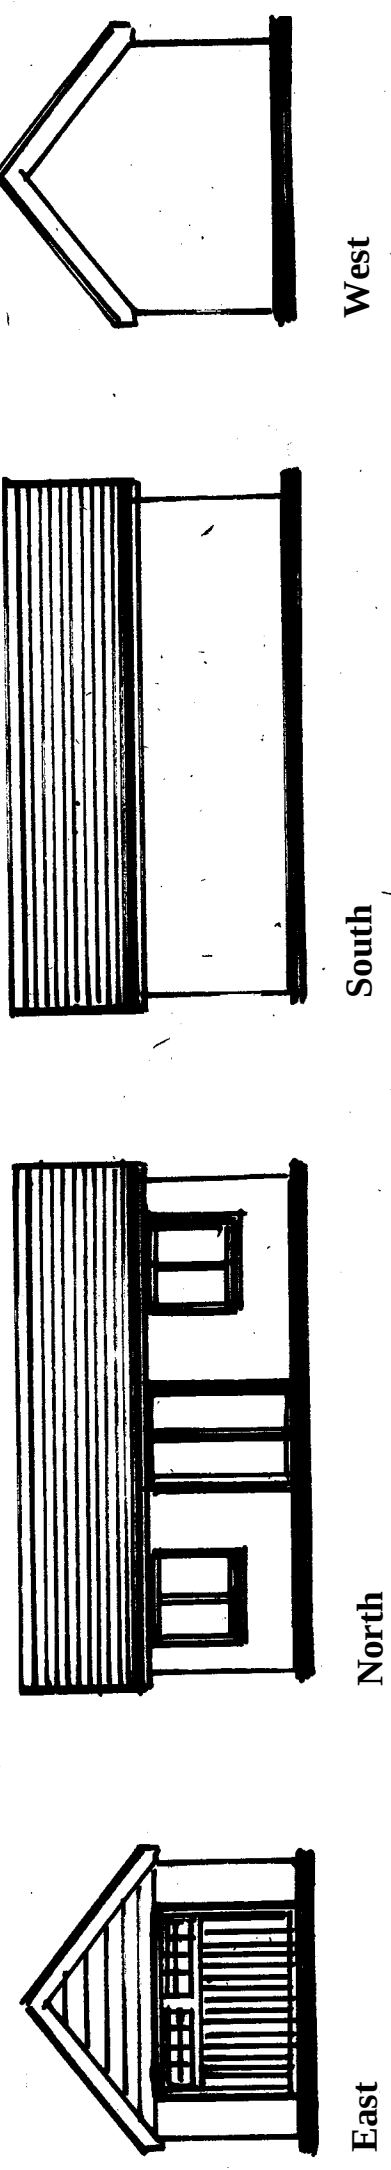

Proposed Elevations

Proposal	Garage Conversion		
Drawing Title	Existing / Proposed Elevations		
Date	19/07/26	Drawn	S. Burrows
Scales	1:100 on A3		
DWG NO.	S13552/2	REV	