

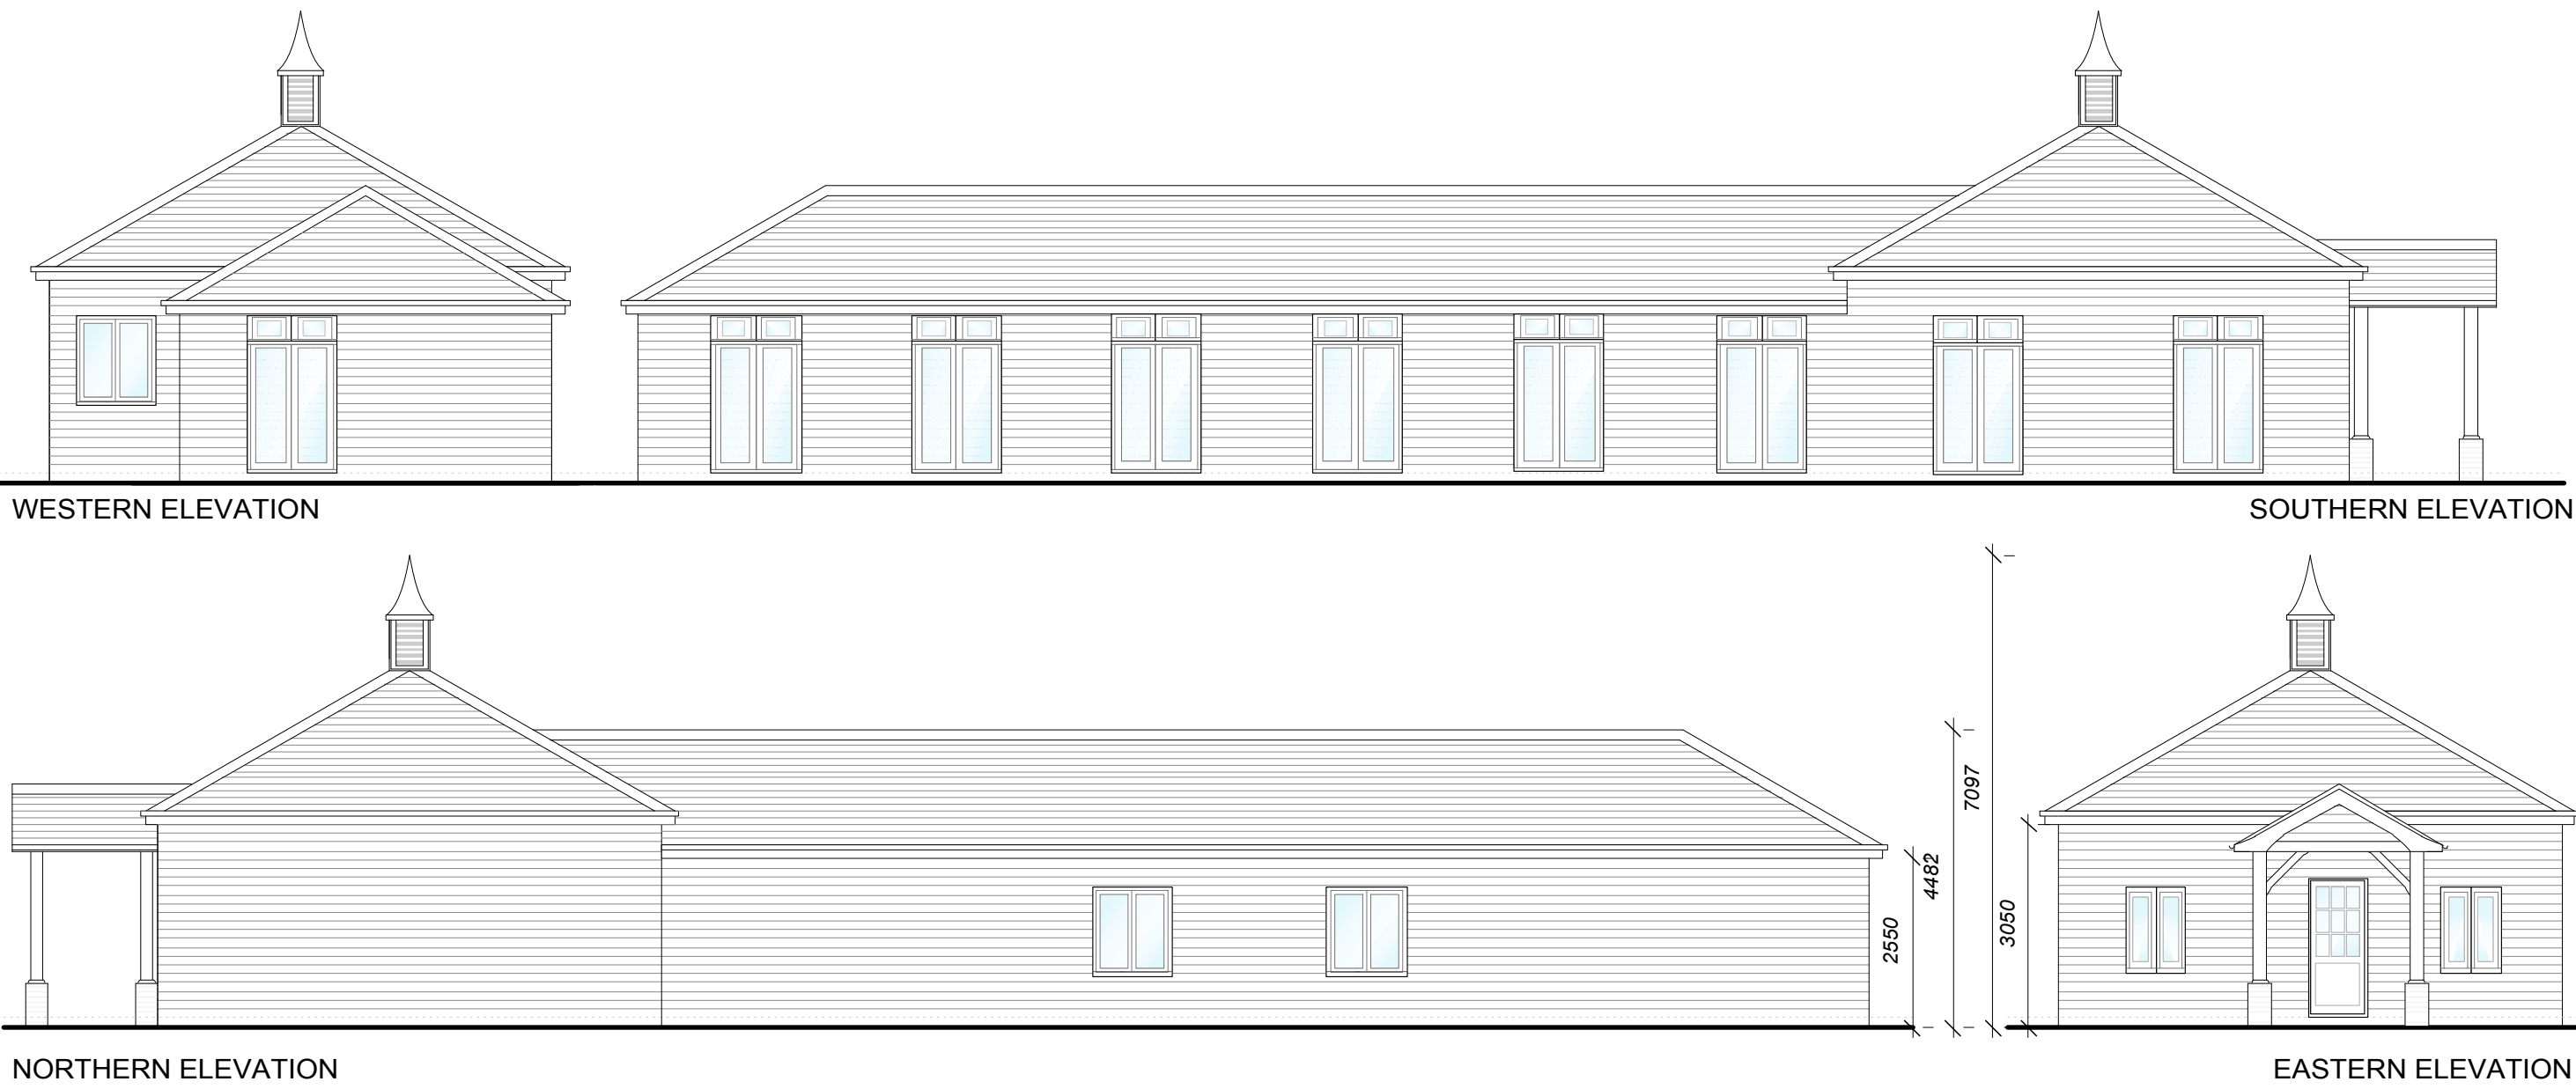
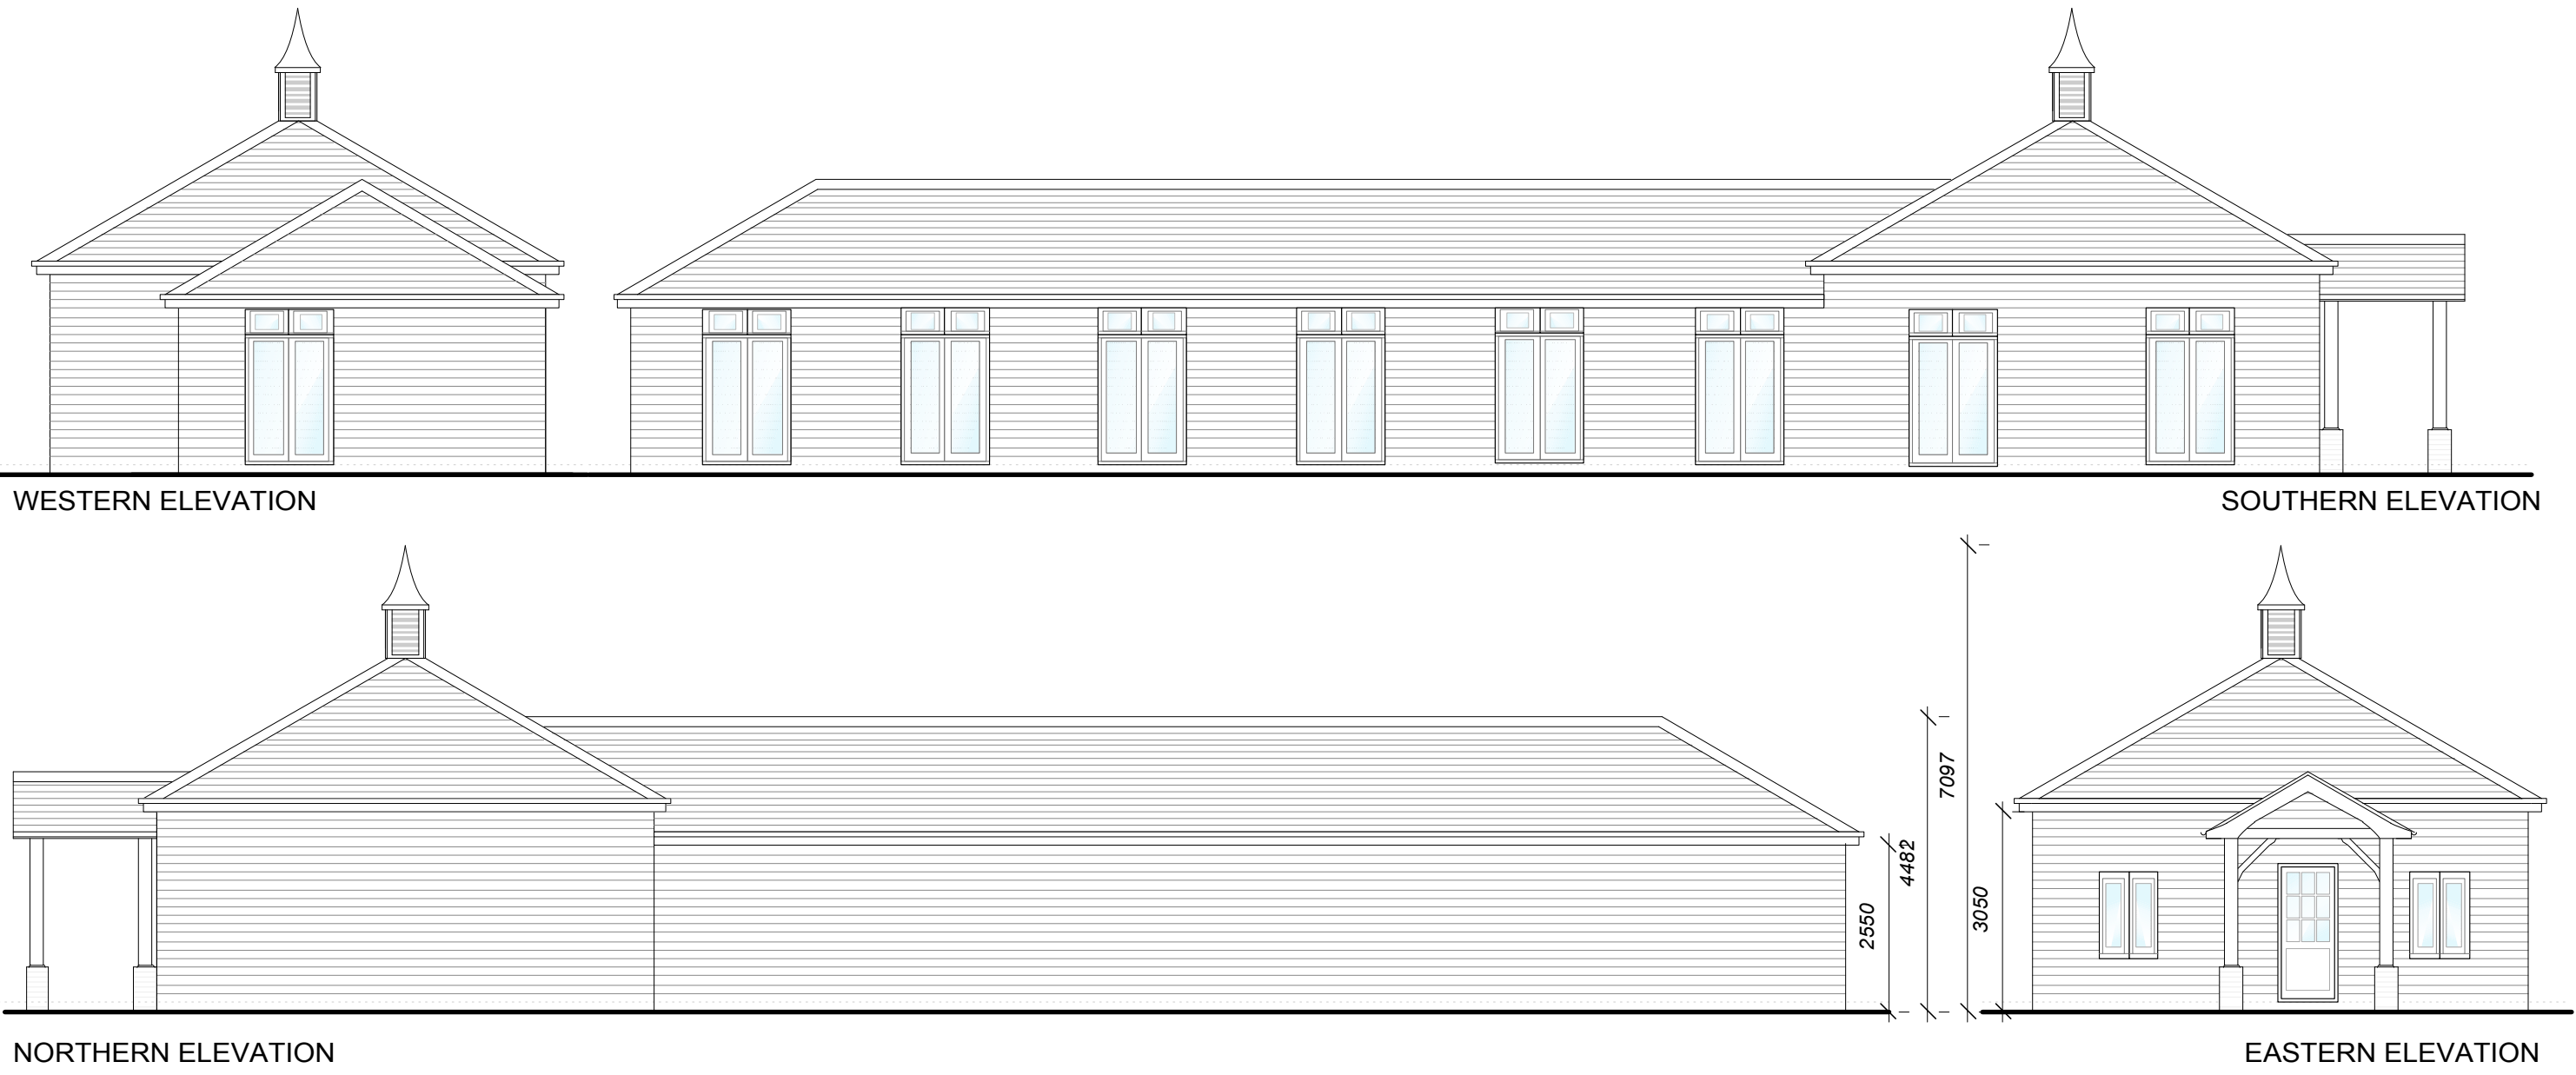


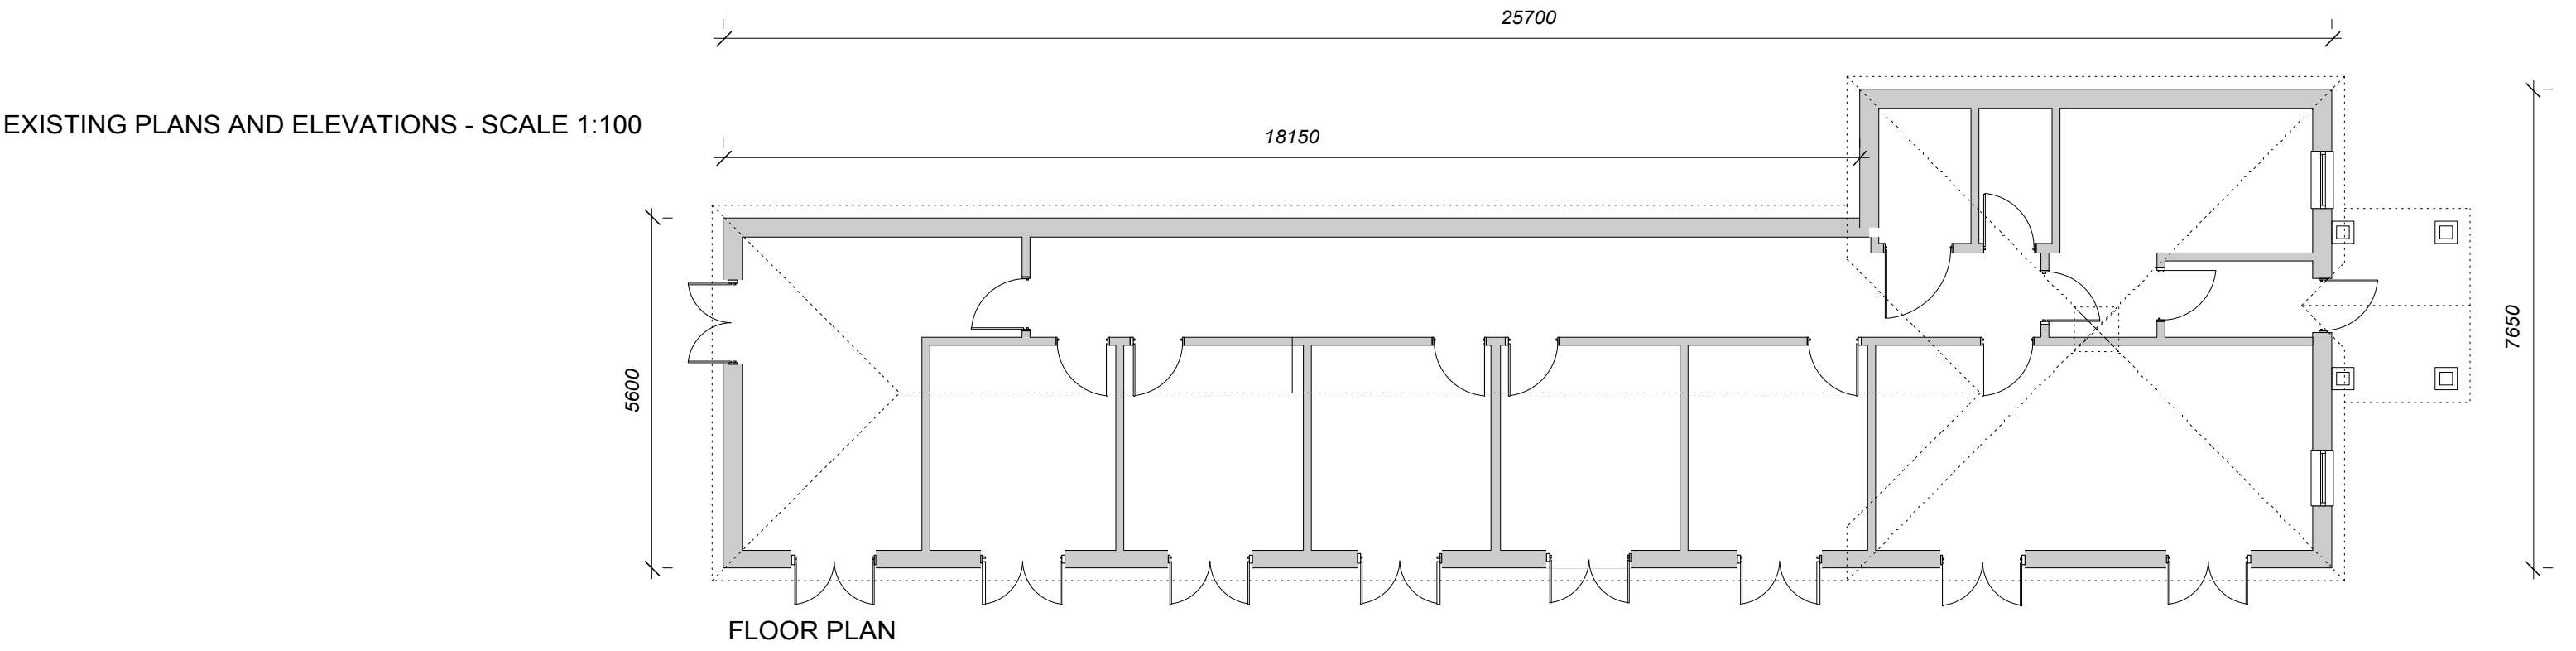

BRETT INCORPORATED
Planning and Development Services
LIMITED

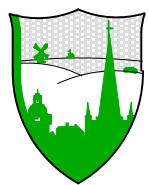

HAMBLE HOUSE, MEADOW, GODALMING SURREY, GU7 3HU
TEL: 01483 258800 01483 866673 MOBILE: 07708 624249 07438 549381 E-MAIL: office@brettinc.co.uk
MANAGING DIRECTOR SIMON BRETT M.R.T.P.I.
RUCED OFFICE: HAMBLE HOUSE, MEADOW, GODALMING, SURREY GU7 3HU
RUCED BY THE L.A. No. 248490 V.A. REG. No. 421 228 44
www.brettinc.co.uk

Client: **THE CHAPMAN GROUP LTD**

Project: **PRIOR NOTIFICATION FOR THE
CONVERSION OF BUILDINGS IN B1(a) OFFICE
USE TO C3 RESIDENTIAL USE AT AVENALS
FARM WATER LANE ANGMERING BN16 4EP**

Drawing: **LOCATION AND BLOCK PLANS
PROPOSED PLANS AND ELEVATIONS**

Dwg No: **1733.1/01** Date: **JULY 2013** Drawn: **PS**

Scales: **1:1250, 1:500, 1:100 (original paper size A1)**

This drawing is the copyright of Brett Inc. Ltd. The contractor should check all dimensions on site. No dimensions are to be scaled from this drawing. It is the contractor's responsibility to ensure that all works are in compliance with the relevant statutory requirements. Where relevant, this drawing has been prepared for the purposes of the application for planning permission. Any other use of this drawing is at the user's risk. License No. 4.000790