
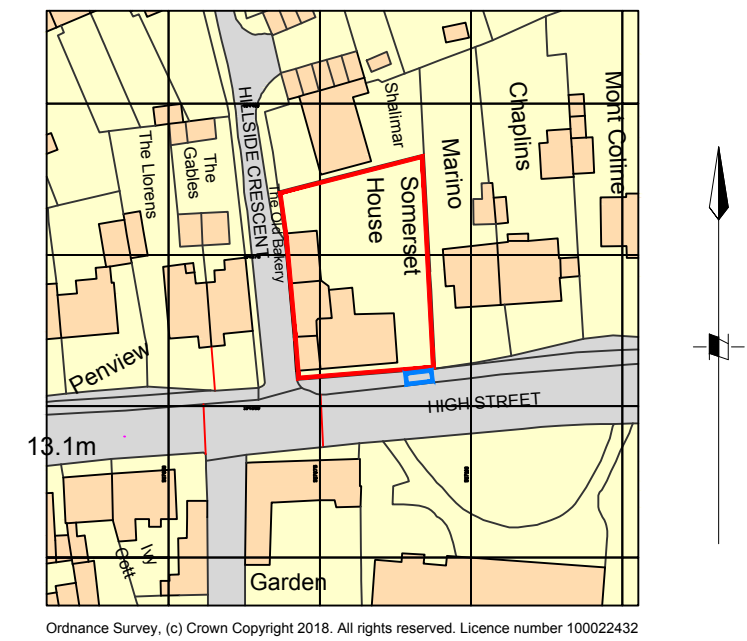
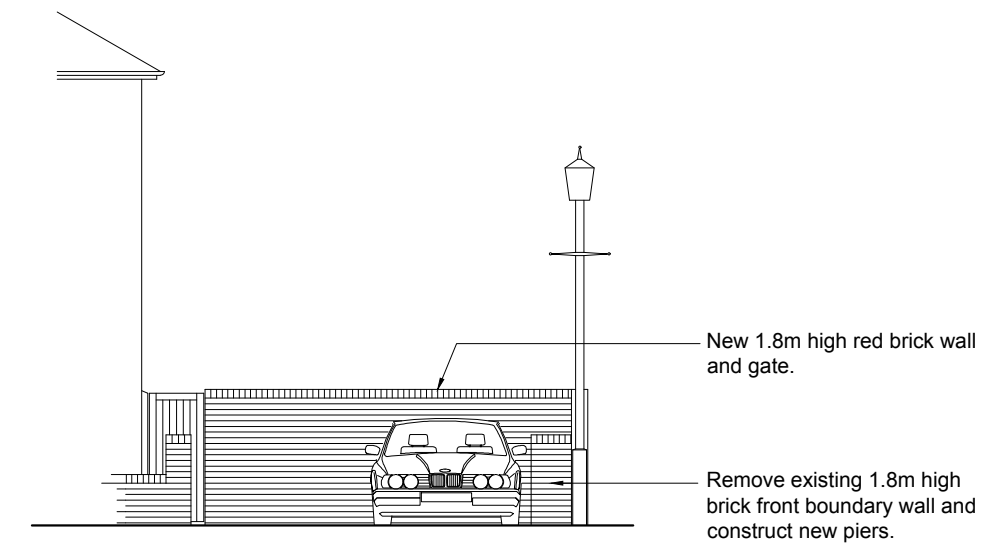


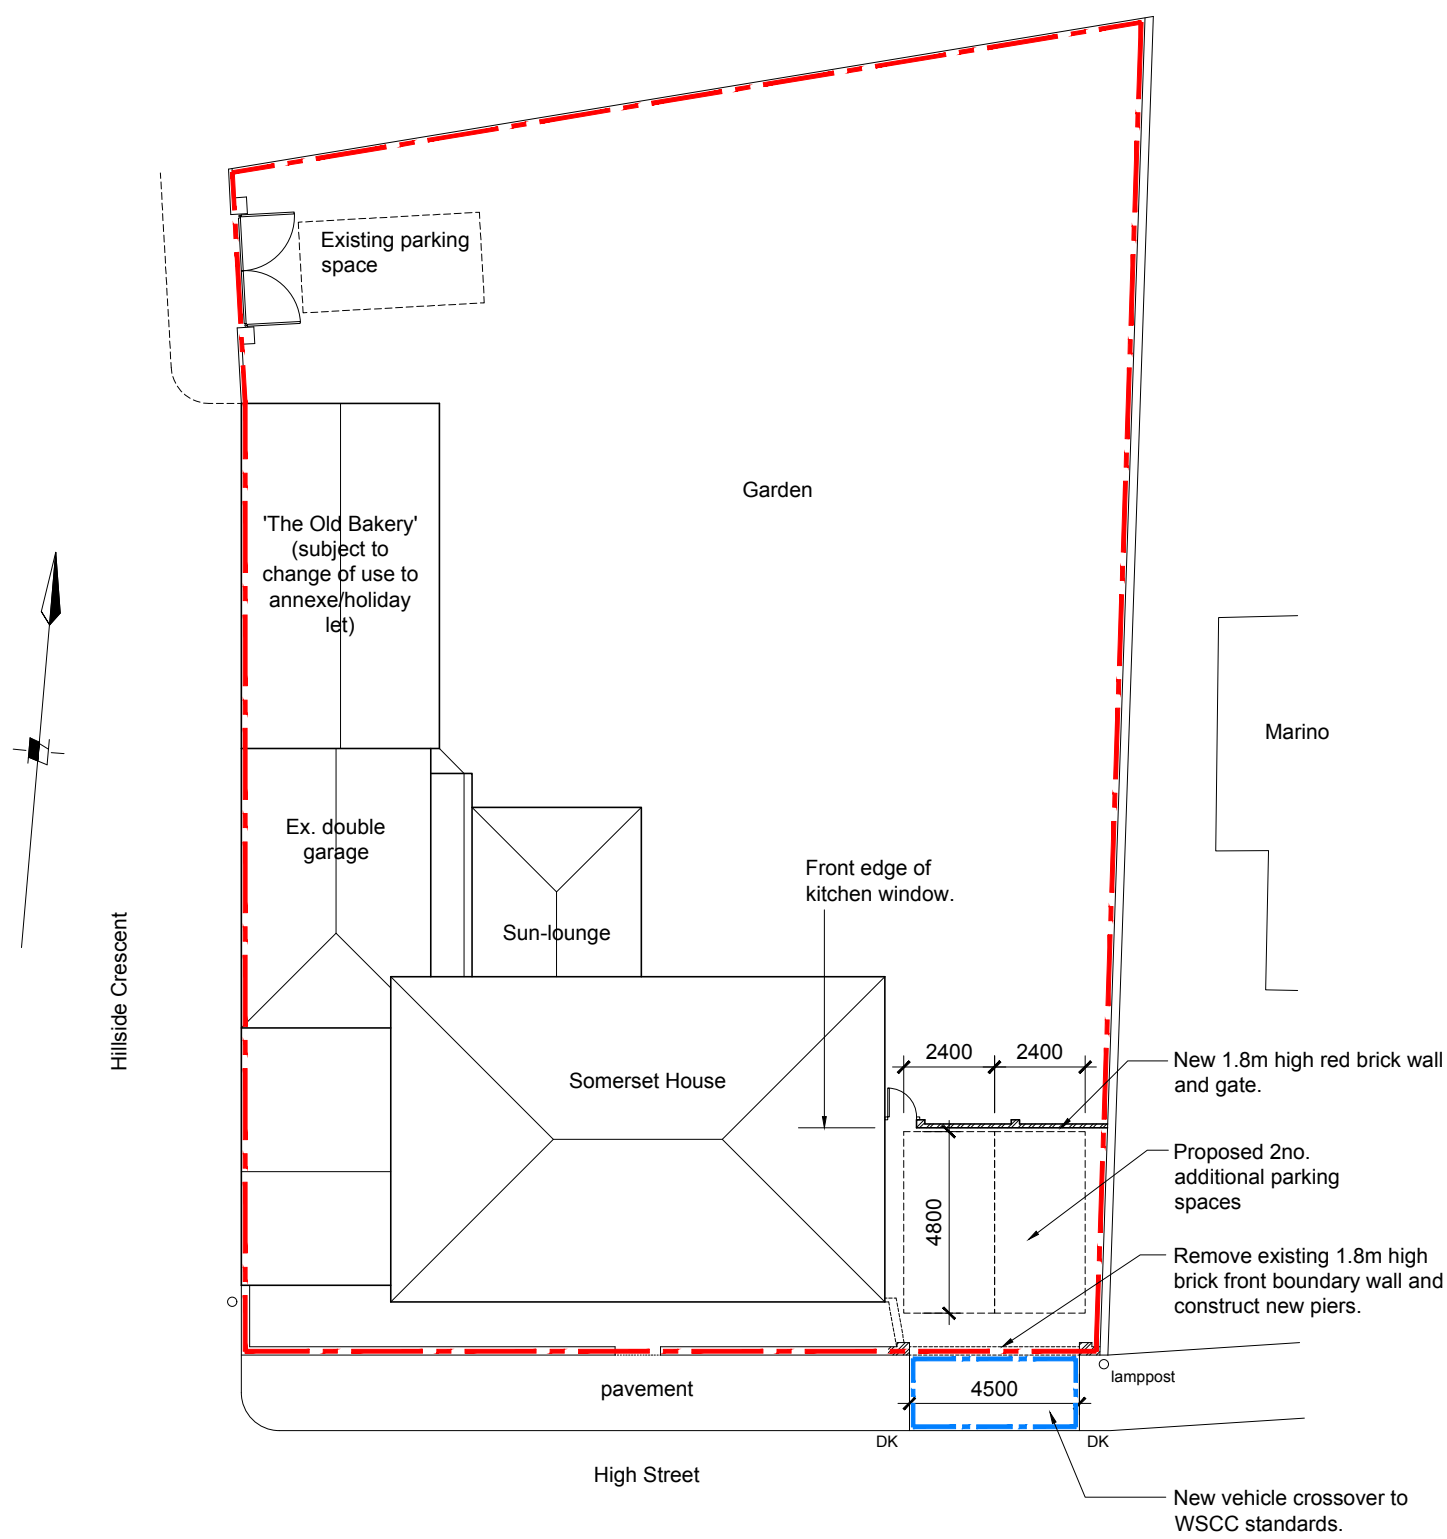

Rev C. 13.08.18 Minor amendment.
Rev B. 08.05.18 Minor amendments.
Rev A. 13.04.18 Minor amendments.

client	project	drawing	date	drawn	drawing no	revision
Julie Cleasby	Change of use at Somerset House, High Street Angmering, BN16 4AG	Location & Site / Block Plan	Mar 18	pd	0225 / 101	C
			scale	CAD file name:		
			1:200, 1:100, 1:1250 @ A3			

No dimensions to be scaled from drawing. The contractor should check all dimensions on site.

Peter Davey Ltd
construction consultants
49 Park Drive
Rustington
West Sussex BN16 3DY
Tel: 01903 773105
Mob: 07941 402217
Email: peterdavey67@btinternet.com