


## Block Plan Scale 1:500

Element 'B'

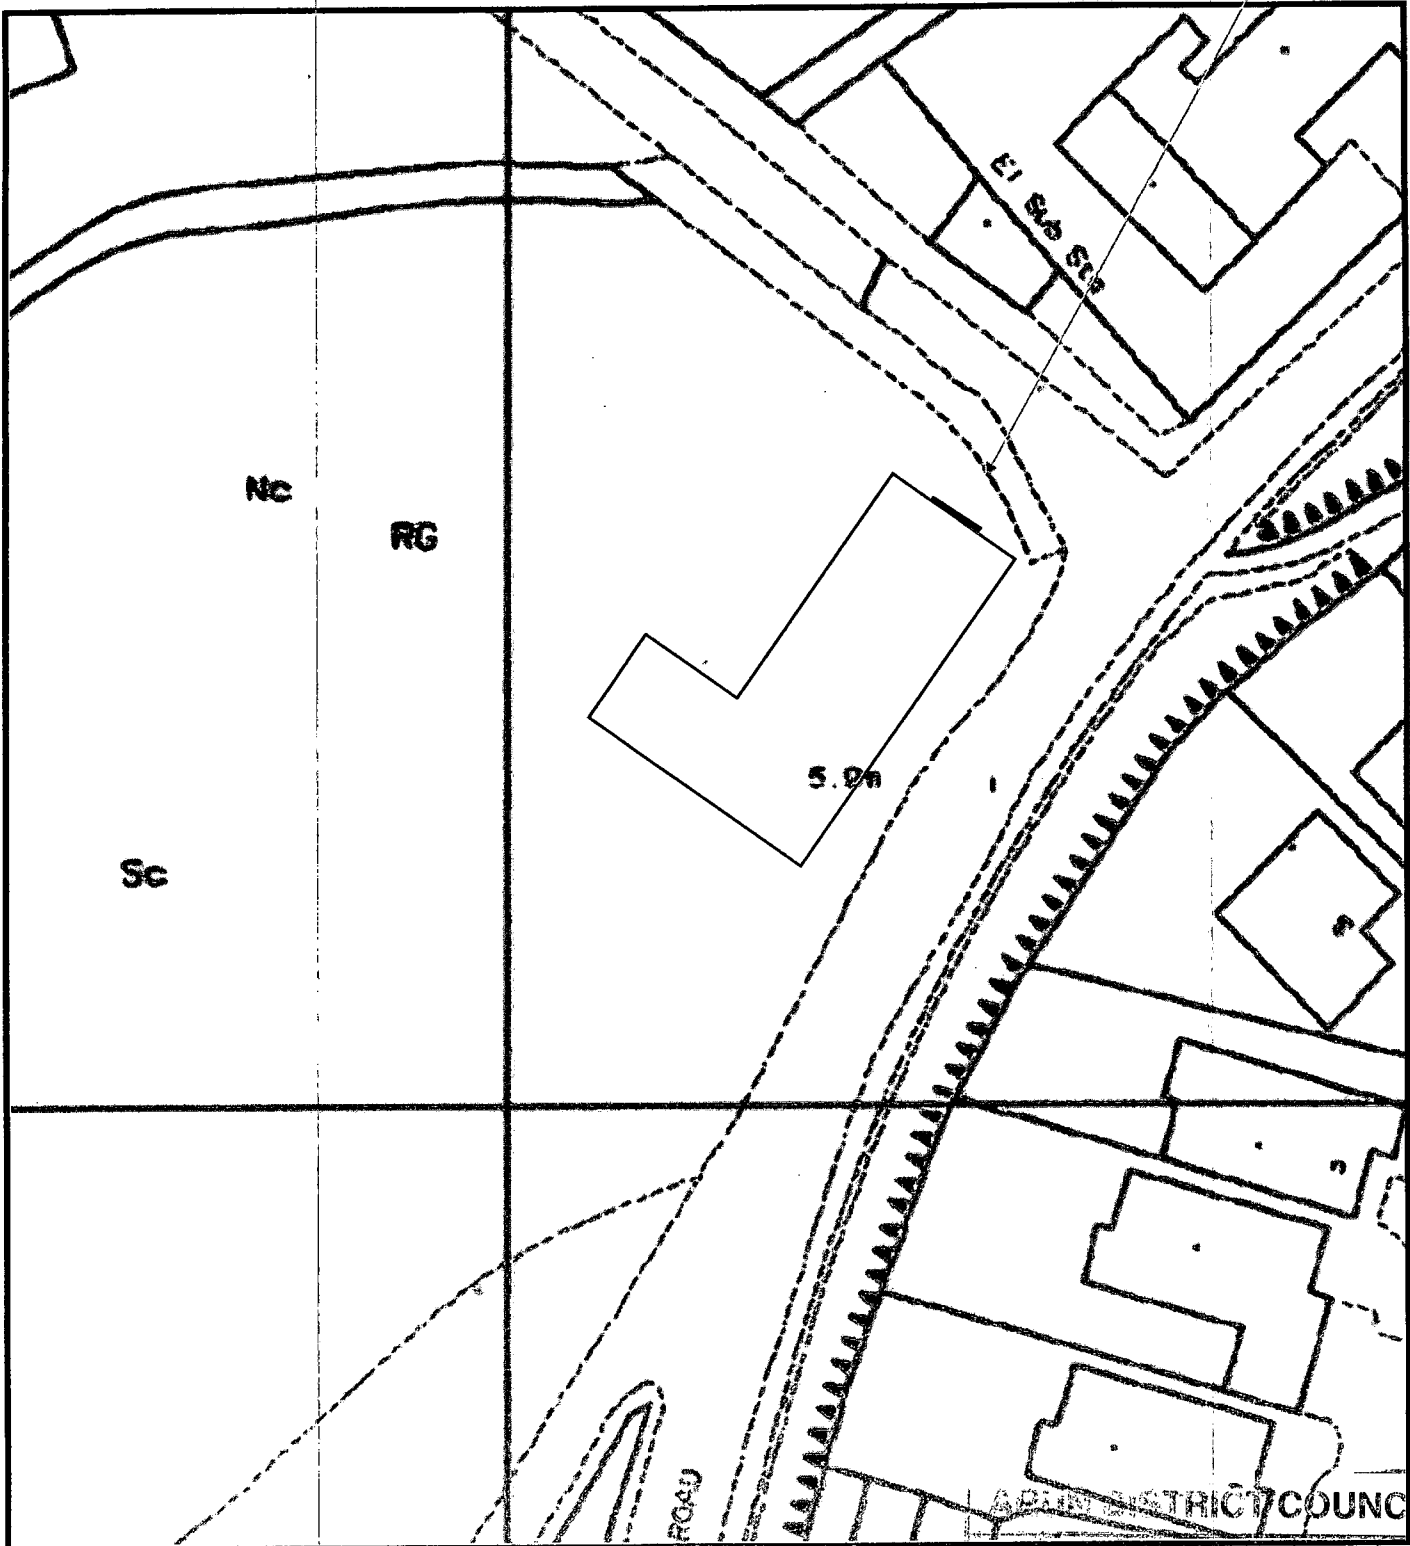

0 20 40  
Metres

NO 60A 107/06/A

RECEIVED

107/06



signspecialists  
www.sign-specialists.co.uk ltd

tel-0121 554 9301 fax-0121 551 6482

Client  
Address  
Drawing Title  
Drawn/Date  
Drawing Number

Lloyds Pharmacy.  
Angmering.  
Proposed Site Signage  
P.R.S. 21st March 2006  
J:\retail\lloyds2006

70672/B