



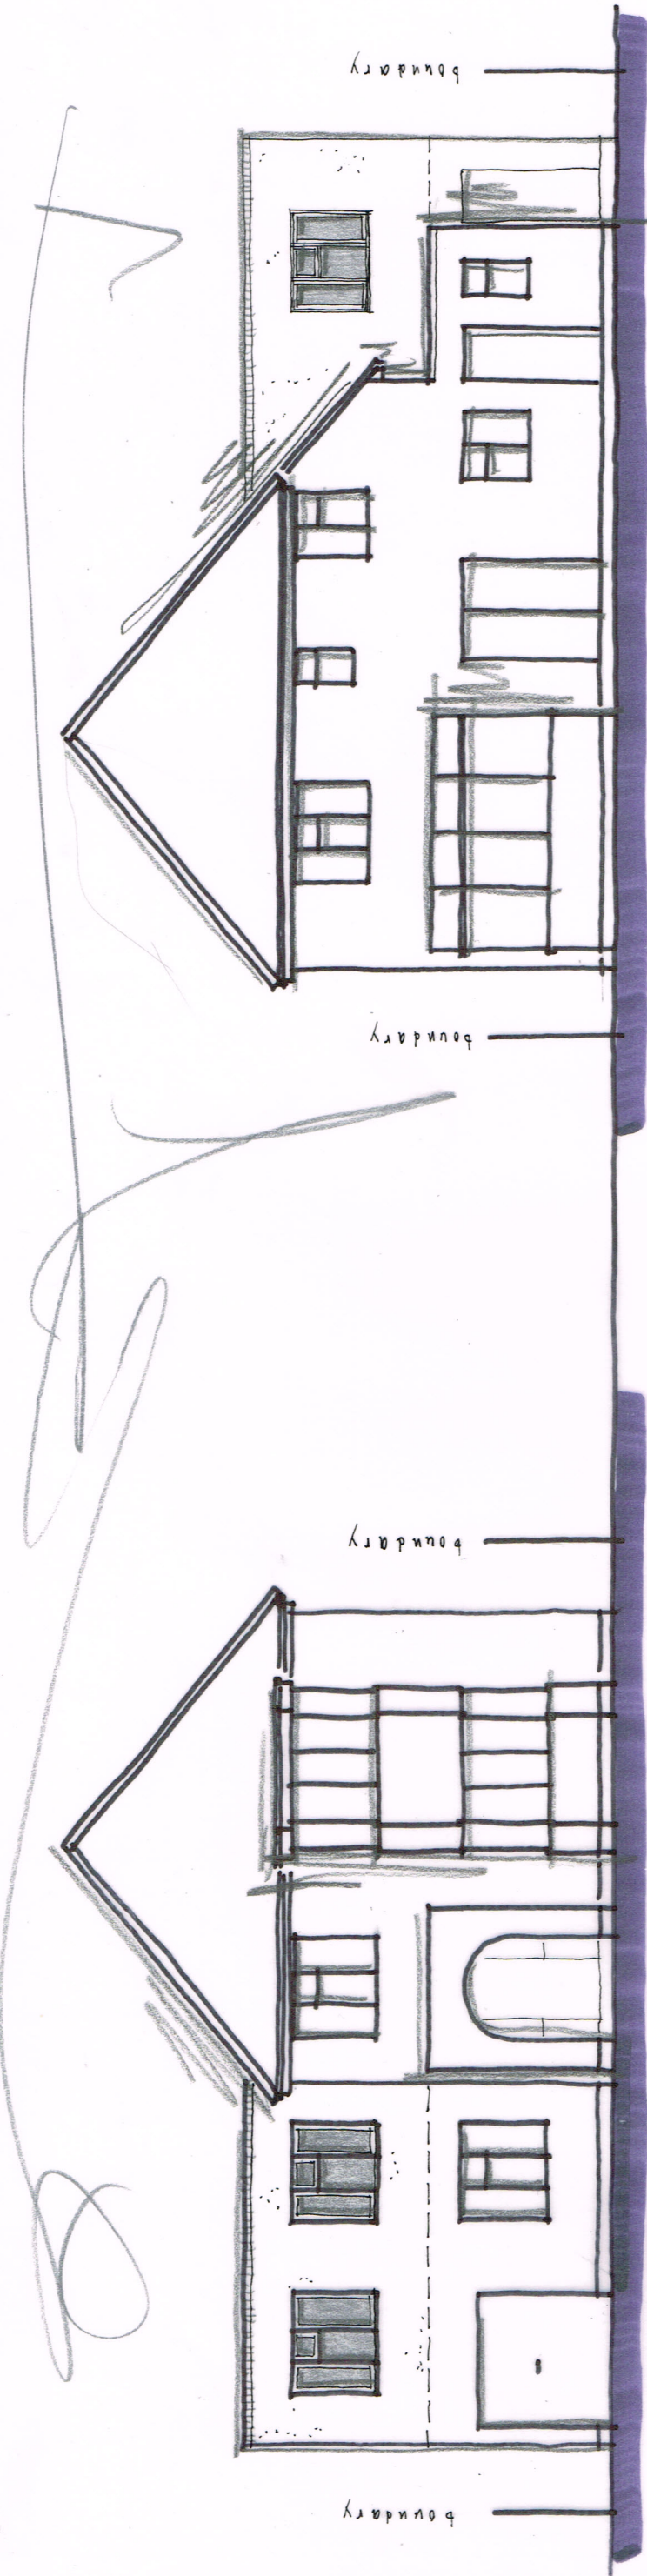


FRONT ELEVATION 1:100


REAR

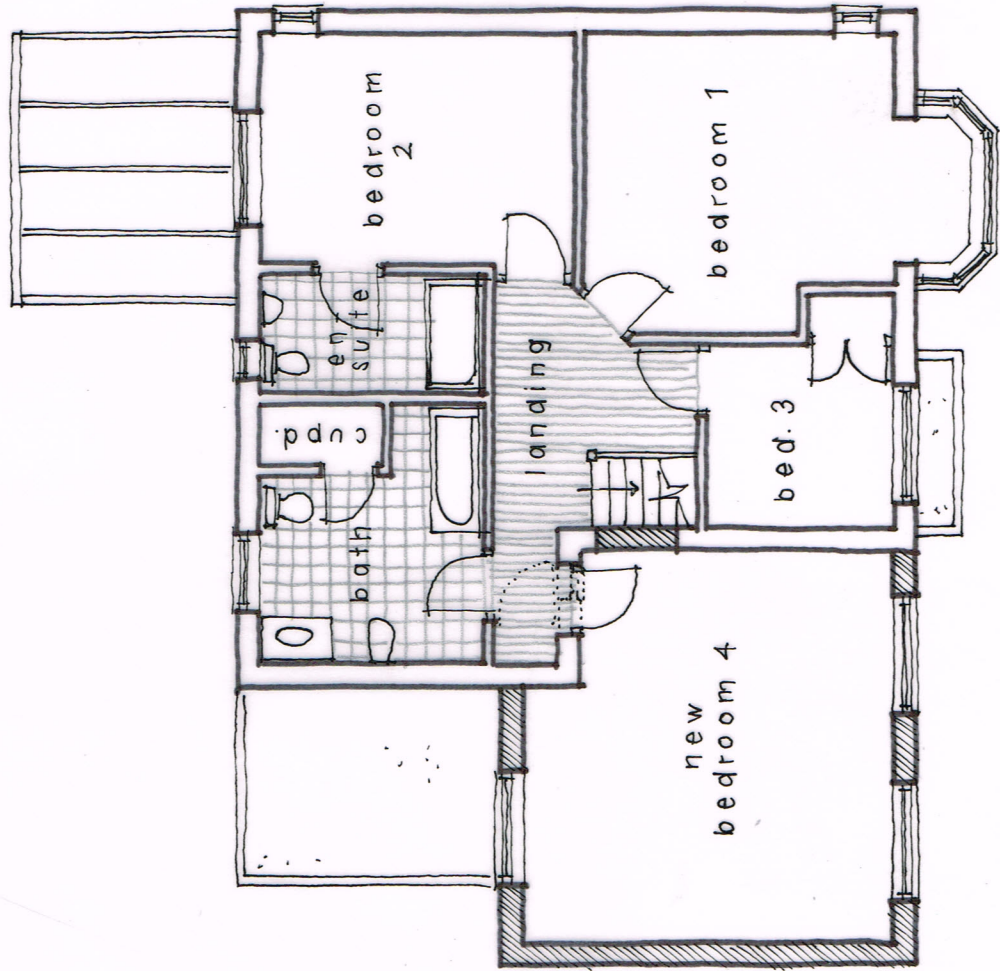

1st FLOOR PLAN 1:100@ A3

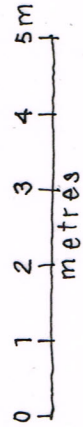

Wayne Gander MCIAT
Architectural Technologist
98 Durrington Lane
Worthing
West Sussex BN13 2RQ
Tel. 01903 694817

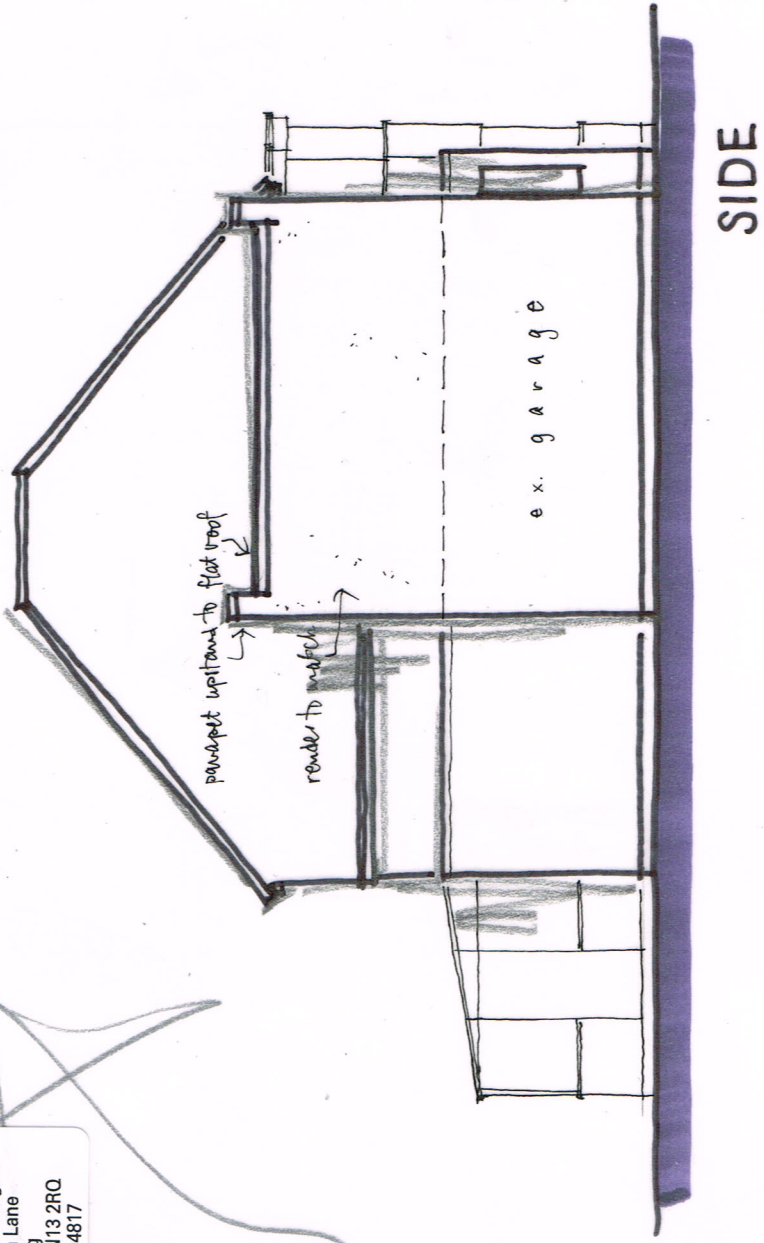

SIDE