



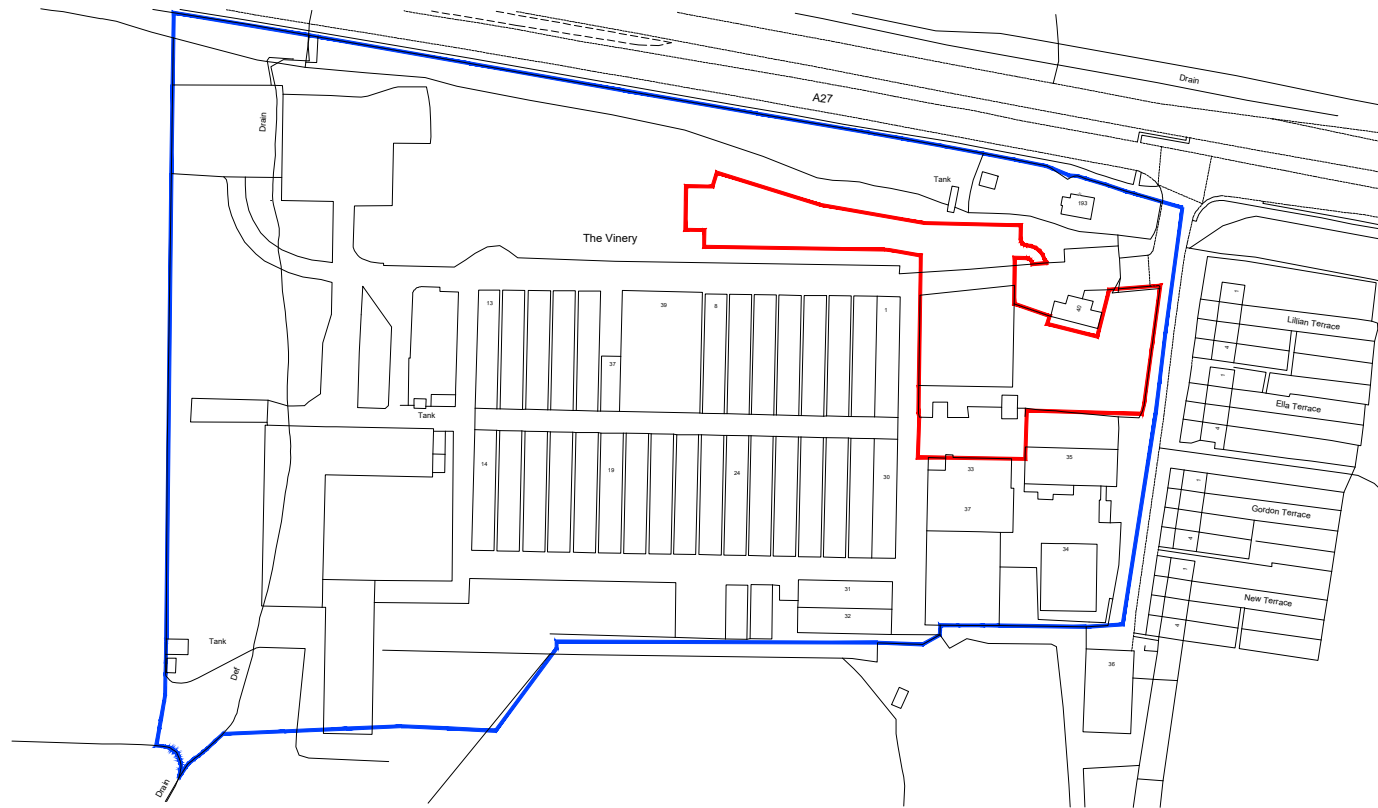

Mapping contents (c) Crown copyright and database rights 2014 Ordnance Survey 100035207

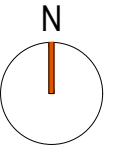

notes

© Copyright Reserved

1. This drawing is the copyright of **vision architects limited**
2. DO NOT copy, alter or reproduced in any way or pass to a third party without written authority
3. READ in conjunction with other Consultants documentation & drawings regarding this project
4. READ in conjunction with other Consultants documentation & drawings regarding this project
5. DISCREPANCIES should be reported in writing to the project architect or engineer immediately

B	A27 road annotated	2017.08.30	AJC
A	Planning Issue	2017.07.19	AJC
P2	Red line to parking area added	2017.07.19	AJC
P1	Preliminary Issue	2017.07.17	AJC
rev	description	date	by ch.

scale: 1:2500 @ A4

client: Vinery Management Limited

date: July 2017

project: The Vinery, Arundel Road, Arundel, West Sussex. BN18 9PY.
drawing: Site Location Plan

drawn: AJC

checked: AJC

status: PLANNING

wessex house upper market street eastleigh hampshire SO50 9FD
t: 01794 830660 e: enquiries@vision-architects.org.uk

vision
architects

drawing No: **17029-A-PL01**

revision: **B**