



Detached Large Double Garage




Detached Double Garage

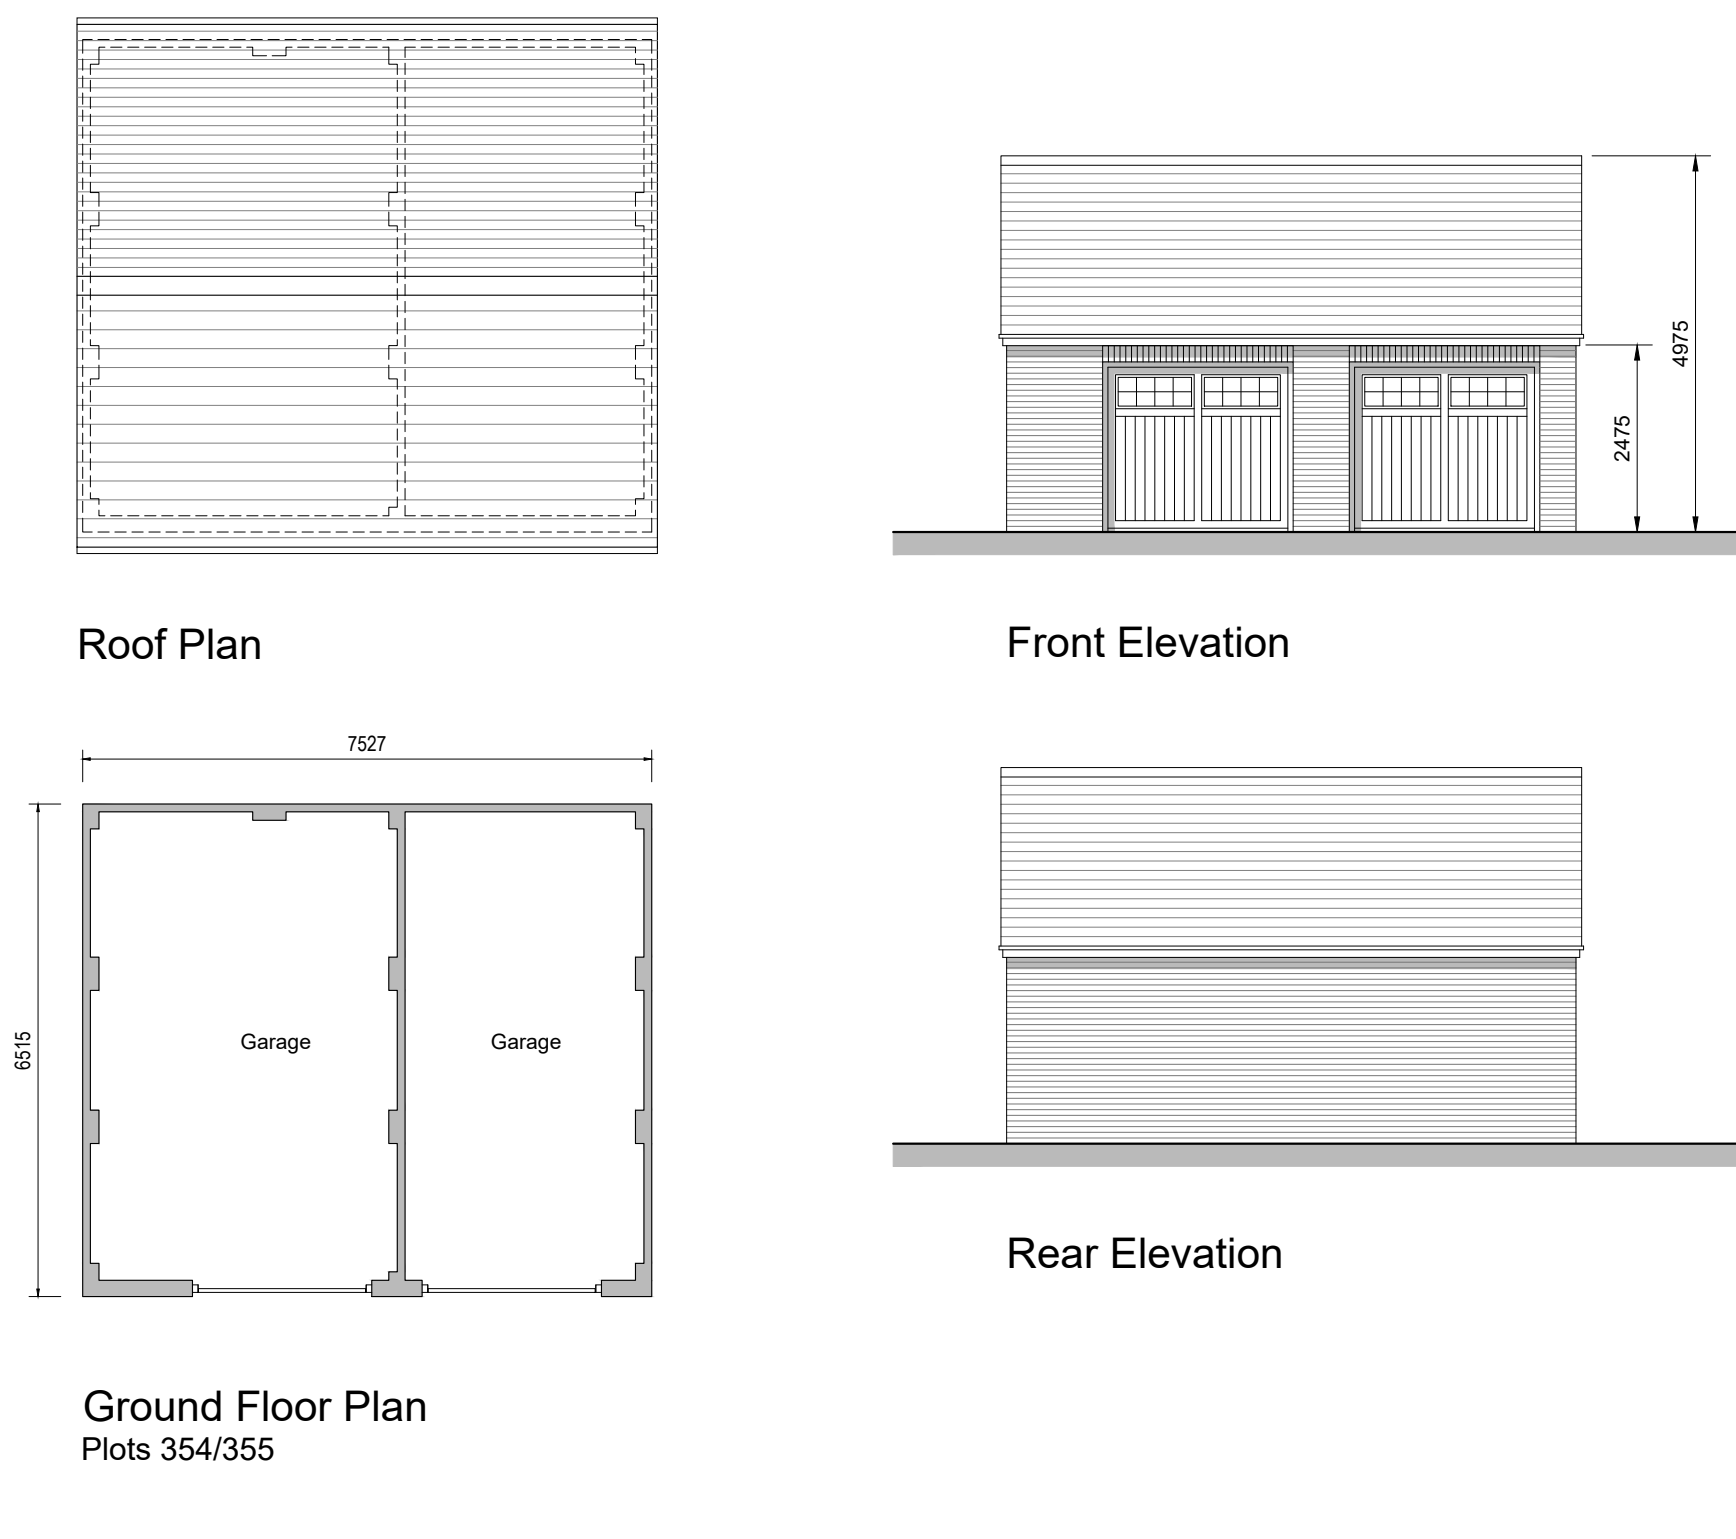

Detached Single Garage

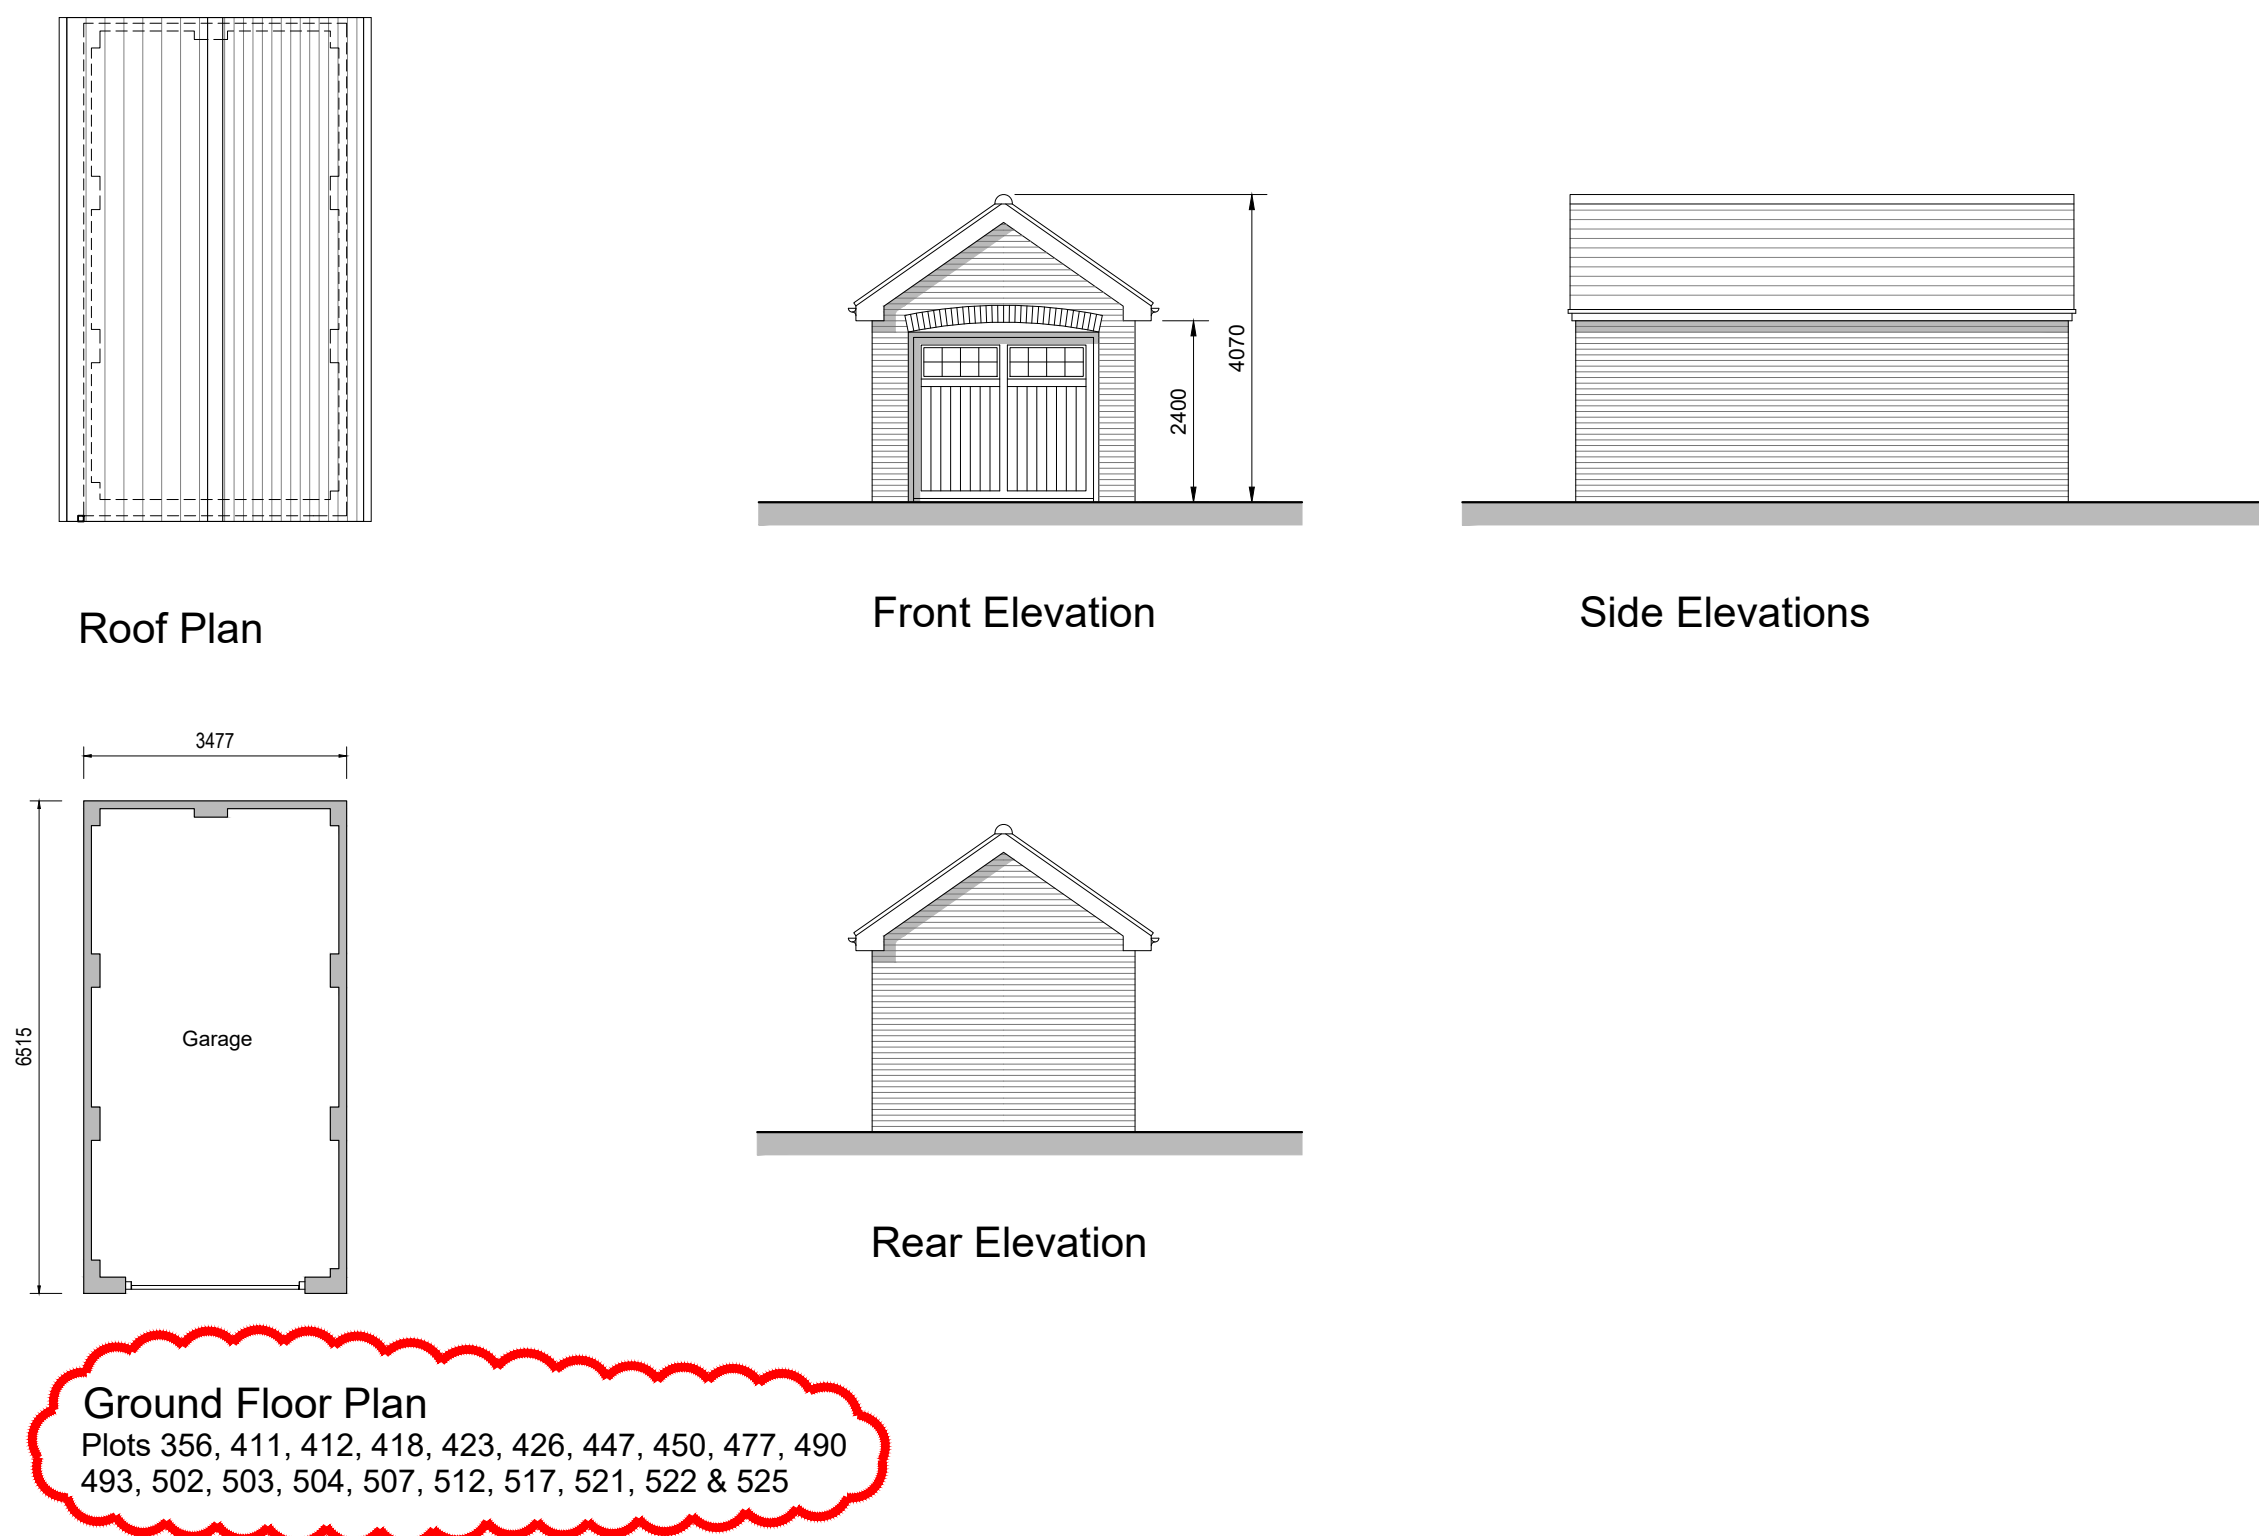

Detached Double Garage

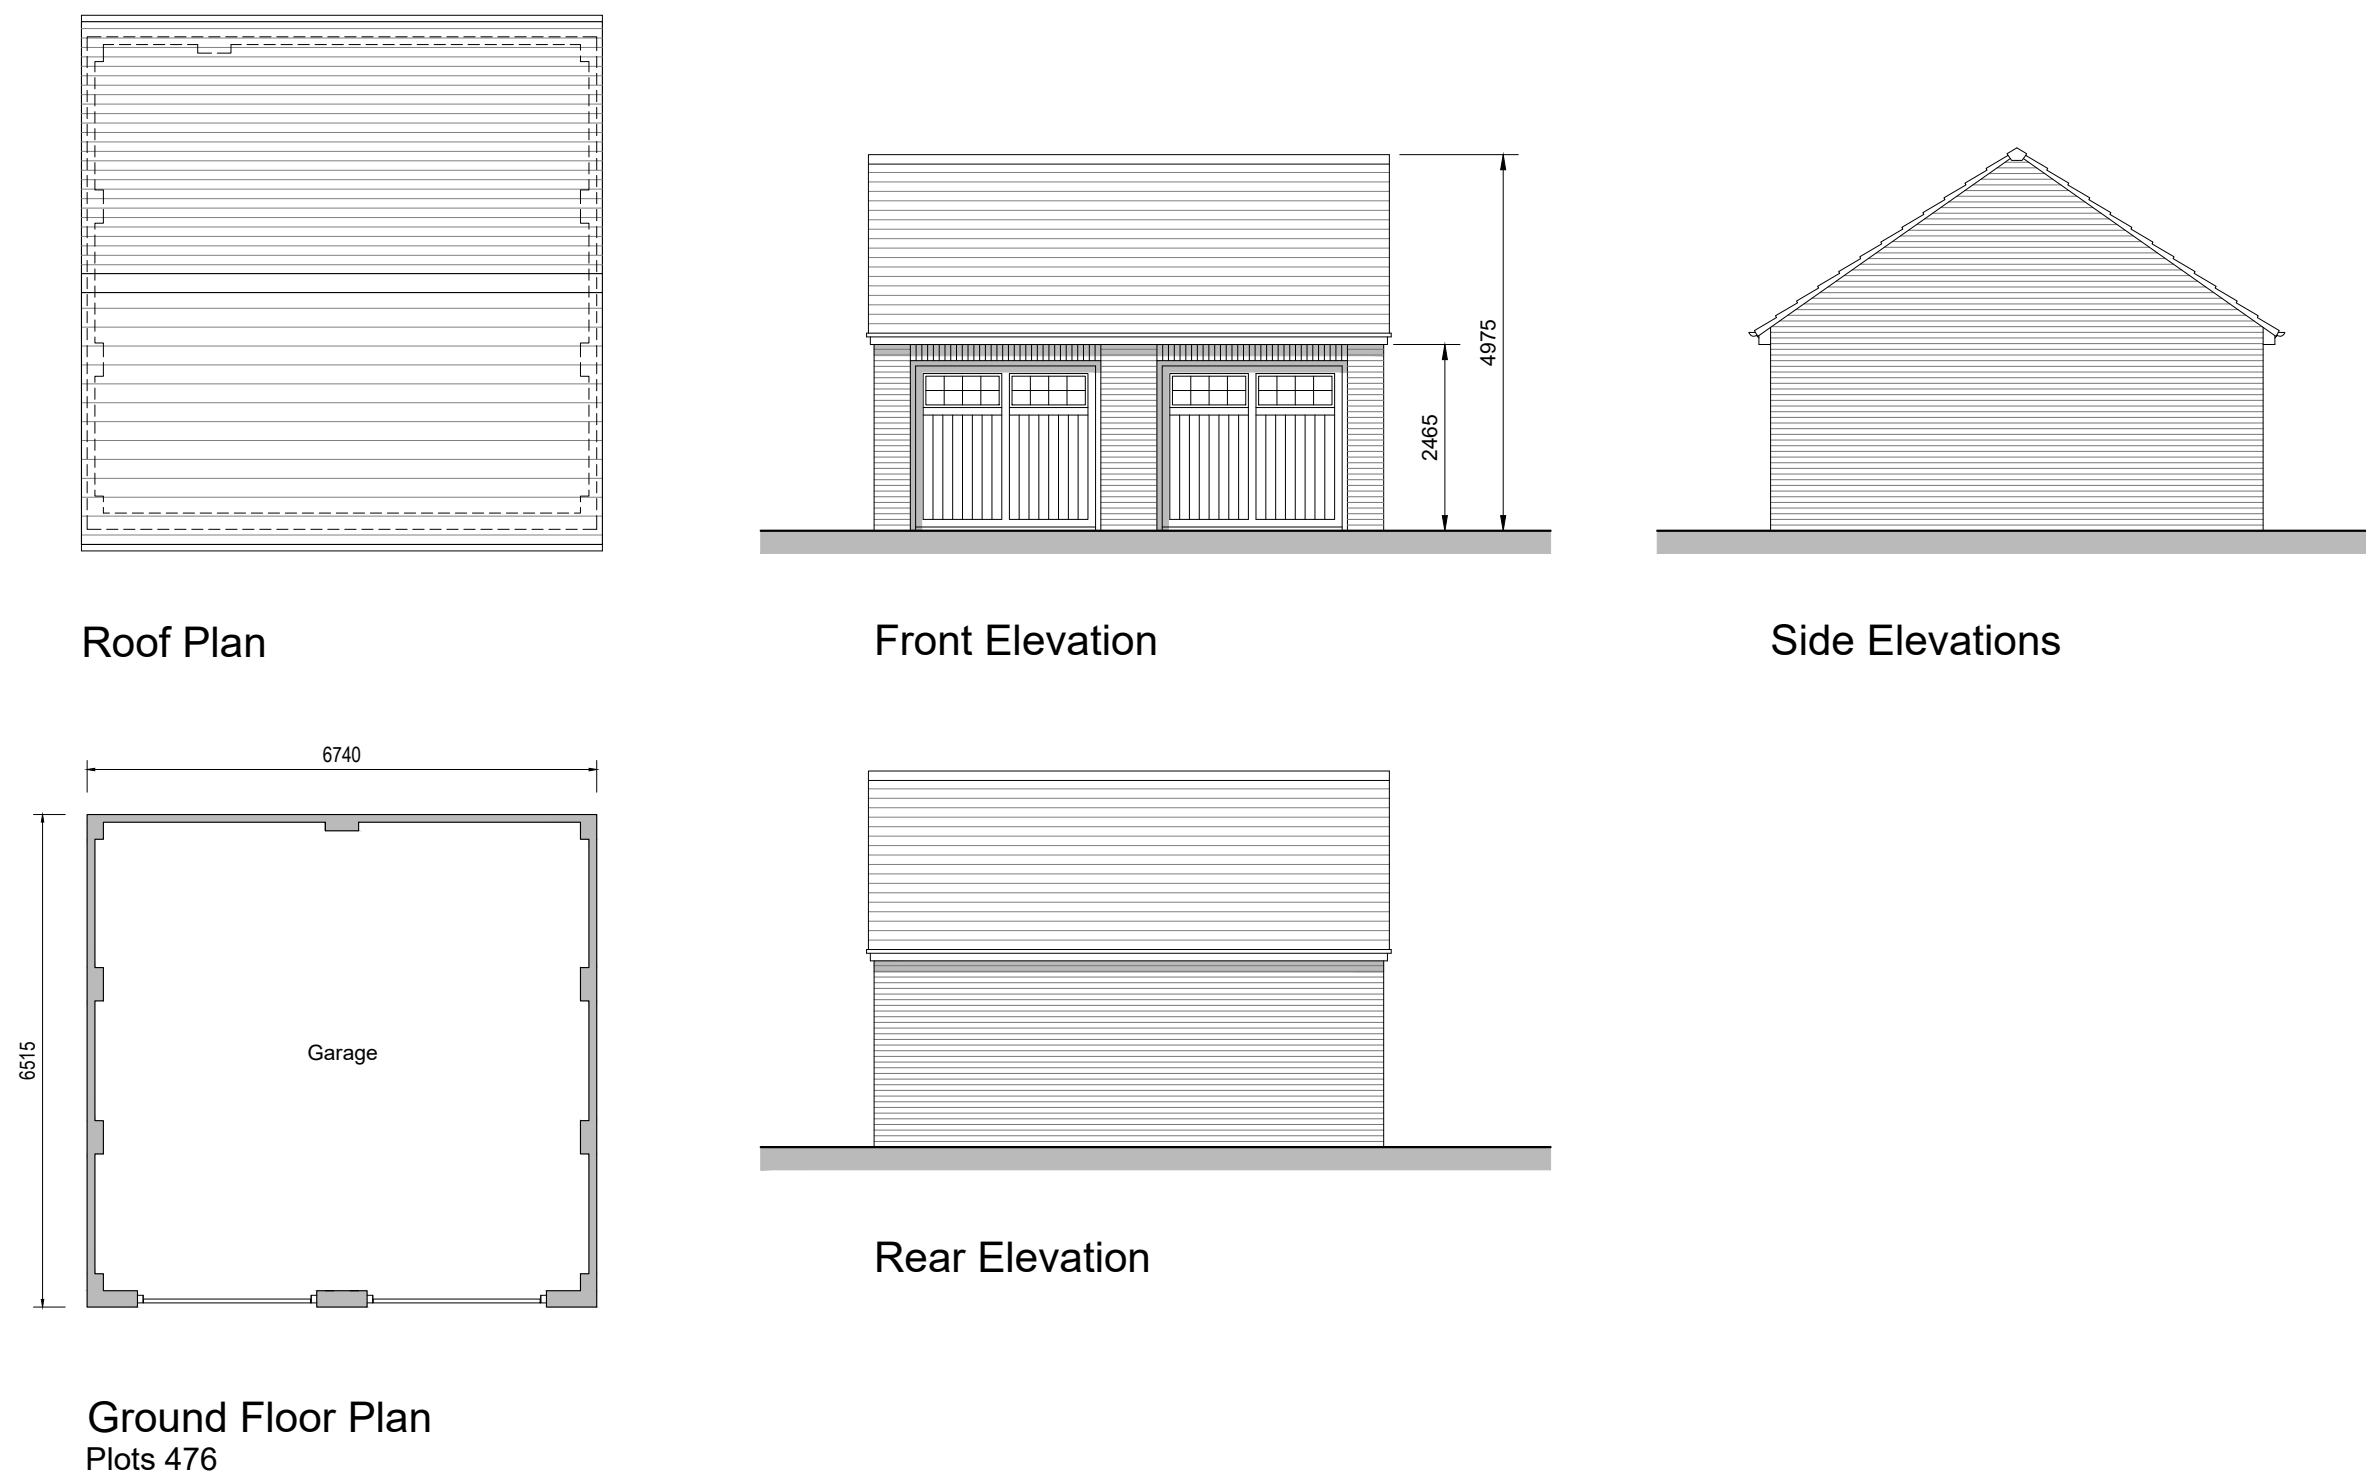

Planning

REV.	DATE	REVISIONS:	BY	REV.	DATE	REVISIONS:	BY	STATUS:
A	22/04/22	Amendments from site layout changes	alg					
B	28/05/22	Plot numbers for garages amended.	BH					

CLIENT:	Rydon Homes Ltd / Gleeson Land	PROJECT:	Land North of Water Lane Angmering
SCALE:	1:100 (A1 ORIGINAL)	DRAWING:	Ancillary Buildings (Sheet 3 of 5) Proposed Plans & Elevations
DRAWN:	AM	19271	P267
DATE:	---'22		B