


Red revision clouds indicate proposed NMA change.

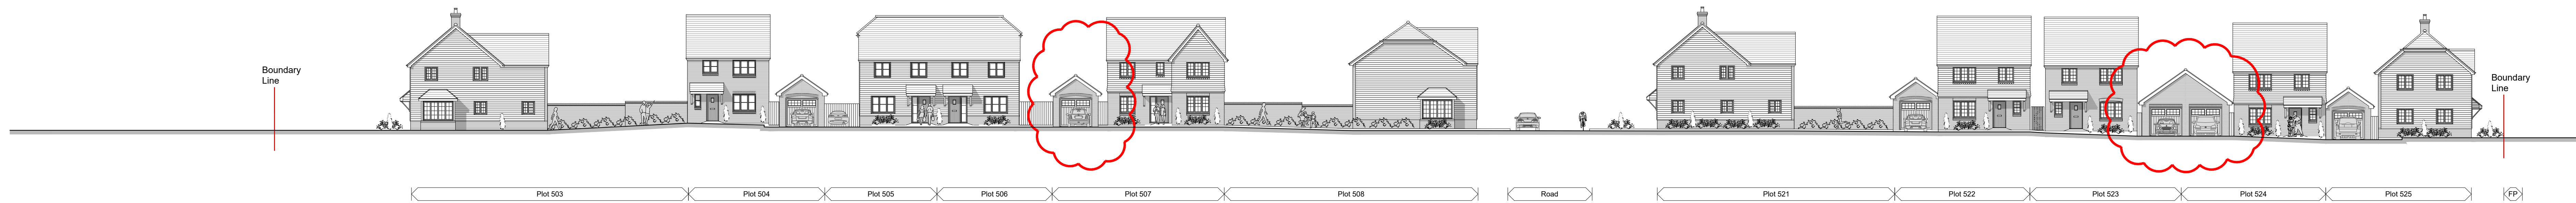

Street Scene L-L



Street Scene M-M



Street Scene N-N



Street Scene P-P



Street Scene Q-Q



Keyplan

Planning

REV	DATE	REVISIONS	BY	REV	DATE	REVISIONS	BY	REV	DATE	REVISIONS	BY	STATUS
A	03/12/21	Front door styles to plots 353 & 436 amended.	BH									
B	07/02/21	General updates.	NL									
C	26/04/22	General updates.	BJ									
D	28/05/2021	Car ports changed to garages for plots 507, 523 & 524	BJ									

CLIENT:	Rydon Homes Ltd / Gleeson Land	PROJECT:	Land North of Water Lane Angmering
SCALE:	1:200 (A0 ORIGINAL)	DRAWING:	Proposed Street Scenes (L-L to Q-Q)
DRAWN:	BH	19271	P107
DATE:	Oct '21		D

