




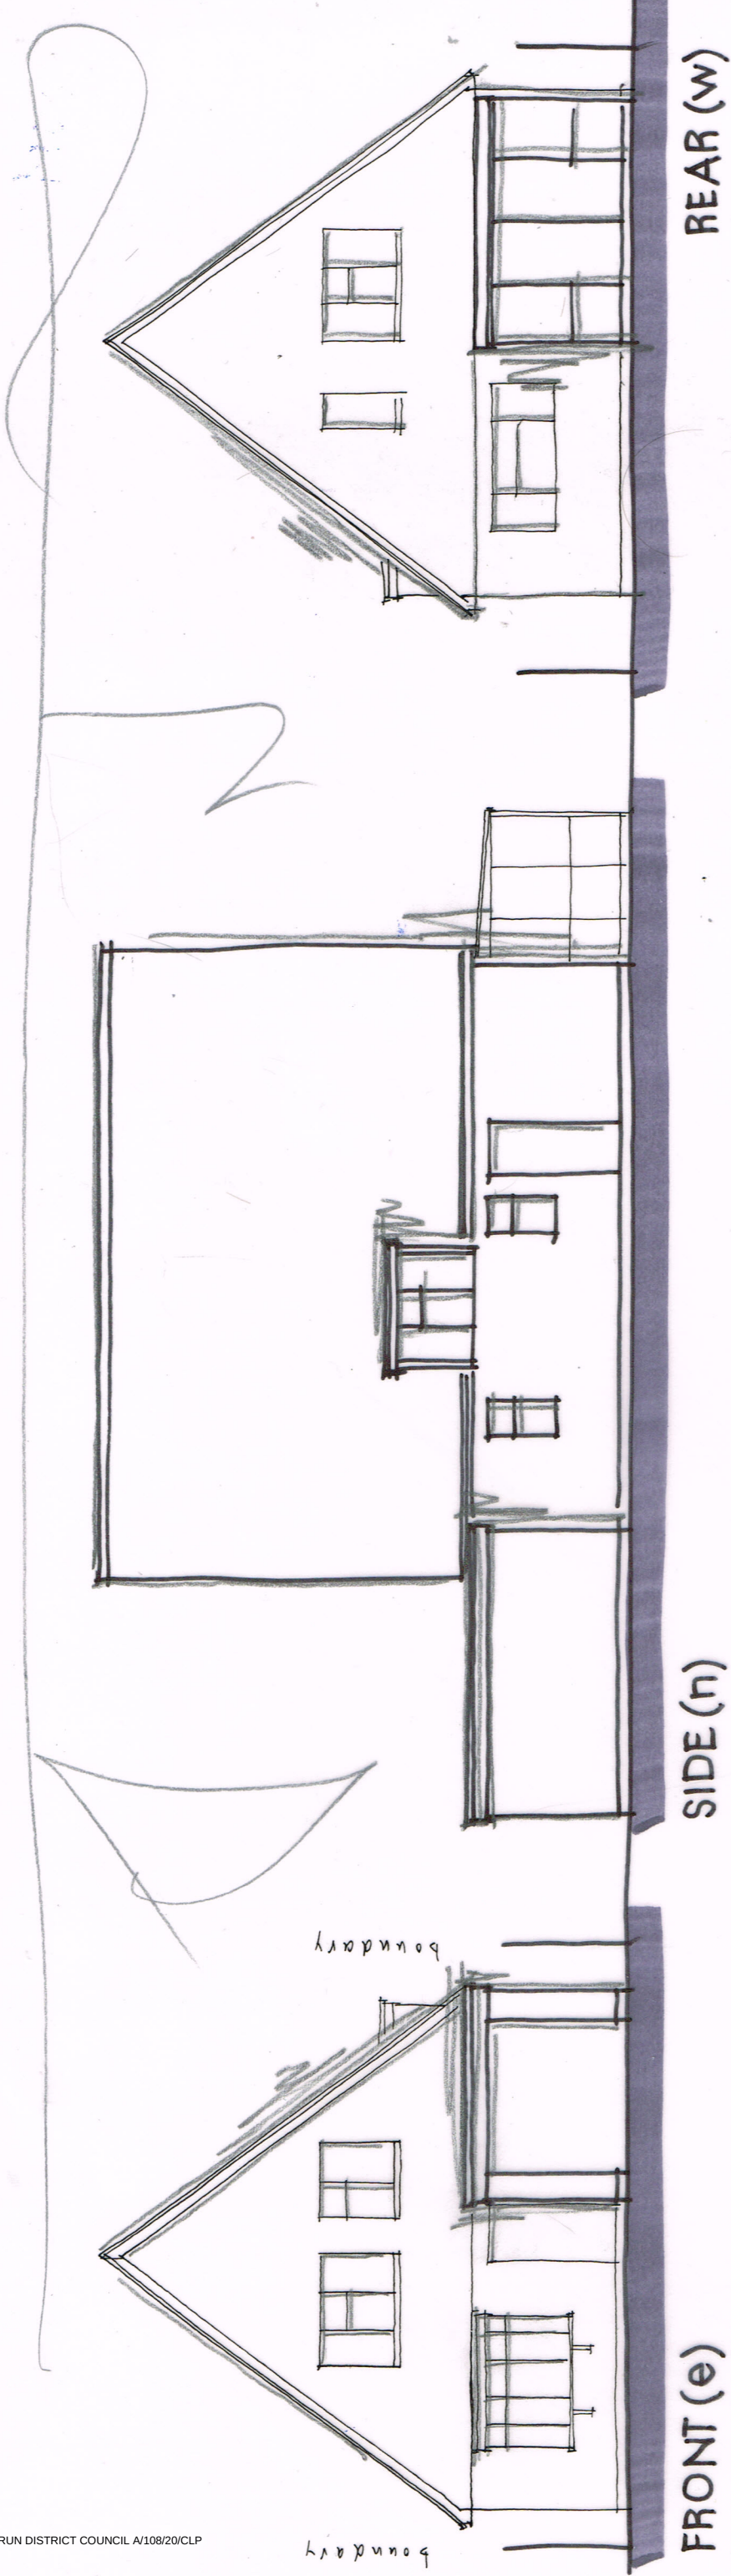

REAR (w)

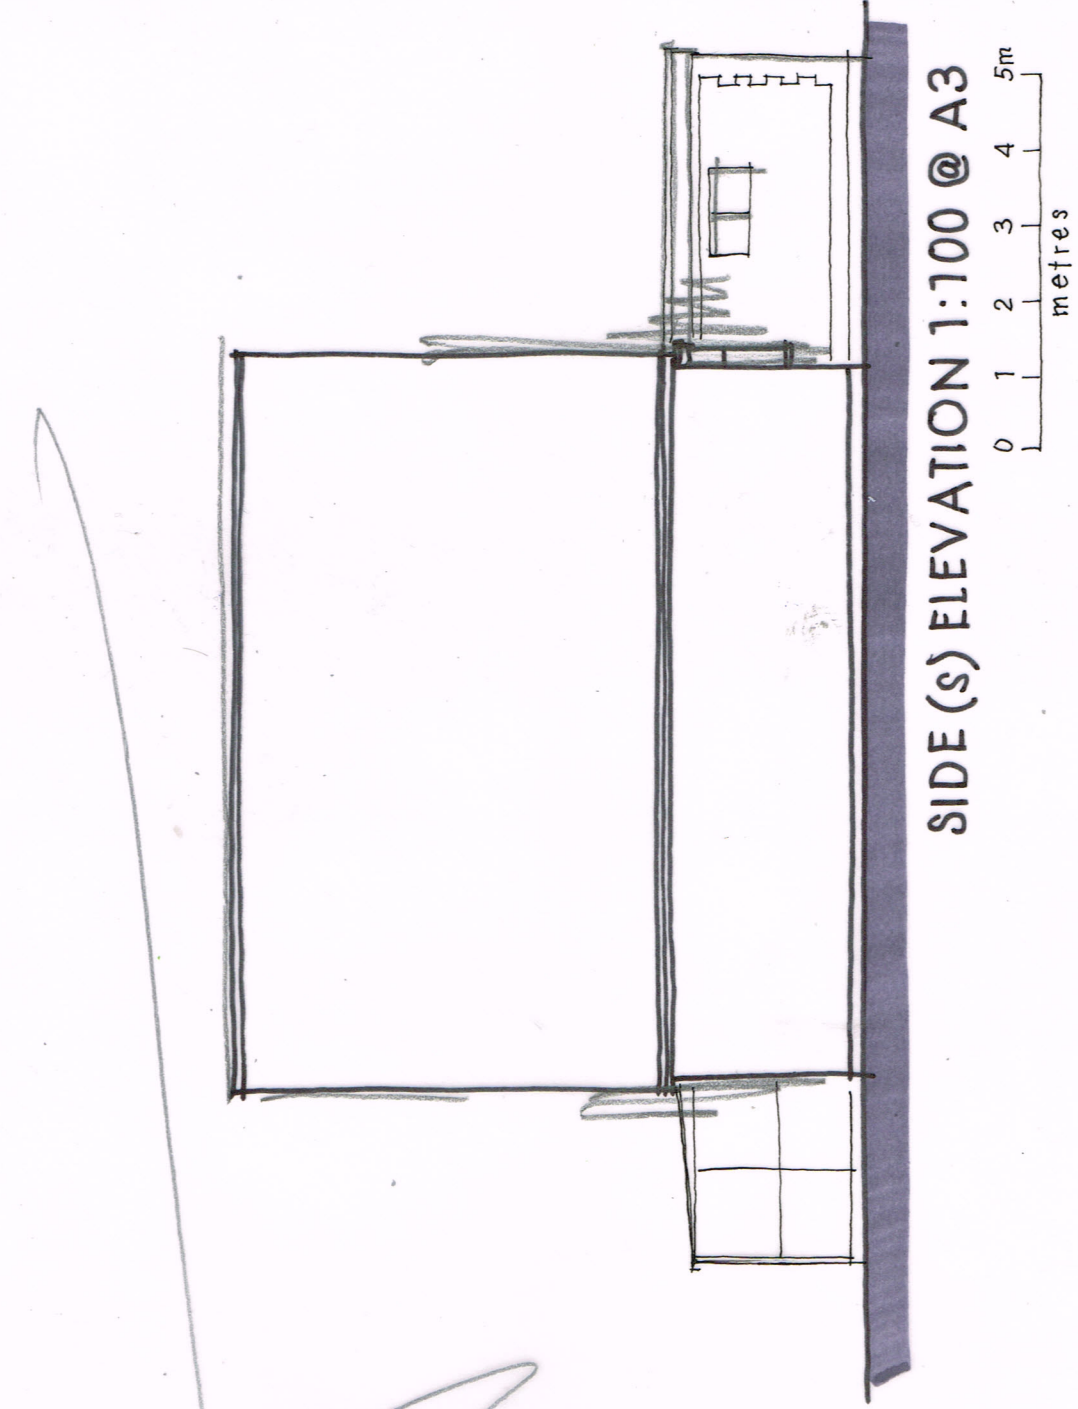

SIDE (s) ELEVATION 1:100 @ A3

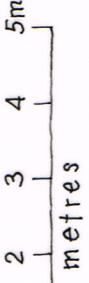

Wayne Gander MCIAT
Architectural Technologist
98 Durrington Lane, Worthing
West Sussex BN13 2RQ
E: waynegander08@gmail.com