


existing boundary

Wayne Gander MCIAT
Architectural Technologist
98 Durrington Lane, Worthing
West Sussex BN13 2RQ
E: waynegander08@gmail.com

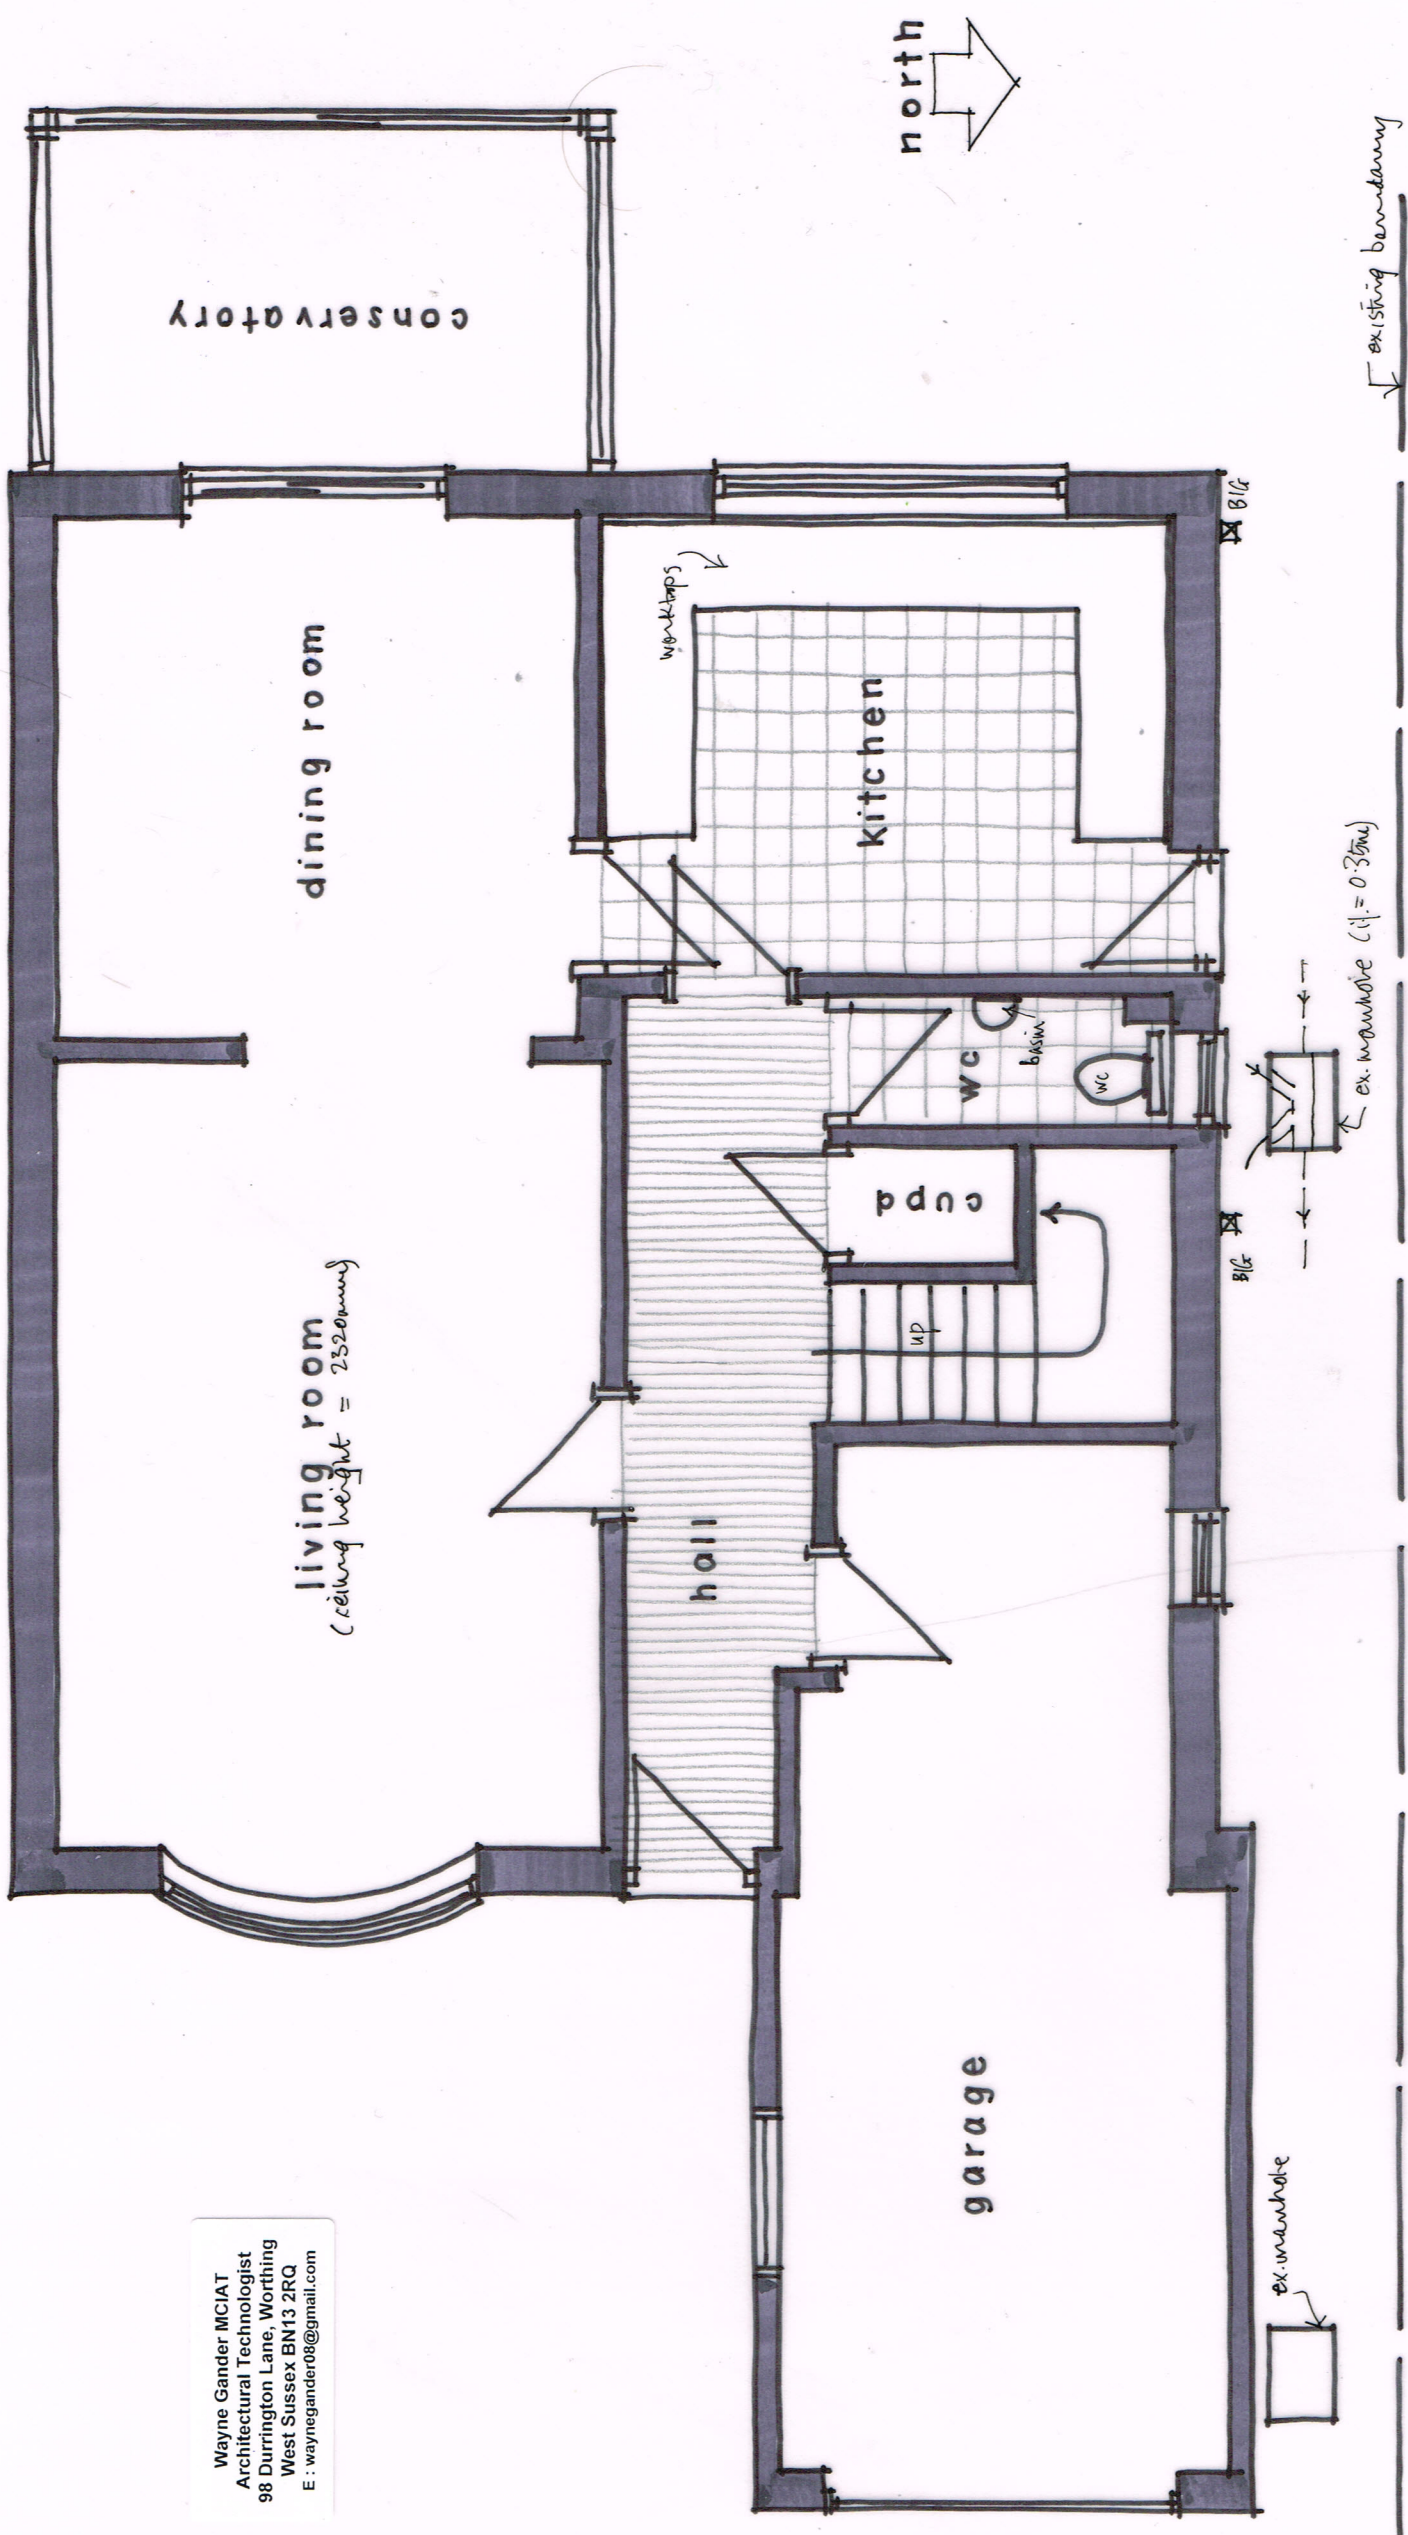

GROUND FLOOR PLAN 1:50 @ A3

