



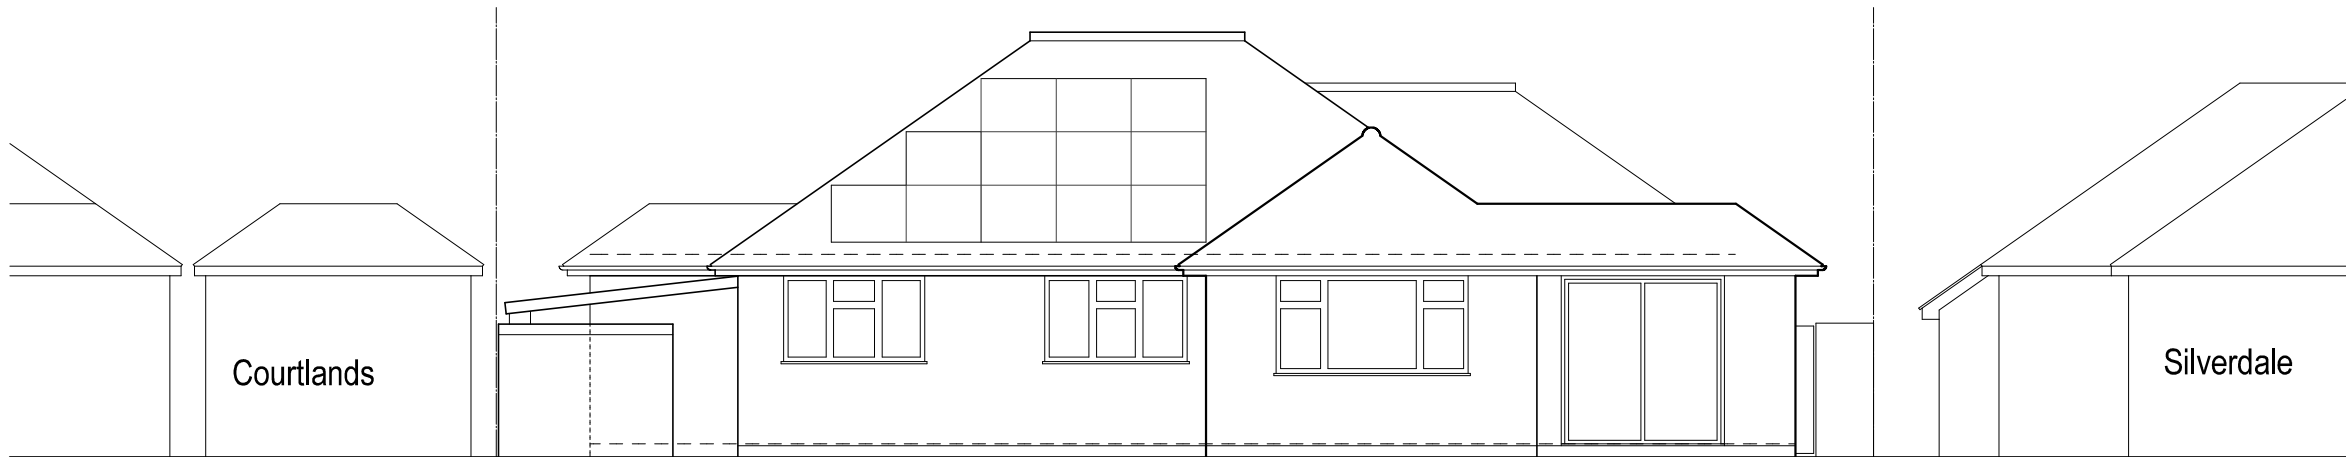


Front (East) Elevation




Rear (West) Elevation

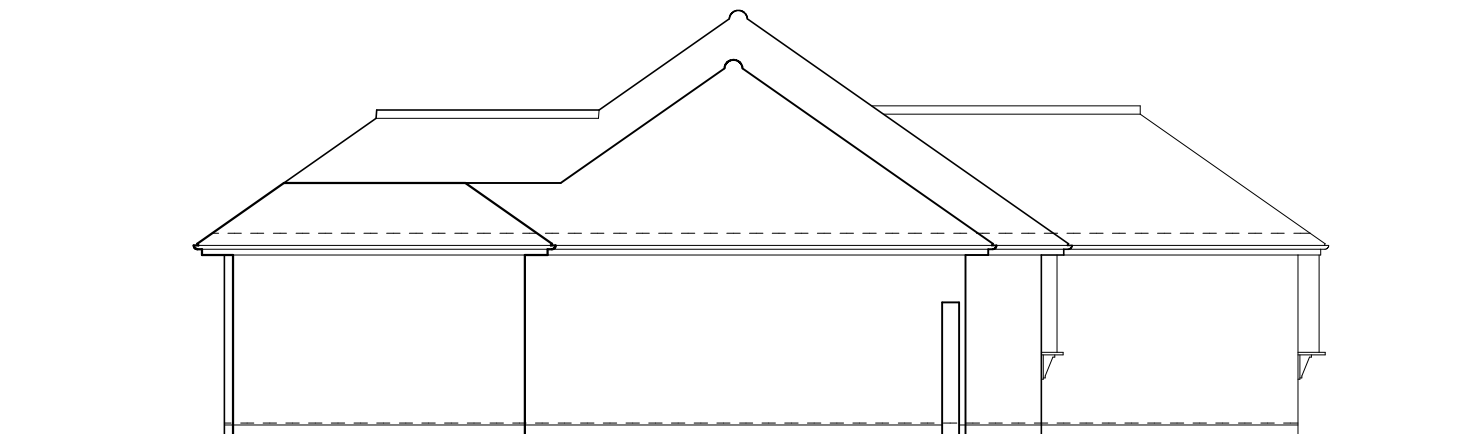

Side (South) Elevation

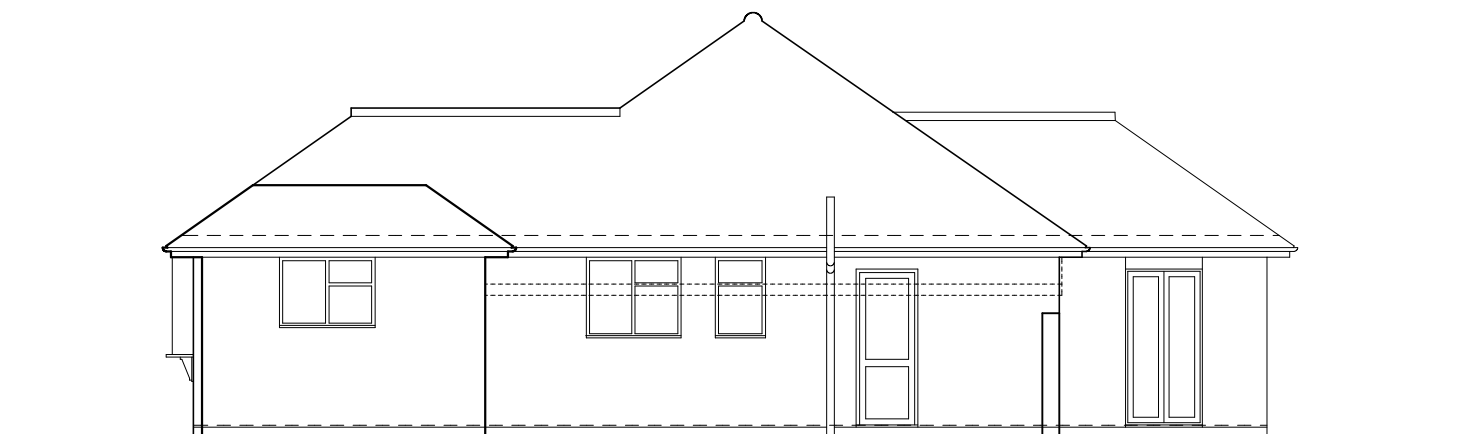

Side (North) Elevation

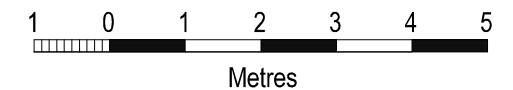

Revisions			

PROJECT

Locksley
North Drive
Angmering

DRAWING

Elevations
as Existing

SCALE	DATE	DRG No
1:100@A3	May 2021	2107/SR02

Glenn Curran MCIAT

ARCHITECTURAL DESIGN + TECHNOLOGY
THE STUDIO 19 UPPER WEST DRIVE FERRING WEST SUSSEX BN12 5RG
T 01903 248787 M 07905 306375 E INFO@GLENNCURRAN.CO.UK