




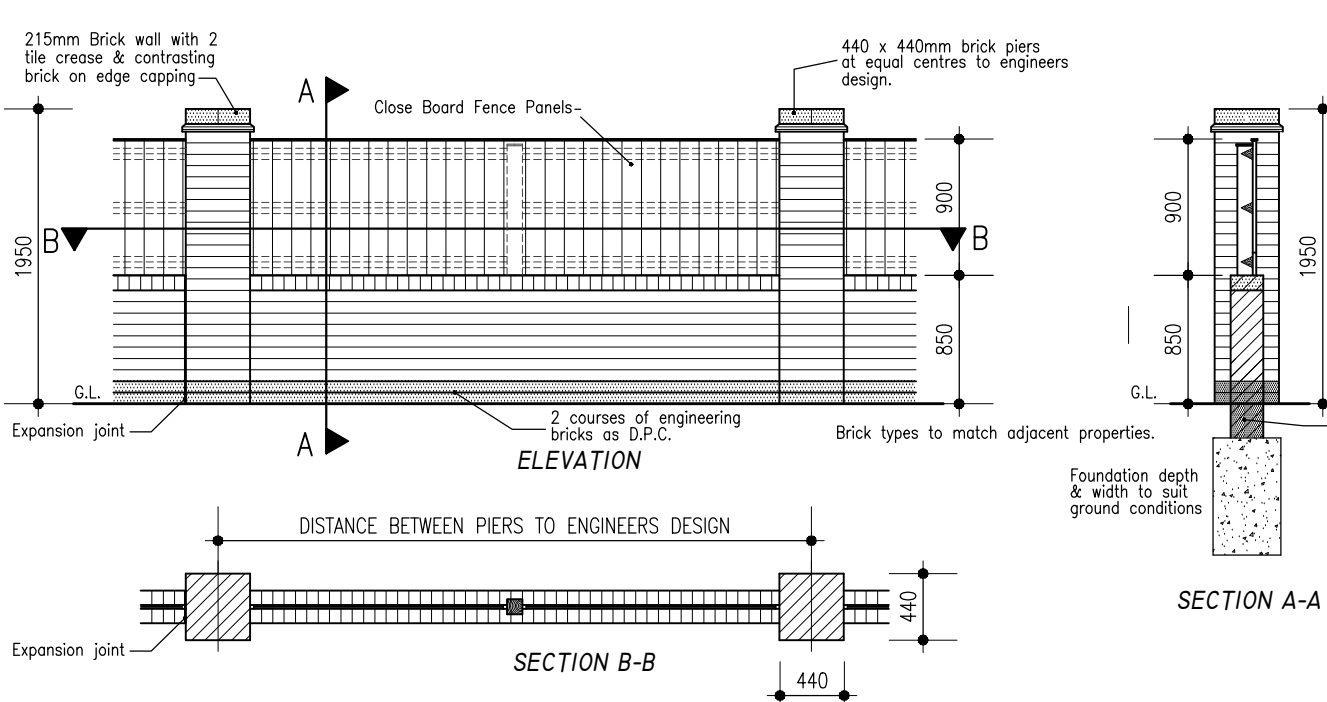


BRICK SCREEN WALL DETAIL 1:50

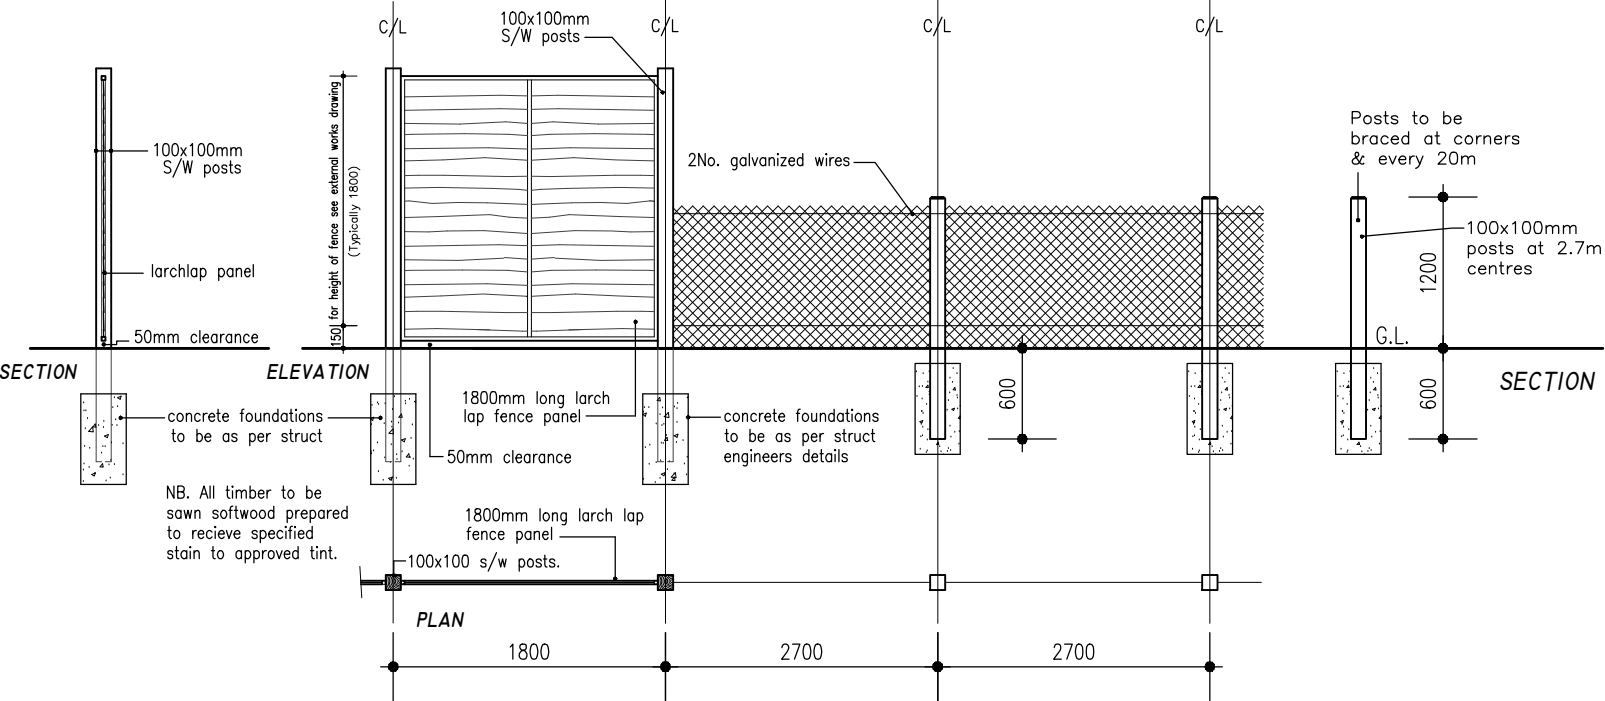

LARCH LAP FENCE DETAIL 1:50


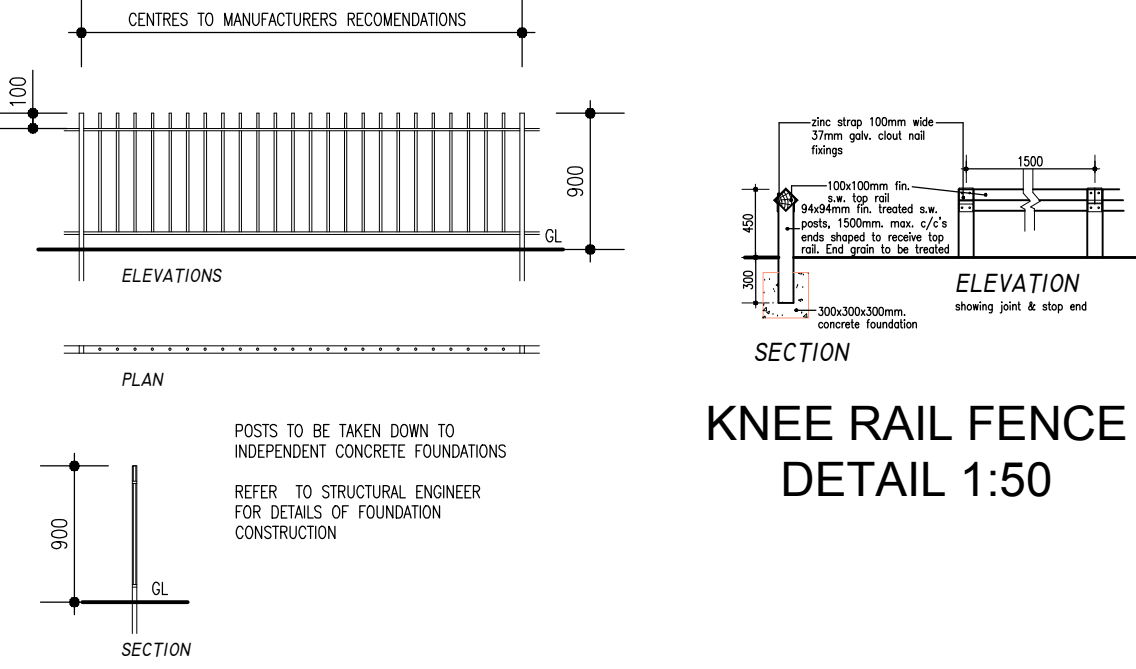


KNEE RAIL FENCE DETAIL 1:50

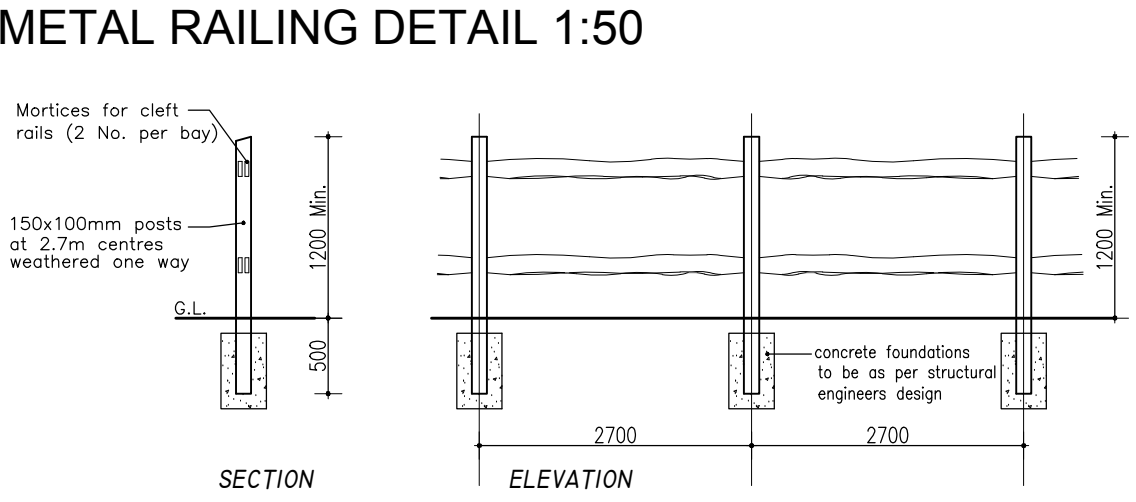


METAL RAILING DETAIL 1:50


CLEFT CHESTNUT POST AND RAIL FENCE DETAIL 1:50

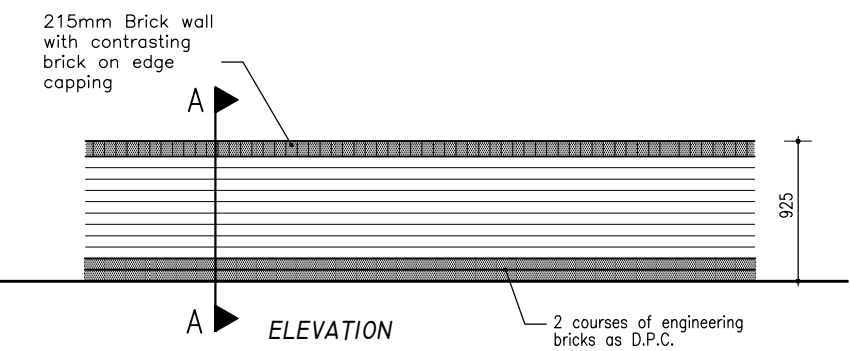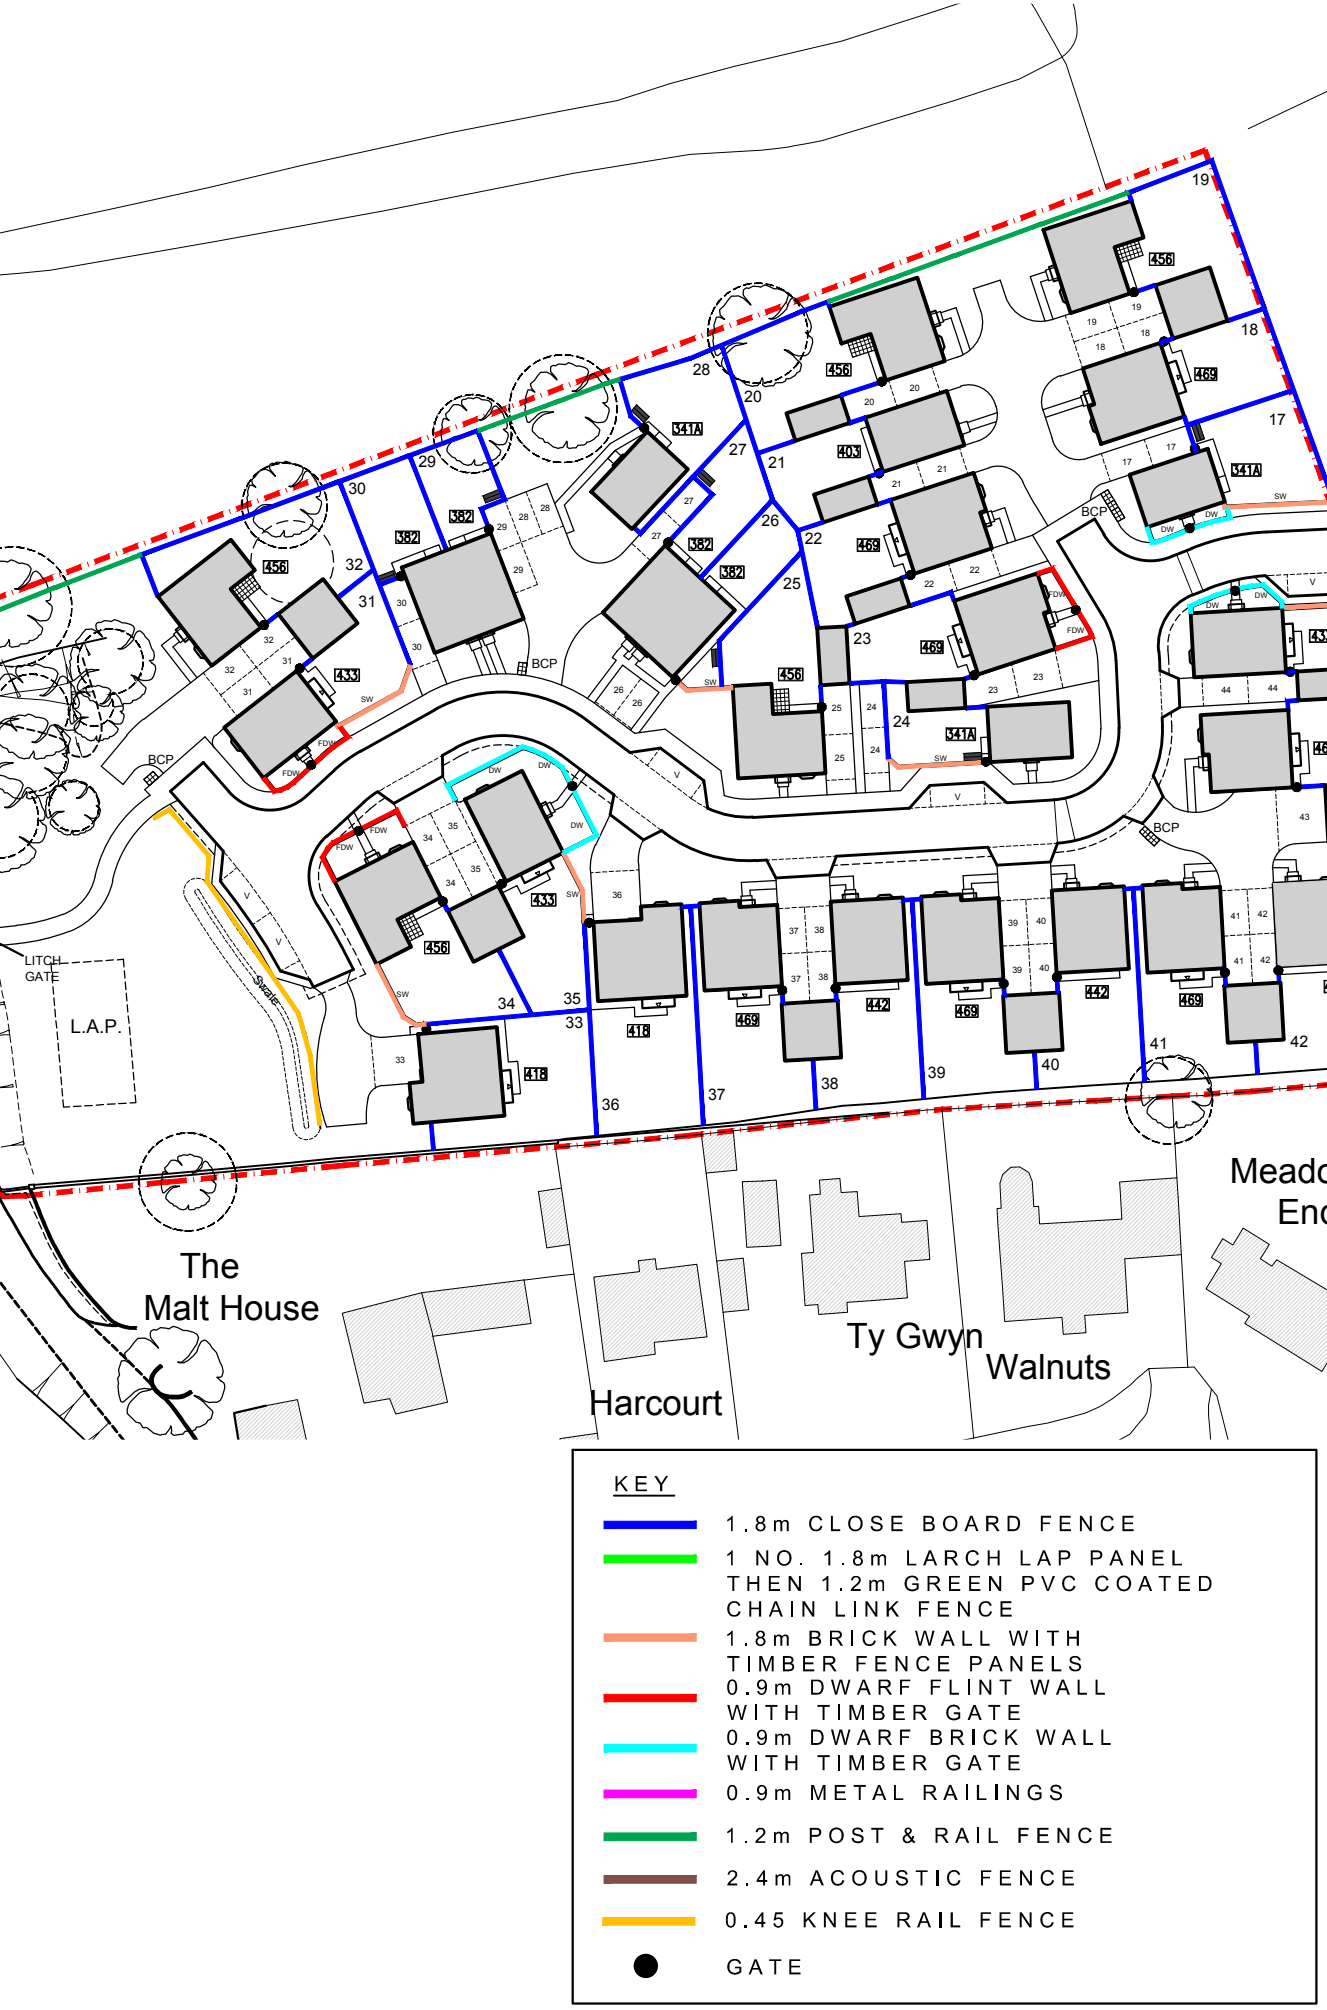

DWARF BRICK WALL DETAIL 1:50

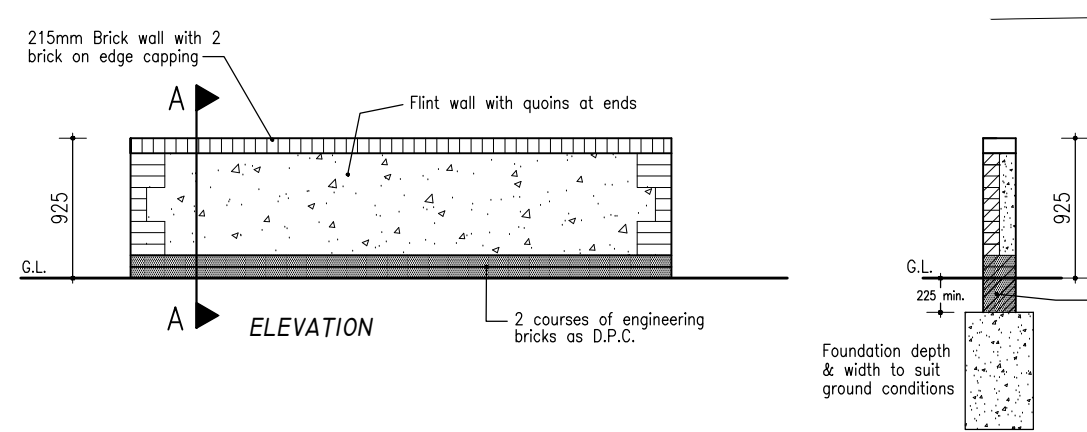

DWARF FLINT WALL DETAIL 1:50

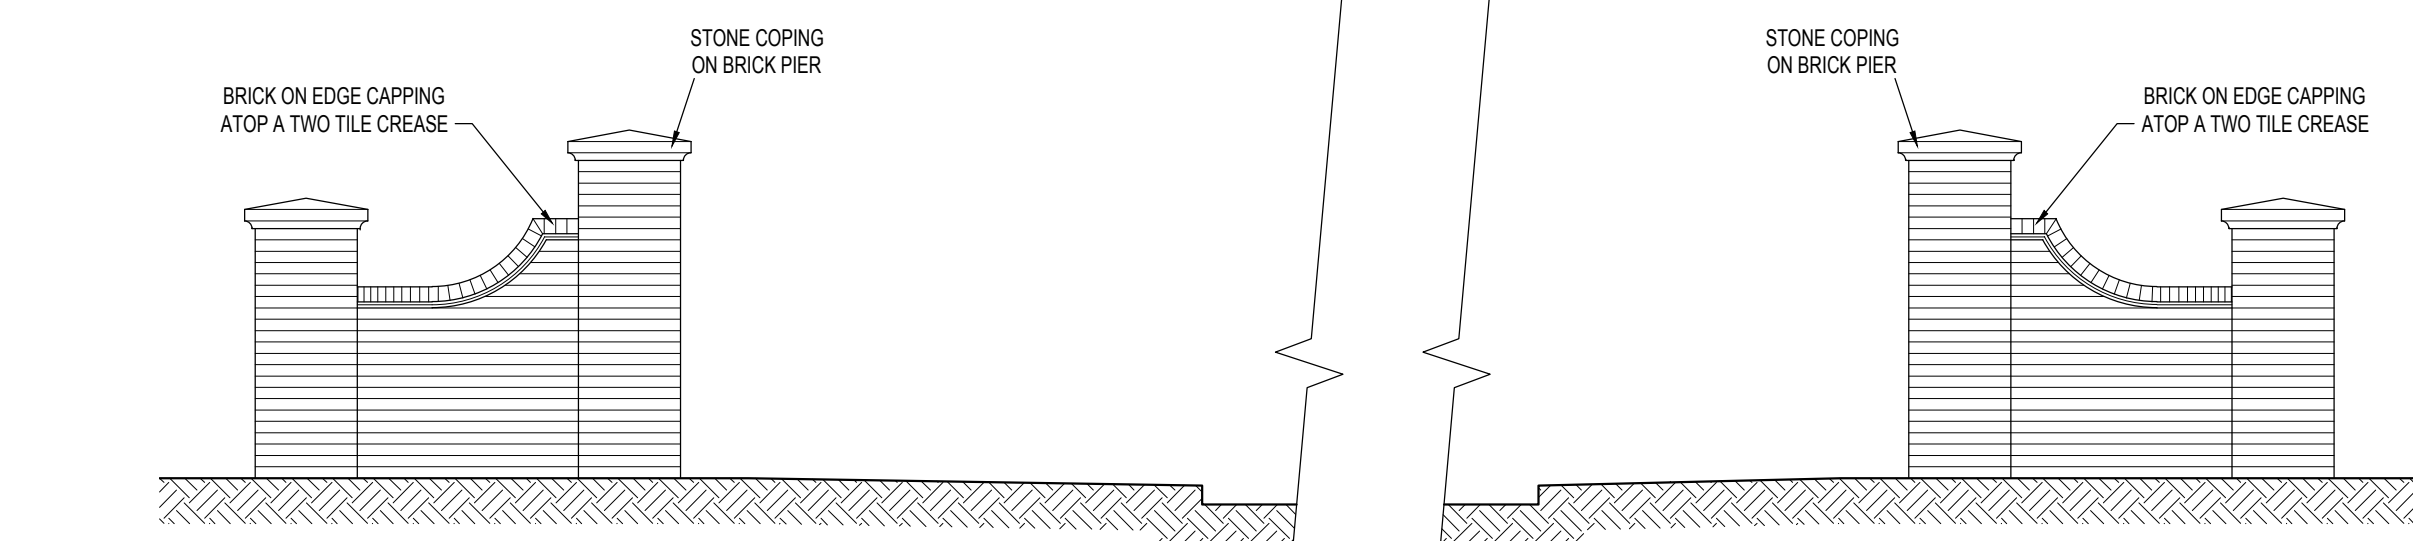

ENTRANCE FEATURE WALL DETAIL 1:50

CLOSEBOARD FENCE DETAIL 1:50

J	03-07-20	Revised to suit client comments	BAS	DGP
H	26-06-20	Revised to suit client comments	BAS	DGP
G	23-06-20	Revised to suit amended planning layout.	BAS	DGP
F	15-06-20	Revised to suit amended planning layout.	BAS	DGP
E	09-06-20	Revised to suit amended planning layout.	BAS	DGP
D	29-05-20	Screen wall description amended.	BAS	DGP
C	01-05-20	Revised to suit amended planning layout.	BAS	DGP
B	17-04-20	Revised to suit amended planning layout.	BAS	DGP
A	24-02-20	Revised to suit amended planning layout.	BAS	DGP
Rev.	Date	Description	Drawn	Checked

Client: **DAVID WILSON HOMES**

Project: **Land at Water Lane, Angmering, West Sussex.**

Drawing Title: **Enclosures Layout**

Scale: **N.T.S. @ A1**

Date: **January 2020**

Drp.No: **PLN-1-1107**

Rev. **J**

Drawn: **DGP**

Checked: **DGP**

File: **P1320 Layout**

Drawing Status: **PLANNING**

AAP Architecture Ltd
Unit A, Monument Business Centre, Monument Way East, Woking, Surrey GU21 5LG
T 01483 727345 E projects@aap-arcc.co.uk W aap-arcc.co.uk

Under the Intellectual Property Act 2014, this drawing is the copyright of AAP Architecture Ltd.