


Orientation of site has not been checked, design subject to check before installation



Boulders



Fallen Log

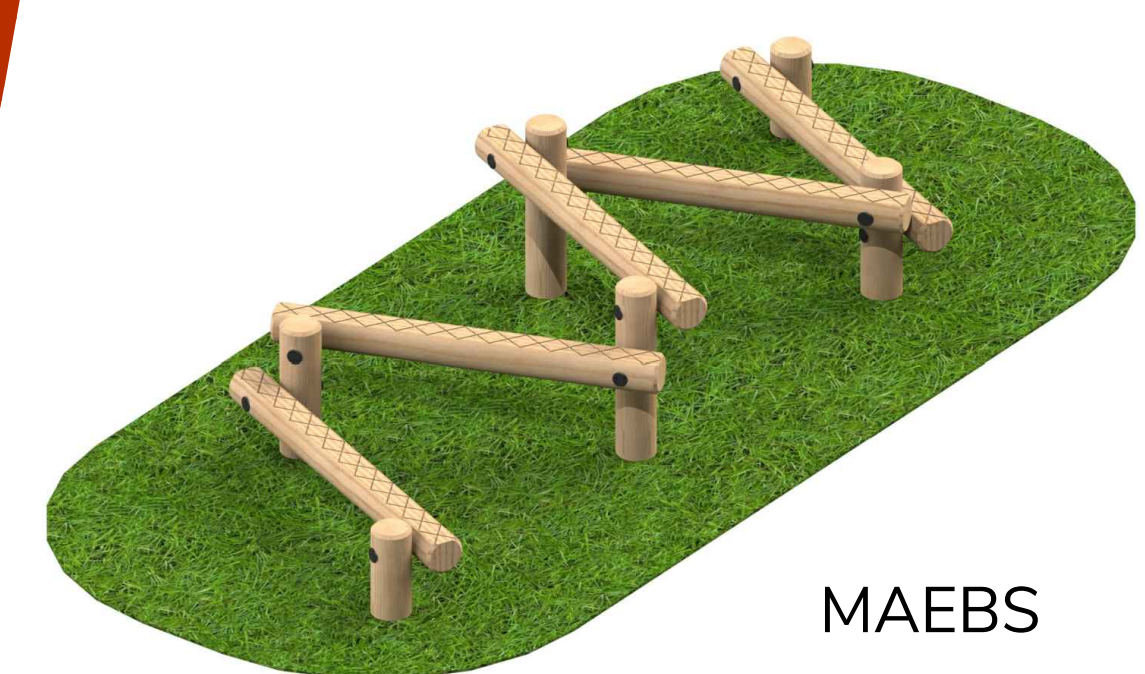

MAEBS



SB3046



SB5084



SB5057



Miracle
Design & Play

TEL: ++44 (0)1604 658240
E-MAIL: sales@miracledandp.co.uk
WEB: www.miracledesignandplay.co.uk

PROJECT TITLE: **Water Lane, Angmering**

SHEET TITLE: **South LAP Proposal**

KEY:

Fencing: 500mm High Timber Knee Rail

Surfacing:

PCC Edging to perimeter of Surfacing

Grass Mounds by Others

Existing Grass

Macadam Surfacing by Others

Grass Mat Safer Surfacing: ECOSMART GRASS TILES 1.5M X 1M TO CIVIL 3.0M

Landscaping:

Trees by Others

Planting by Others

Boulders- various sizes

Equipment Fall Zone (No safety surfacing required if located on well maintained turf and under 1.5m CFH)

REVISIONS

Issue	Description	Date
-	-	-

CLIENT: Jessica Sparkes @ Barratt Homes (Southern Counties)

DRAWN BY: G. Medica

SCALE: 1:100 @A1 ISSUE: --

DRAWING NO: Q6612

DATE: 04/05/20

© 2020 MIRACLE DESIGN AND PLAY LTD, "ALL RIGHTS RESERVED, THIS DRAWING MAY NOT BE REPRODUCED, TRANSMITTED OR STORED IN WHOLE OR IN PART WITHOUT OUR WRITTEN CONSENT"

EXACT LOCATION OF EQUIPMENT TO BE AGREED ON SITE. ALL SURFACING TO BE FLAT AND LEVEL, ANY DISCREPENCIES IN LEVELS TO BE REPORTED TO MIRACLE DESIGN & PLAY IMMEDIATELY.