


Orientation of site has not been checked, design subject to check before installation

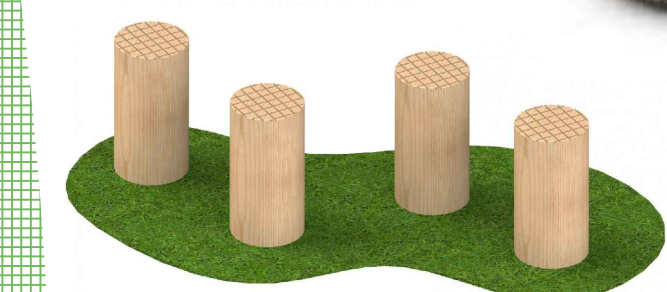


MAESL20




Boulders



MAELS

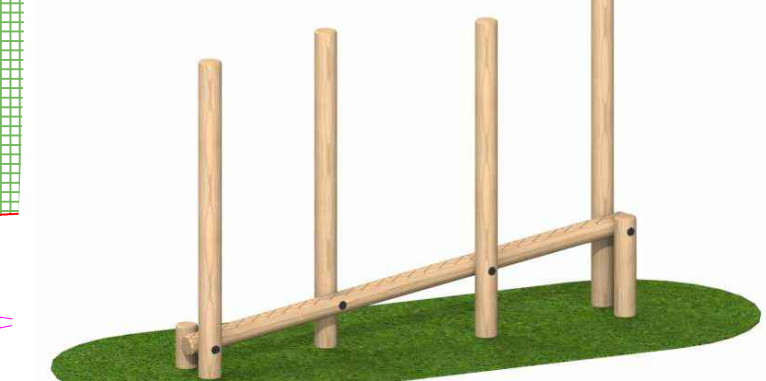

MAESBWE

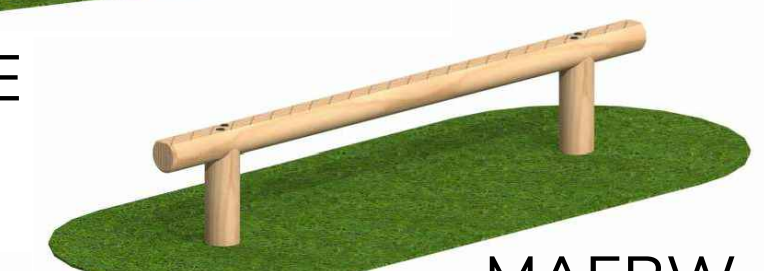

MAEBW



MAEWSP



TB7044



TB7036



SB5084



SB5057



TB7047


Miracle
Design & Play
TEL: ++44 (0)1604 658240
E-MAIL: sales@miracledandp.co.uk
WEB: www.miracledesignandplay.co.uk

PROJECT TITLE: **Water Lane, Angmering**
SHEET TITLE: **LEAP Proposal**

- KEY:
- Fencing:
- 500mm High Timber Knee Rail
- Surfacing:
- PCC Edging to perimeter of Surfacing
 - Grass Mounds by Others
 - Existing Grass
 - Macadam Surfacing by Others
 - Grass Mat Safer Surfacing: ECOSPARK GRASS TILES 1.5M X 1M TO CH1 3.0M
- Landscaping:
- Trees by Others
 - Planting by Others
 - Boulders- various sizes

Equipment Fall Zone (No safety surfacing required if located on well maintained turf and under 1.5m CFH)

REVISIONS		
Issue	Description	Date

CLIENT: Jessica Sparkes @ Barratt Homes (Southern Counties)

DRAWN BY: G. Medica

SCALE: 1:200 @A1 ISSUE: --

DRAWING NO: Q6612

DATE: 04/05/20

© 2020 MIRACLE DESIGN AND PLAY LTD, "ALL RIGHTS RESERVED, THIS DRAWING MAY NOT BE REPRODUCED, TRANSMITTED OR STORED IN WHOLE OR IN PART WITHOUT OUR WRITTEN CONSENT"

EXACT LOCATION OF EQUIPMENT TO BE AGREED ON SITE. ALL SURFACING TO BE FLAT AND LEVEL, ANY DISCREPANCIES IN LEVELS TO BE REPORTED TO MIRACLE DESIGN & PLAY IMMEDIATELY.