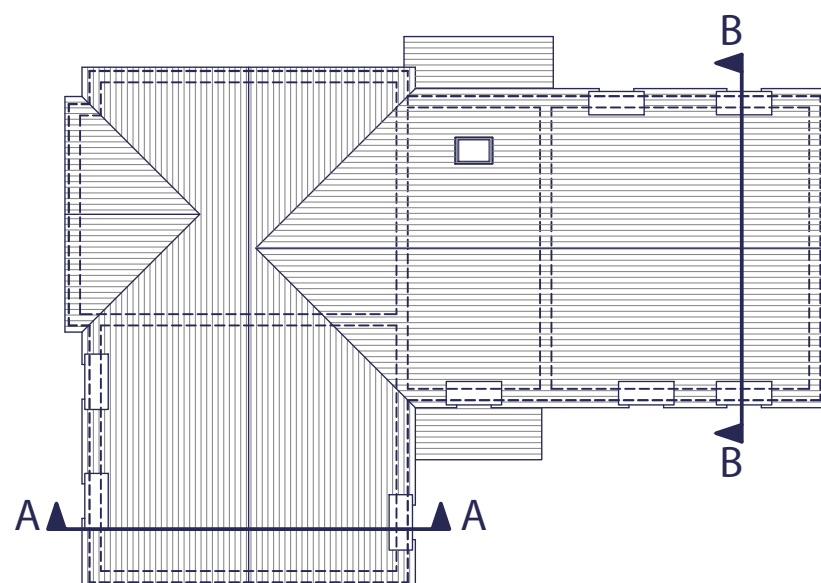


Rev.	Date	Description	Drawn	Checked	
Client		Scale 1:100 @ A3	Drawn MCN	Checked DGP	
Project	Land at Water Lane, Angmering, West Sussex.	Date July 2020	File Block A		
Drawing Title	Block A Basic Sections A-A & B-B	Drg.No. PLN-1-3007	Rev. -		Drawing Status PLANNING

AAP Architecture Ltd
Unit A, Monument Business Centre, Monument Way East, Woking, Surrey GU21 5LG
T 01483 727345 **E** projects@aap-arc.co.uk **W** aap-arc.co.uk

Under the Intellectual Property Act 2014, this drawing is the copyright of AAP Architecture Ltd.