



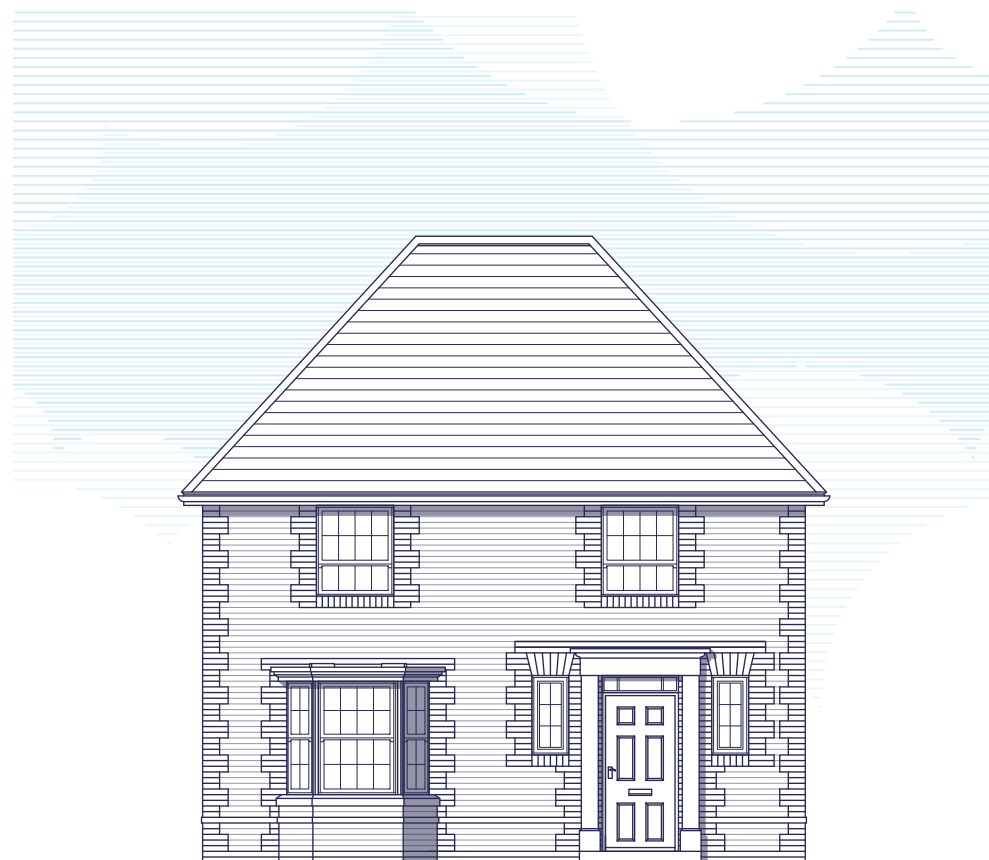

HANDINGS:
PLOT 133 - AS

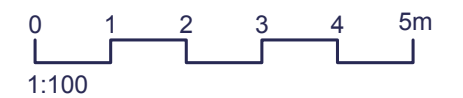

Rev.	Date	Description	MCN	DGP
A	27.07.20	Plot handings added.		
			Drawn	Checked
Client		Scale 1:100 @ A3	MCN	DGP
Project	Land at Water Lane, Angmering, West Sussex.	Date June 2020	File Type 442	
Drawing Title	Type 442 Elevations - Style 1 - Brick	Drg.No. PLN-1-2138	Rev. A	
			Drawing Status PLANNING	

AAP Architecture Ltd
Unit A, Monument Business Centre, Monument Way East, Woking, Surrey GU21 5LG
T 01483 727345 E projects@aap-arc.co.uk W aap-arc.co.uk

Under the Intellectual Property Act 2014, this drawing is the copyright of AAP Architecture Ltd.