
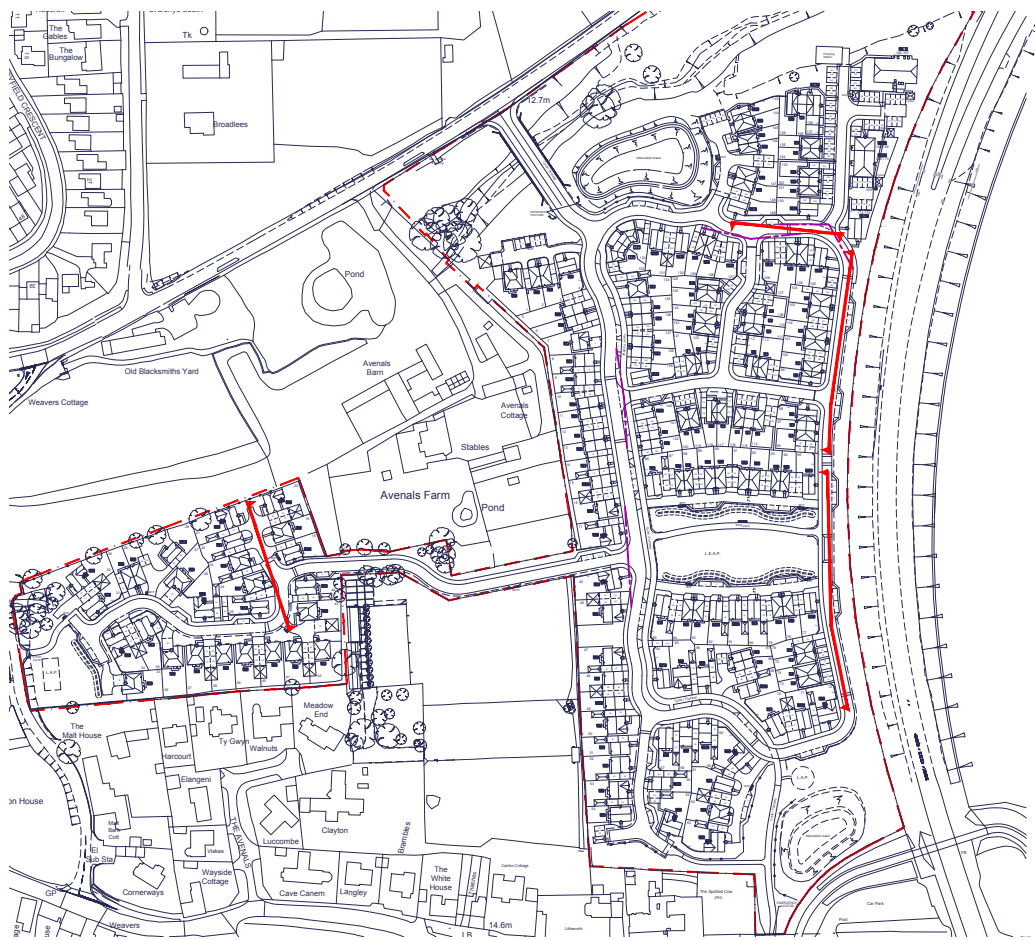


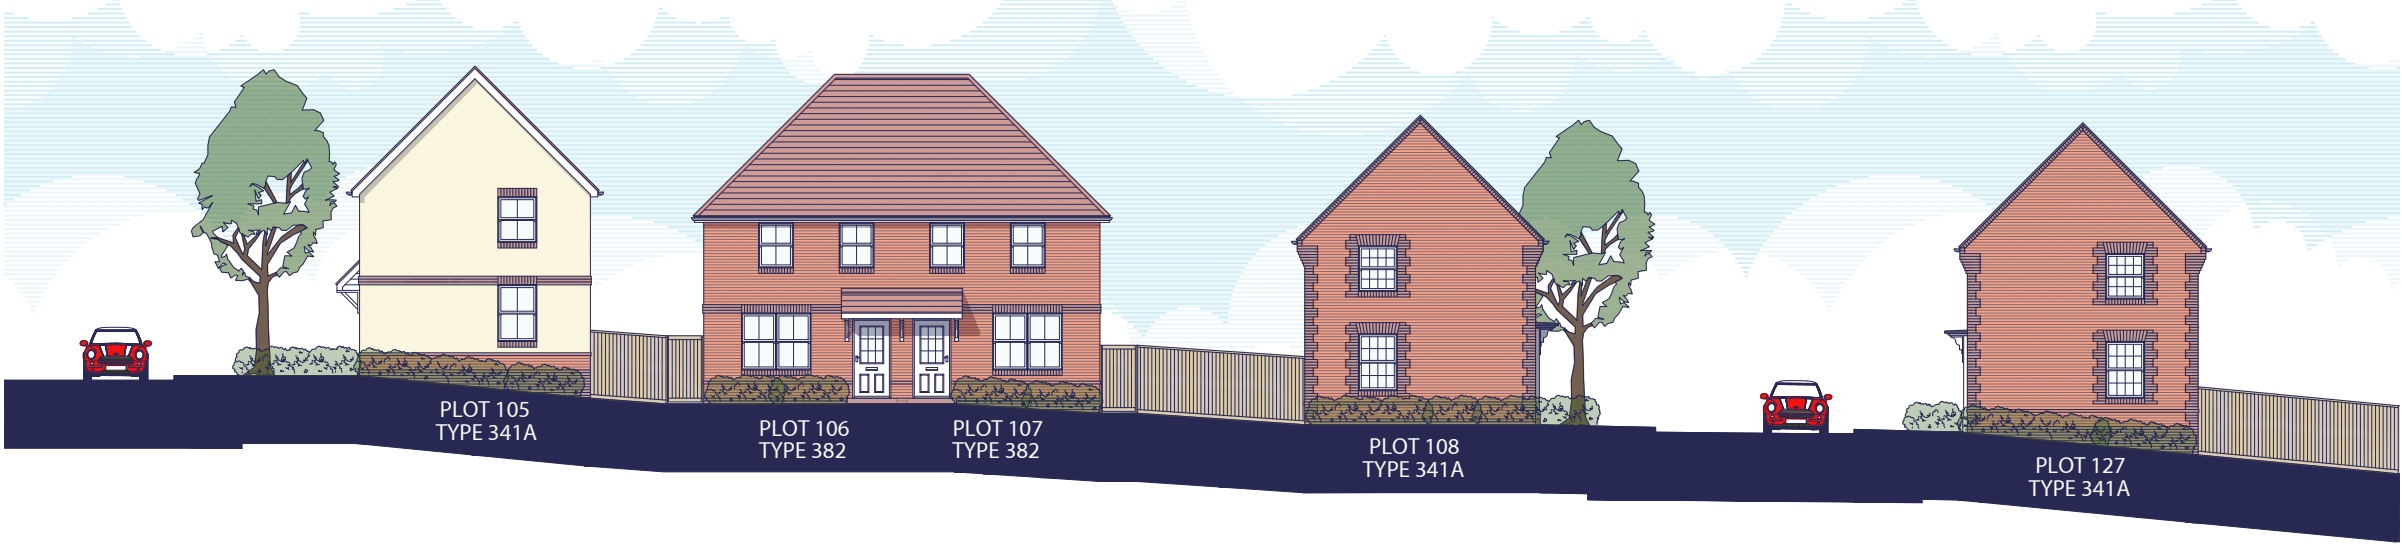

Location Plan

C	21.10.20	Location plan added.	DGP	DGP
B	15.10.20	House types and plot numbers amended to suit amended layout.	ACG	DGP
A	03.07.20	Walls and railings added.	MCN	DGP
Rev.	Date	Description	Drawn	Checked

Client

Project
Land at Water Lane,
Angmering, West Sussex
Drawing Title
Streetscenes

aap
architecture

Scale: 1:200 @ A1
Date: June 2020
Drg.No: PLN-1-1150
Drawn: MCN
File: Streetscenes
Rev.: C
Checked: DGP
Drawing Status: PLANNING

AAP Architecture Ltd
Unit A, Monument Business Centre, Monument Way East, Woking, Surrey GU21 5LG
T 01483 727345 E projects@aap-arc.co.uk W aap-arc.co.uk

Under the Intellectual Property Act 2014, this drawing is the copyright of AAP Architecture Ltd.