
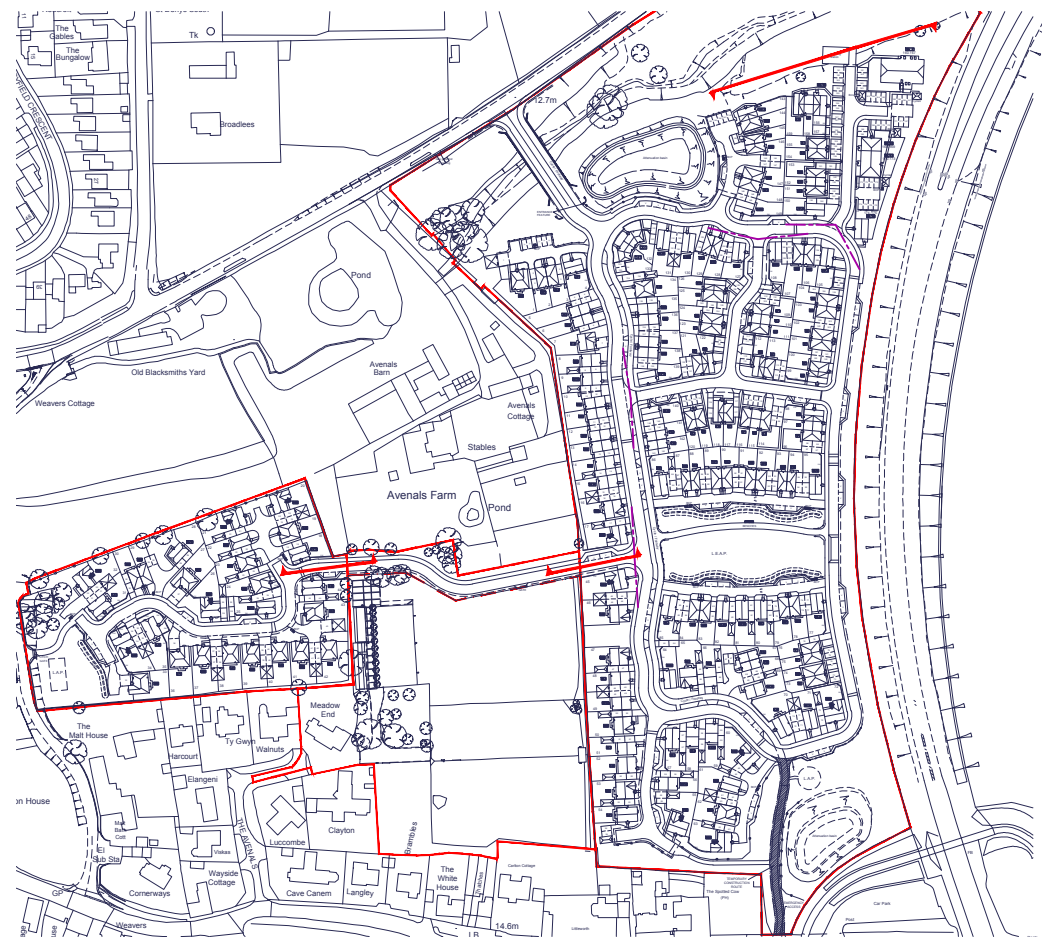


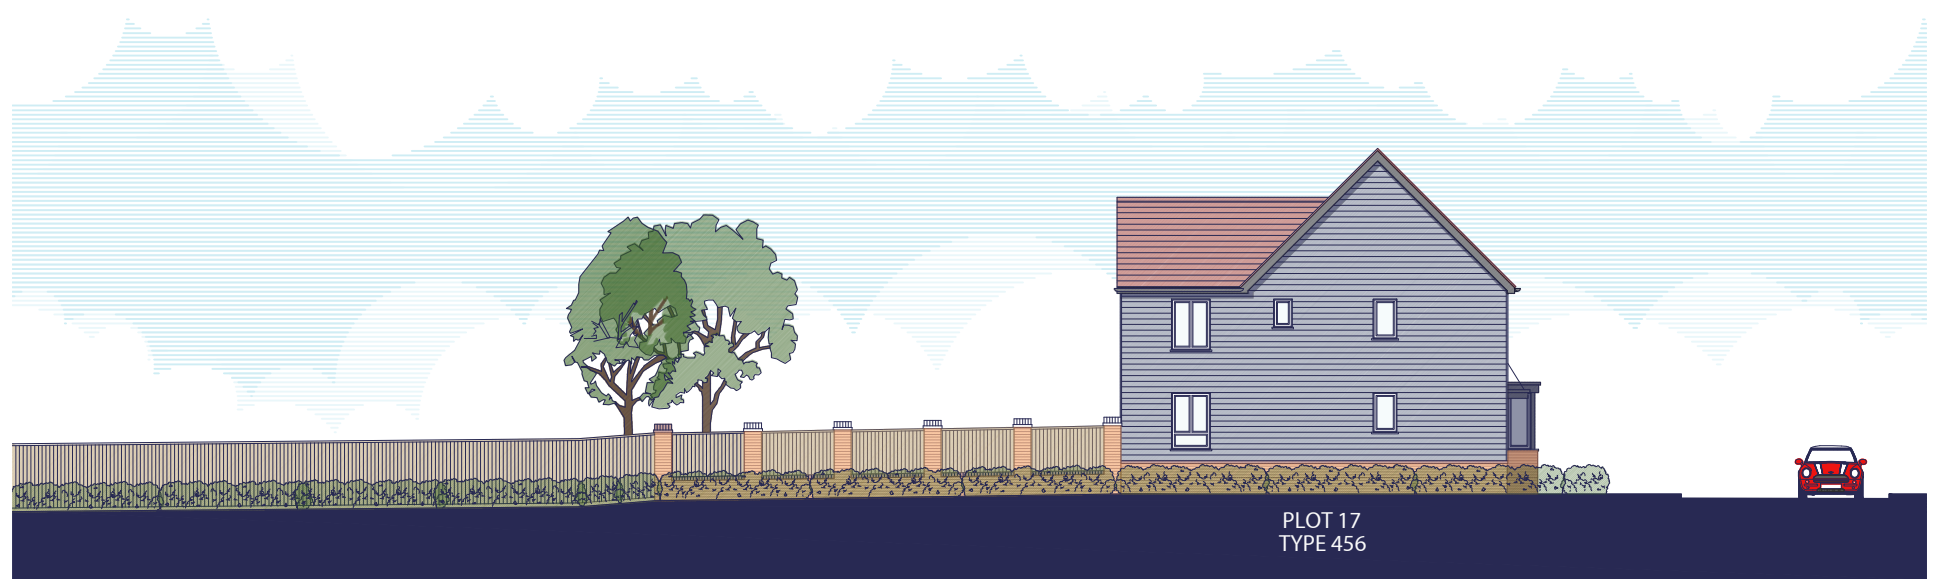

E	21.10.20	Location plan added.	ACG	DGP
D	19.10.20	Chimney removed from plot 143.	ACG	DGP
C	16.10.20	Streetscenes updated to suit revised layout.	ACG	DGP
B	08.10.20	Streetscenes updated to suit revised layout.	MCN	DGP
A	17.09.20	Streetscenes strips added to sheet.	ACG	DGP
Rev.	Date	Description	Drawn	Checked

Client

Project
Land at Water Lane,
Angmering, West Sussex
Drawing Title
Streetscenes

aap
architecture

Scale	1:200 @ A1	Drawn	ACG	Checked	DGP
Date	September 2020	File	Streetscenes	Drawing Status	
Drg.No	PLN-1-1151	Rev.	E	PLANNING	

AAP Architecture Ltd
Unit A, Monument Business Centre, Monument Way East, Woking, Surrey GU21 5LG
T 01483 727345 E projects@aap-arc.co.uk W aap-arc.co.uk
Under the Intellectual Property Act 2014, this drawing is the copyright of AAP Architecture Ltd.