
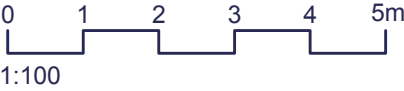


HANDINGS:
PLOTS 160 - 167 - AS

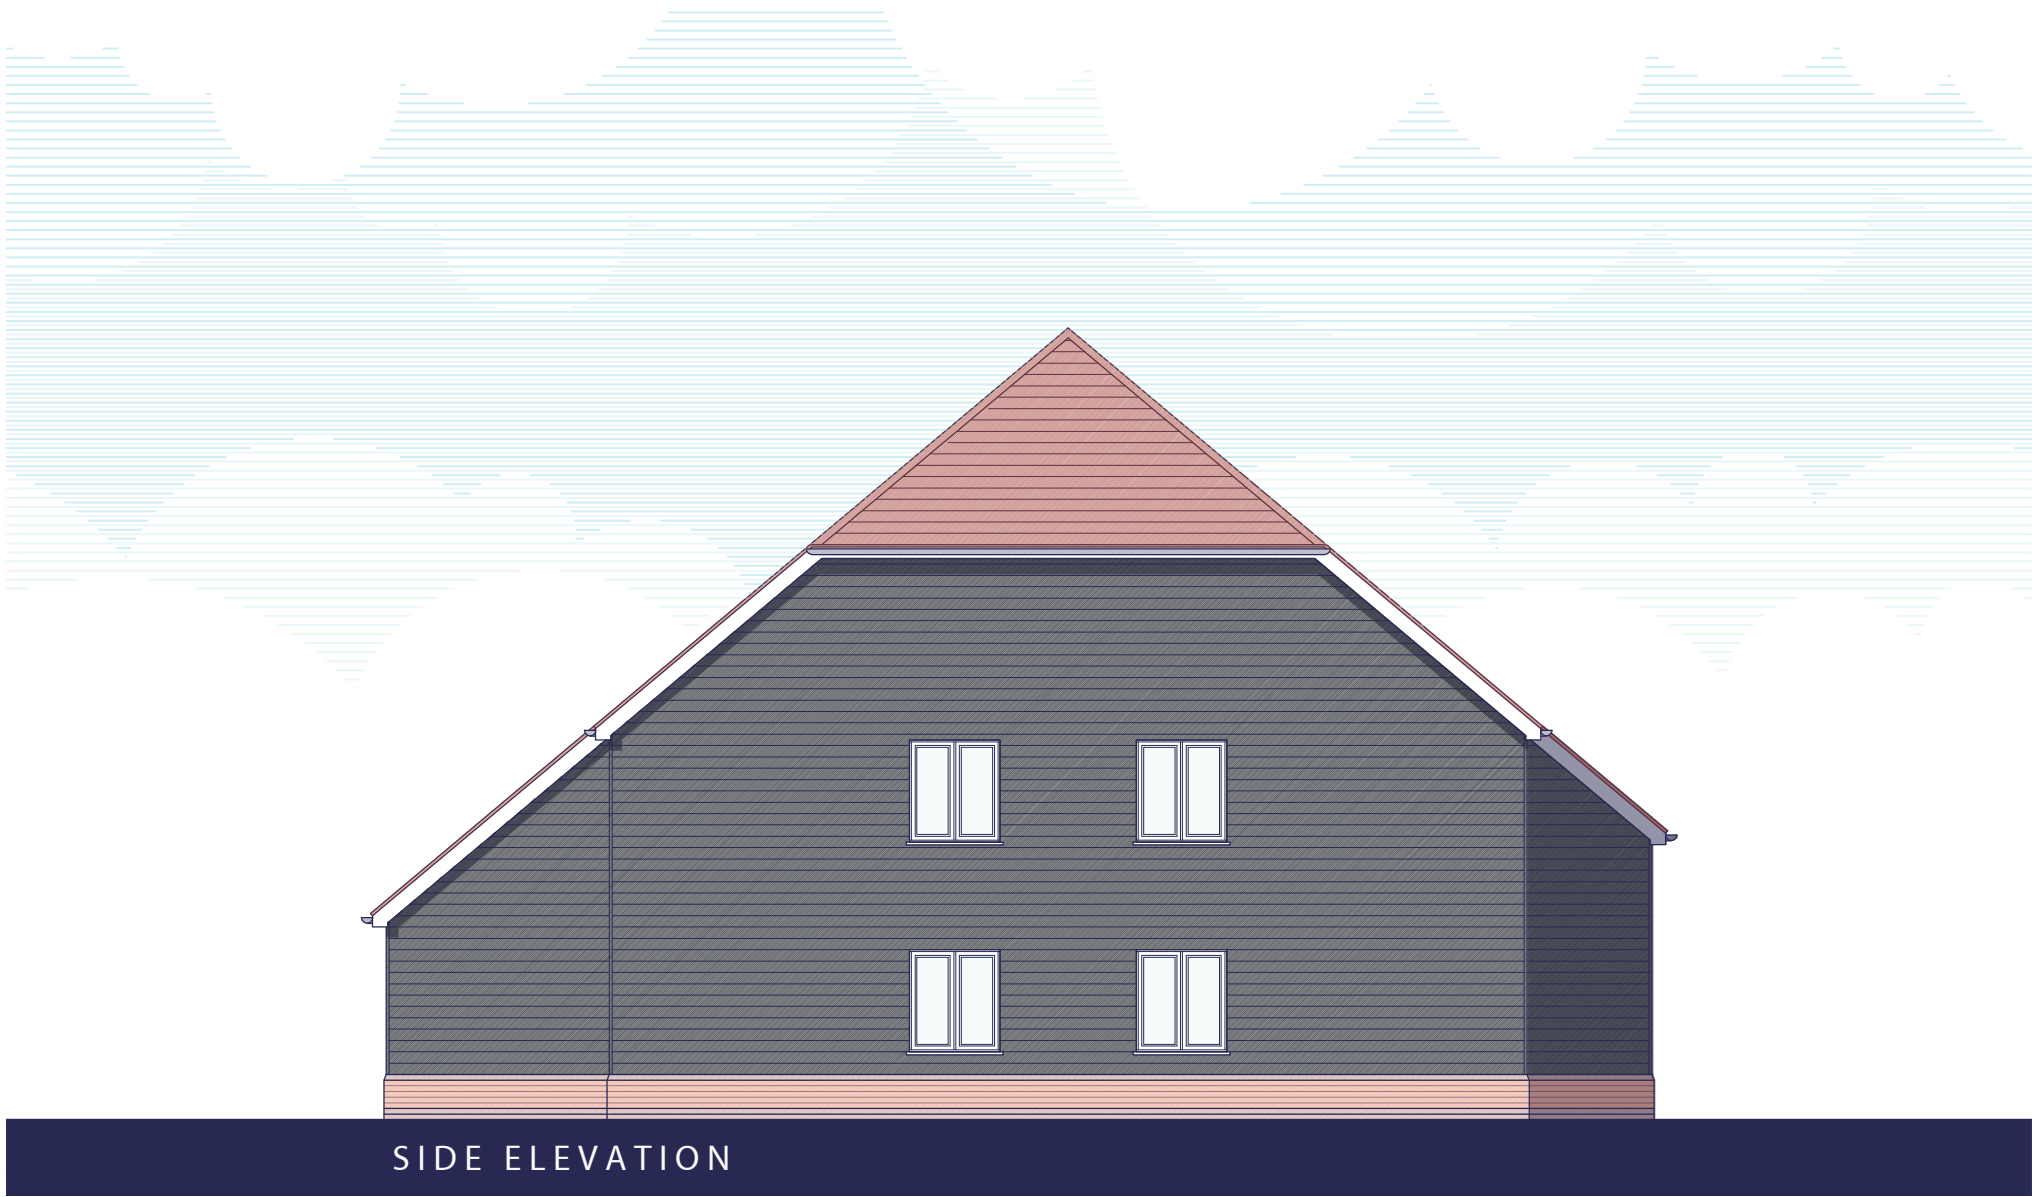

G	20.10.20	Colour added.	BAS	DGP
F	06.10.20	Elevations amended. Colour removed.	MCN	DGP
E	01.10.20	Block redesigned.	ACG	DGP
D	24.09.20	Chimneys added.	MCN	DGP
C	23.09.20	Section heights amended. Barn hips added. Materials amended.	MCN	DGP
B	22.08.20	Flat roof dormer changed for pitched roof. Soldier window heads swapped to gauged heads. Render replaced by boarding.	ACG	DGP
A	27.07.20	Plot handings added.	MCN	DGP
Rev.	Date	Description	Drawn	Checked

Client		Scale	1:100 @ A3	Drawn	MCN	Checked	DGP
Project	Land at Water Lane, Angmering, West Sussex.	Date	June 2020	File	Block A		
Drawing Title	Block A	Drg.No.	PLN-1-3005	Rev.	G	Drawing Status	PLANNING
	Side Elevation - Style 3 - Brick & Boarding						

AAP Architecture Ltd
Unit A, Monument Business Centre, Monument Way East, Woking, Surrey GU21 5LG
T 01483 727345 E projects@aap-arc.co.uk W aap-arc.co.uk

Under the Intellectual Property Act 2014, this drawing is the copyright of AAP Architecture Ltd.

