



HANDINGS:
PLOTS 160 - 167 - AS

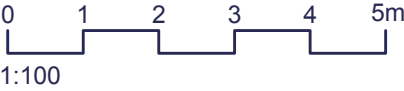

B	20.10.20	Elevations amended. Colour removed.	MCN	DGP
A	06.10.20	Elevations amended. Colour removed.	MCN	DGP
Rev.	Date	Description	Drawn	Checked

Client		Scale	1:100 @ A3	Drawn	ACG	Checked	DGP
Project	Land at Water Lane, Angmering, West Sussex.	Date	October 2020	File	Block A		
Drawing Title	Block A	Drg.No.	PLN-1-3011	Rev.	B	Drawing Status	PLANNING
Side Elevation - Style 3 - Brick & Boarding							

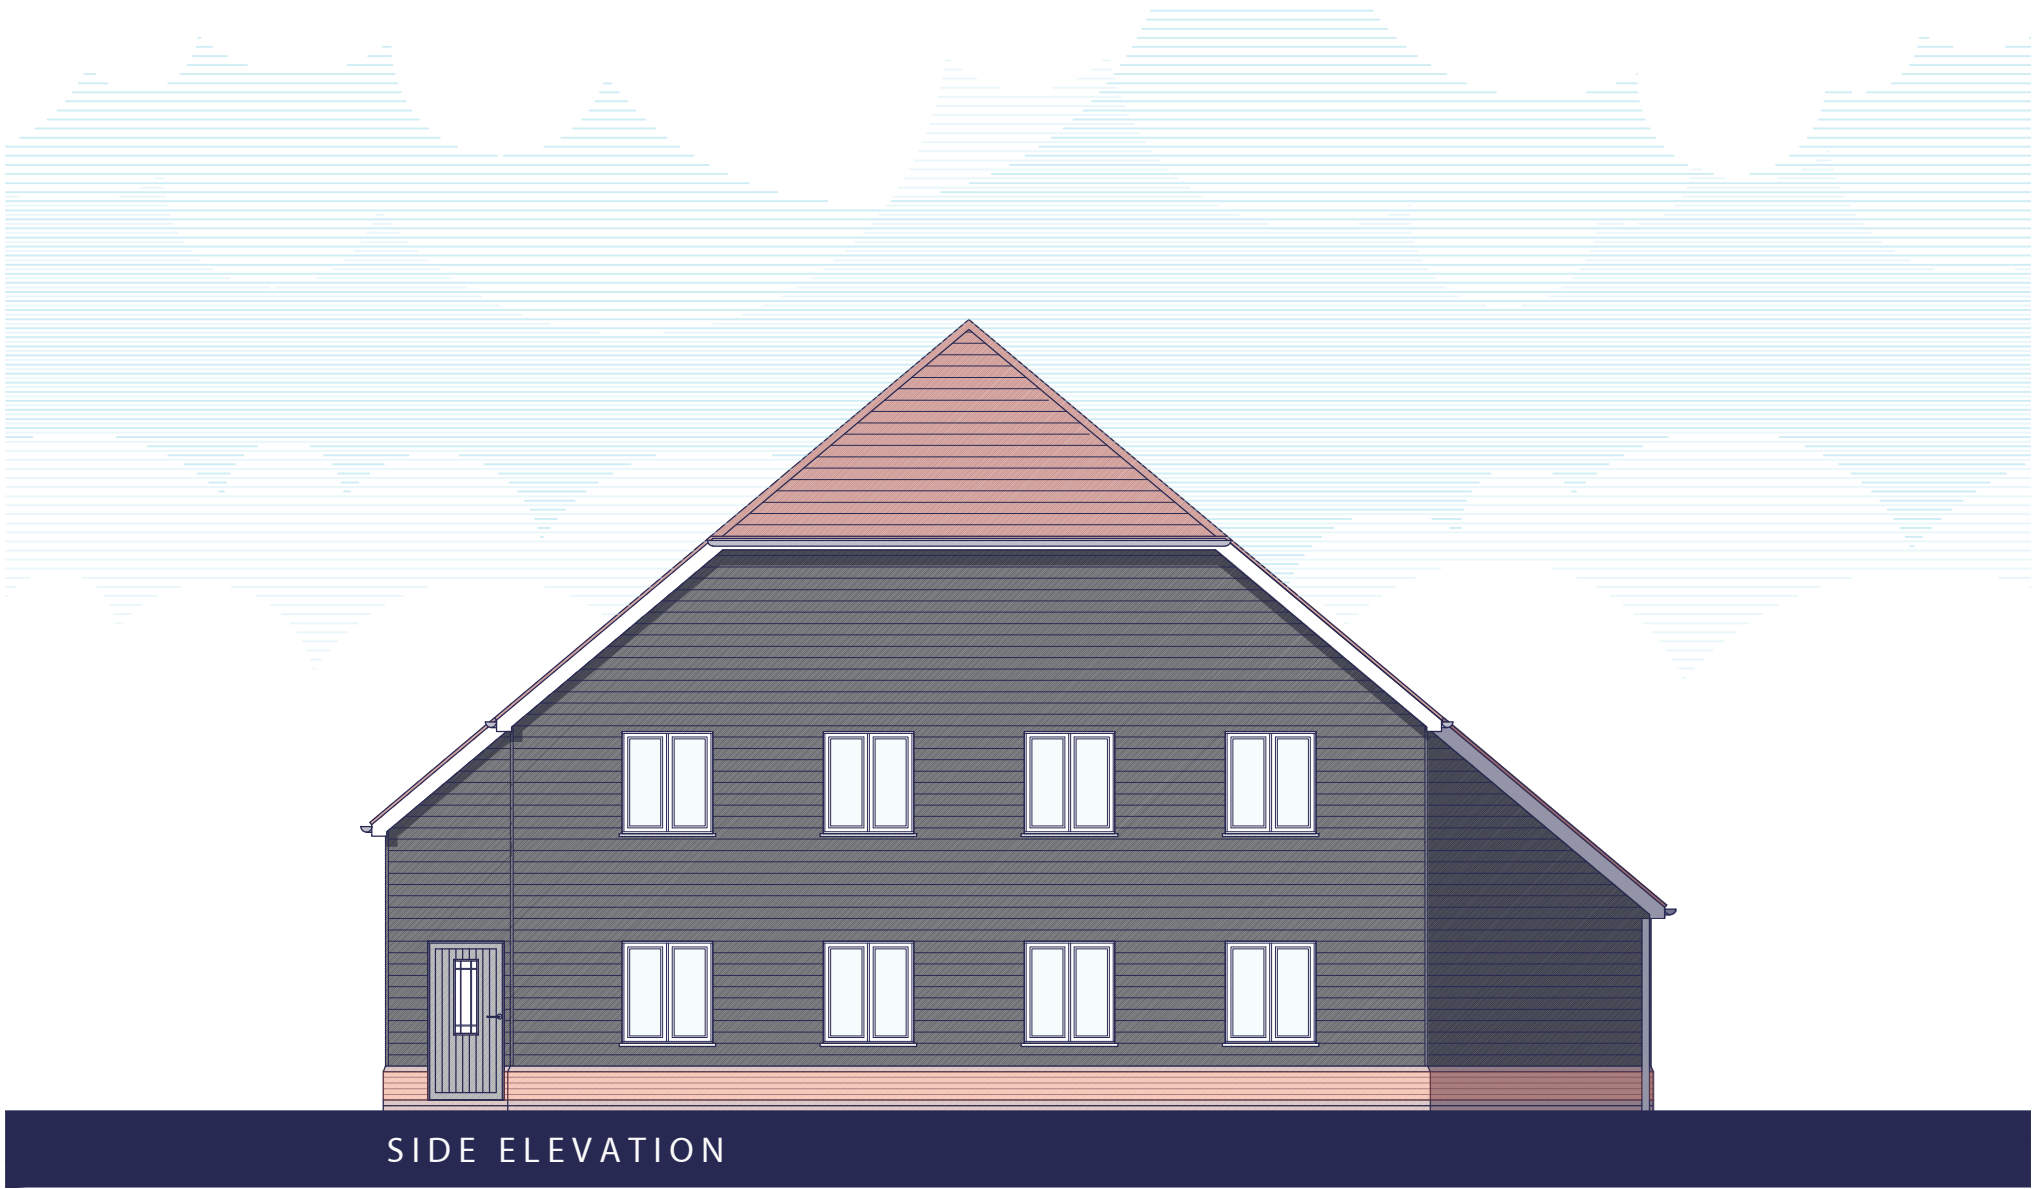

AAP Architecture Ltd
Unit A, Monument Business Centre, Monument Way East, Woking, Surrey GU21 5LG
T 01483 727345 **E** projects@aap-arc.co.uk **W** aap-arc.co.uk

Under the Intellectual Property Act 2014, this drawing is the copyright of AAP Architecture Ltd.