







- Legend:
- Northern Basin
 - Southern Basin
 - Western Attenuation

© ABLE LETCHFORD PARTNERSHIP LTD.
This drawing should not be reproduced without consent.

DRAINAGE NOTES:

- Do not scale.
- Refer to all other Project Drawings and supporting notes.

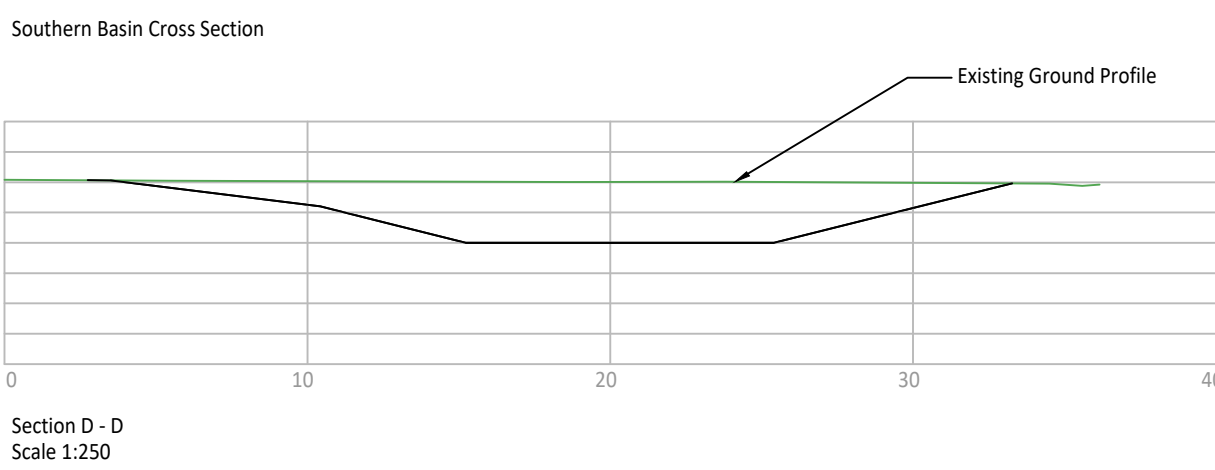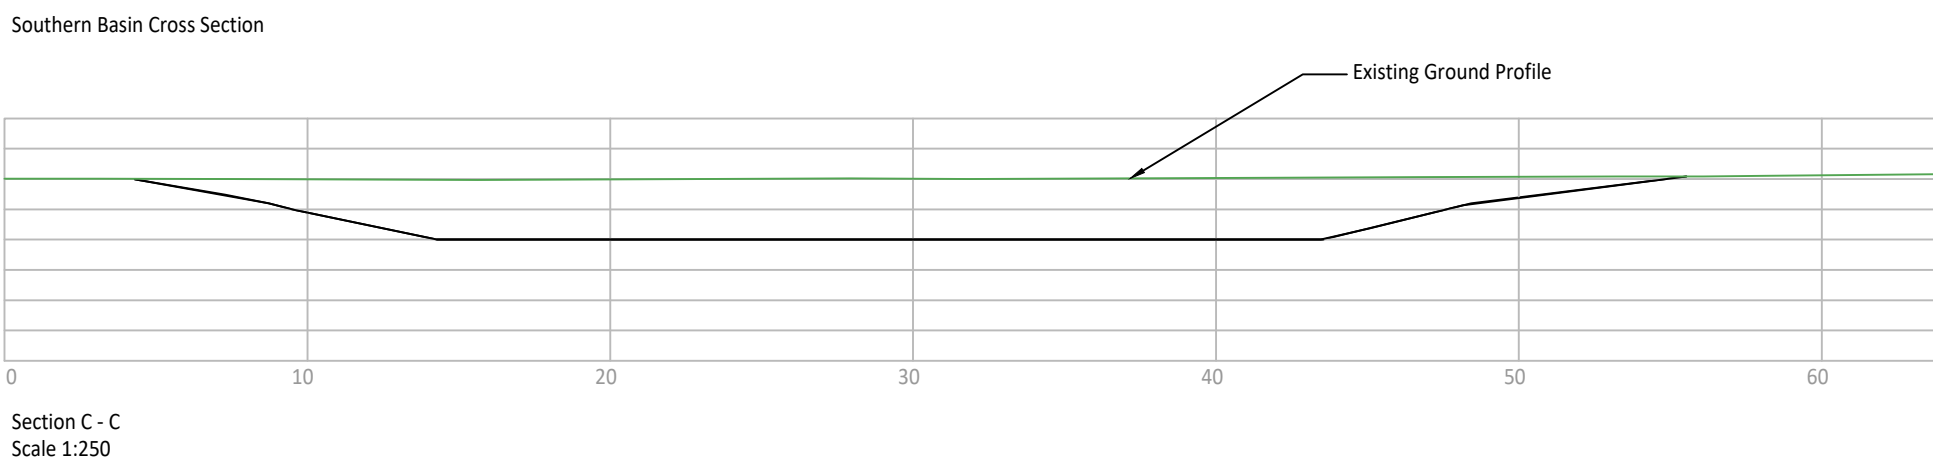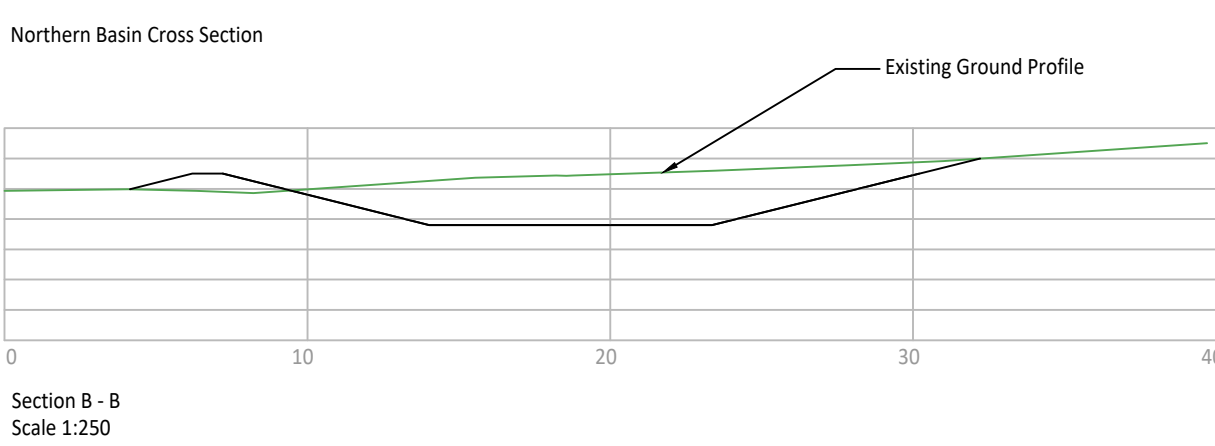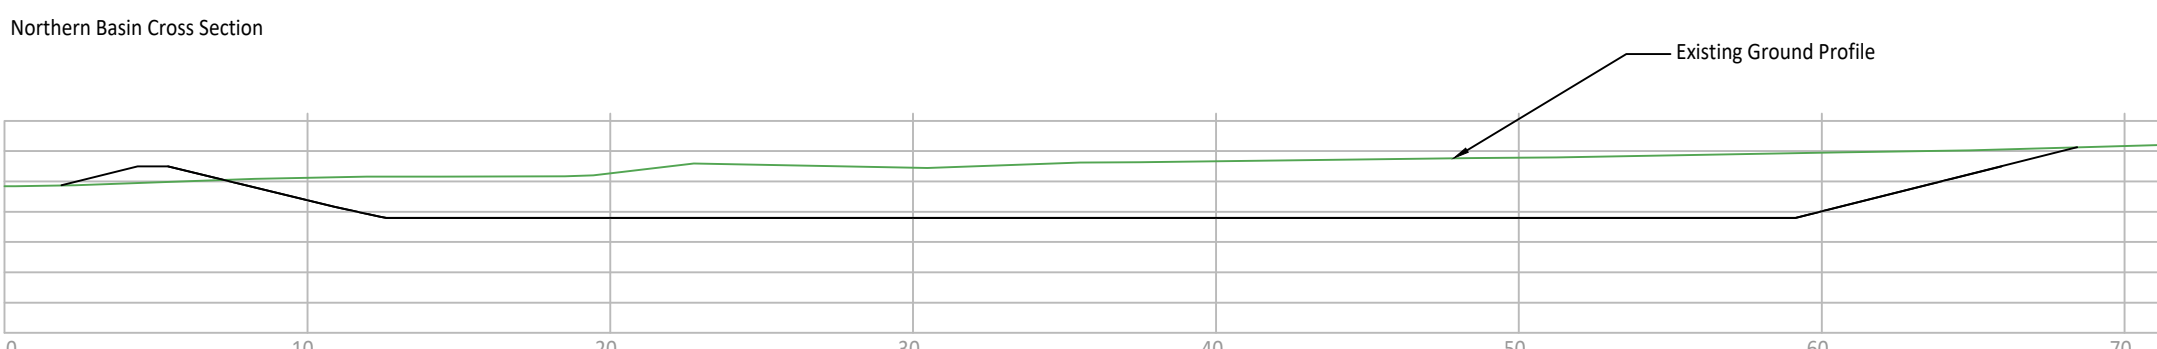

PS	12/20	Pipe and Manhole references added	JS	SL
PS	12/20	Pond areas added to catchments	JS	SL
PS	12/20	Updated following ABC comments	JS	SL
PS	12/20	Updated to suit new layout	JS	SL
PS	12/20	First Issue	JS	SL

ABLE LETCHFORD PARTNERSHIP
Consulting Engineers

3 Tealgate, Charnham Park
Hungerford, Berkshire RG17 0YT
www.alpce.co.uk Tel: 01488 684390

Client:
**BARRATT
DAVID WILSON HOMES**

Project:
**WATER LANE
ANGMERING**

Title:
**POST-DEVELOPMENT
CATCHMENT AREAS &
BASIN CROSS SECTIONS**

For INFORMATION

Drawn NTS @ A0	Date SEPT '20	Drawn JS	Checked SL
Drawn By A290-RM-512	Project No PJK1-4152 E	Revision	PS