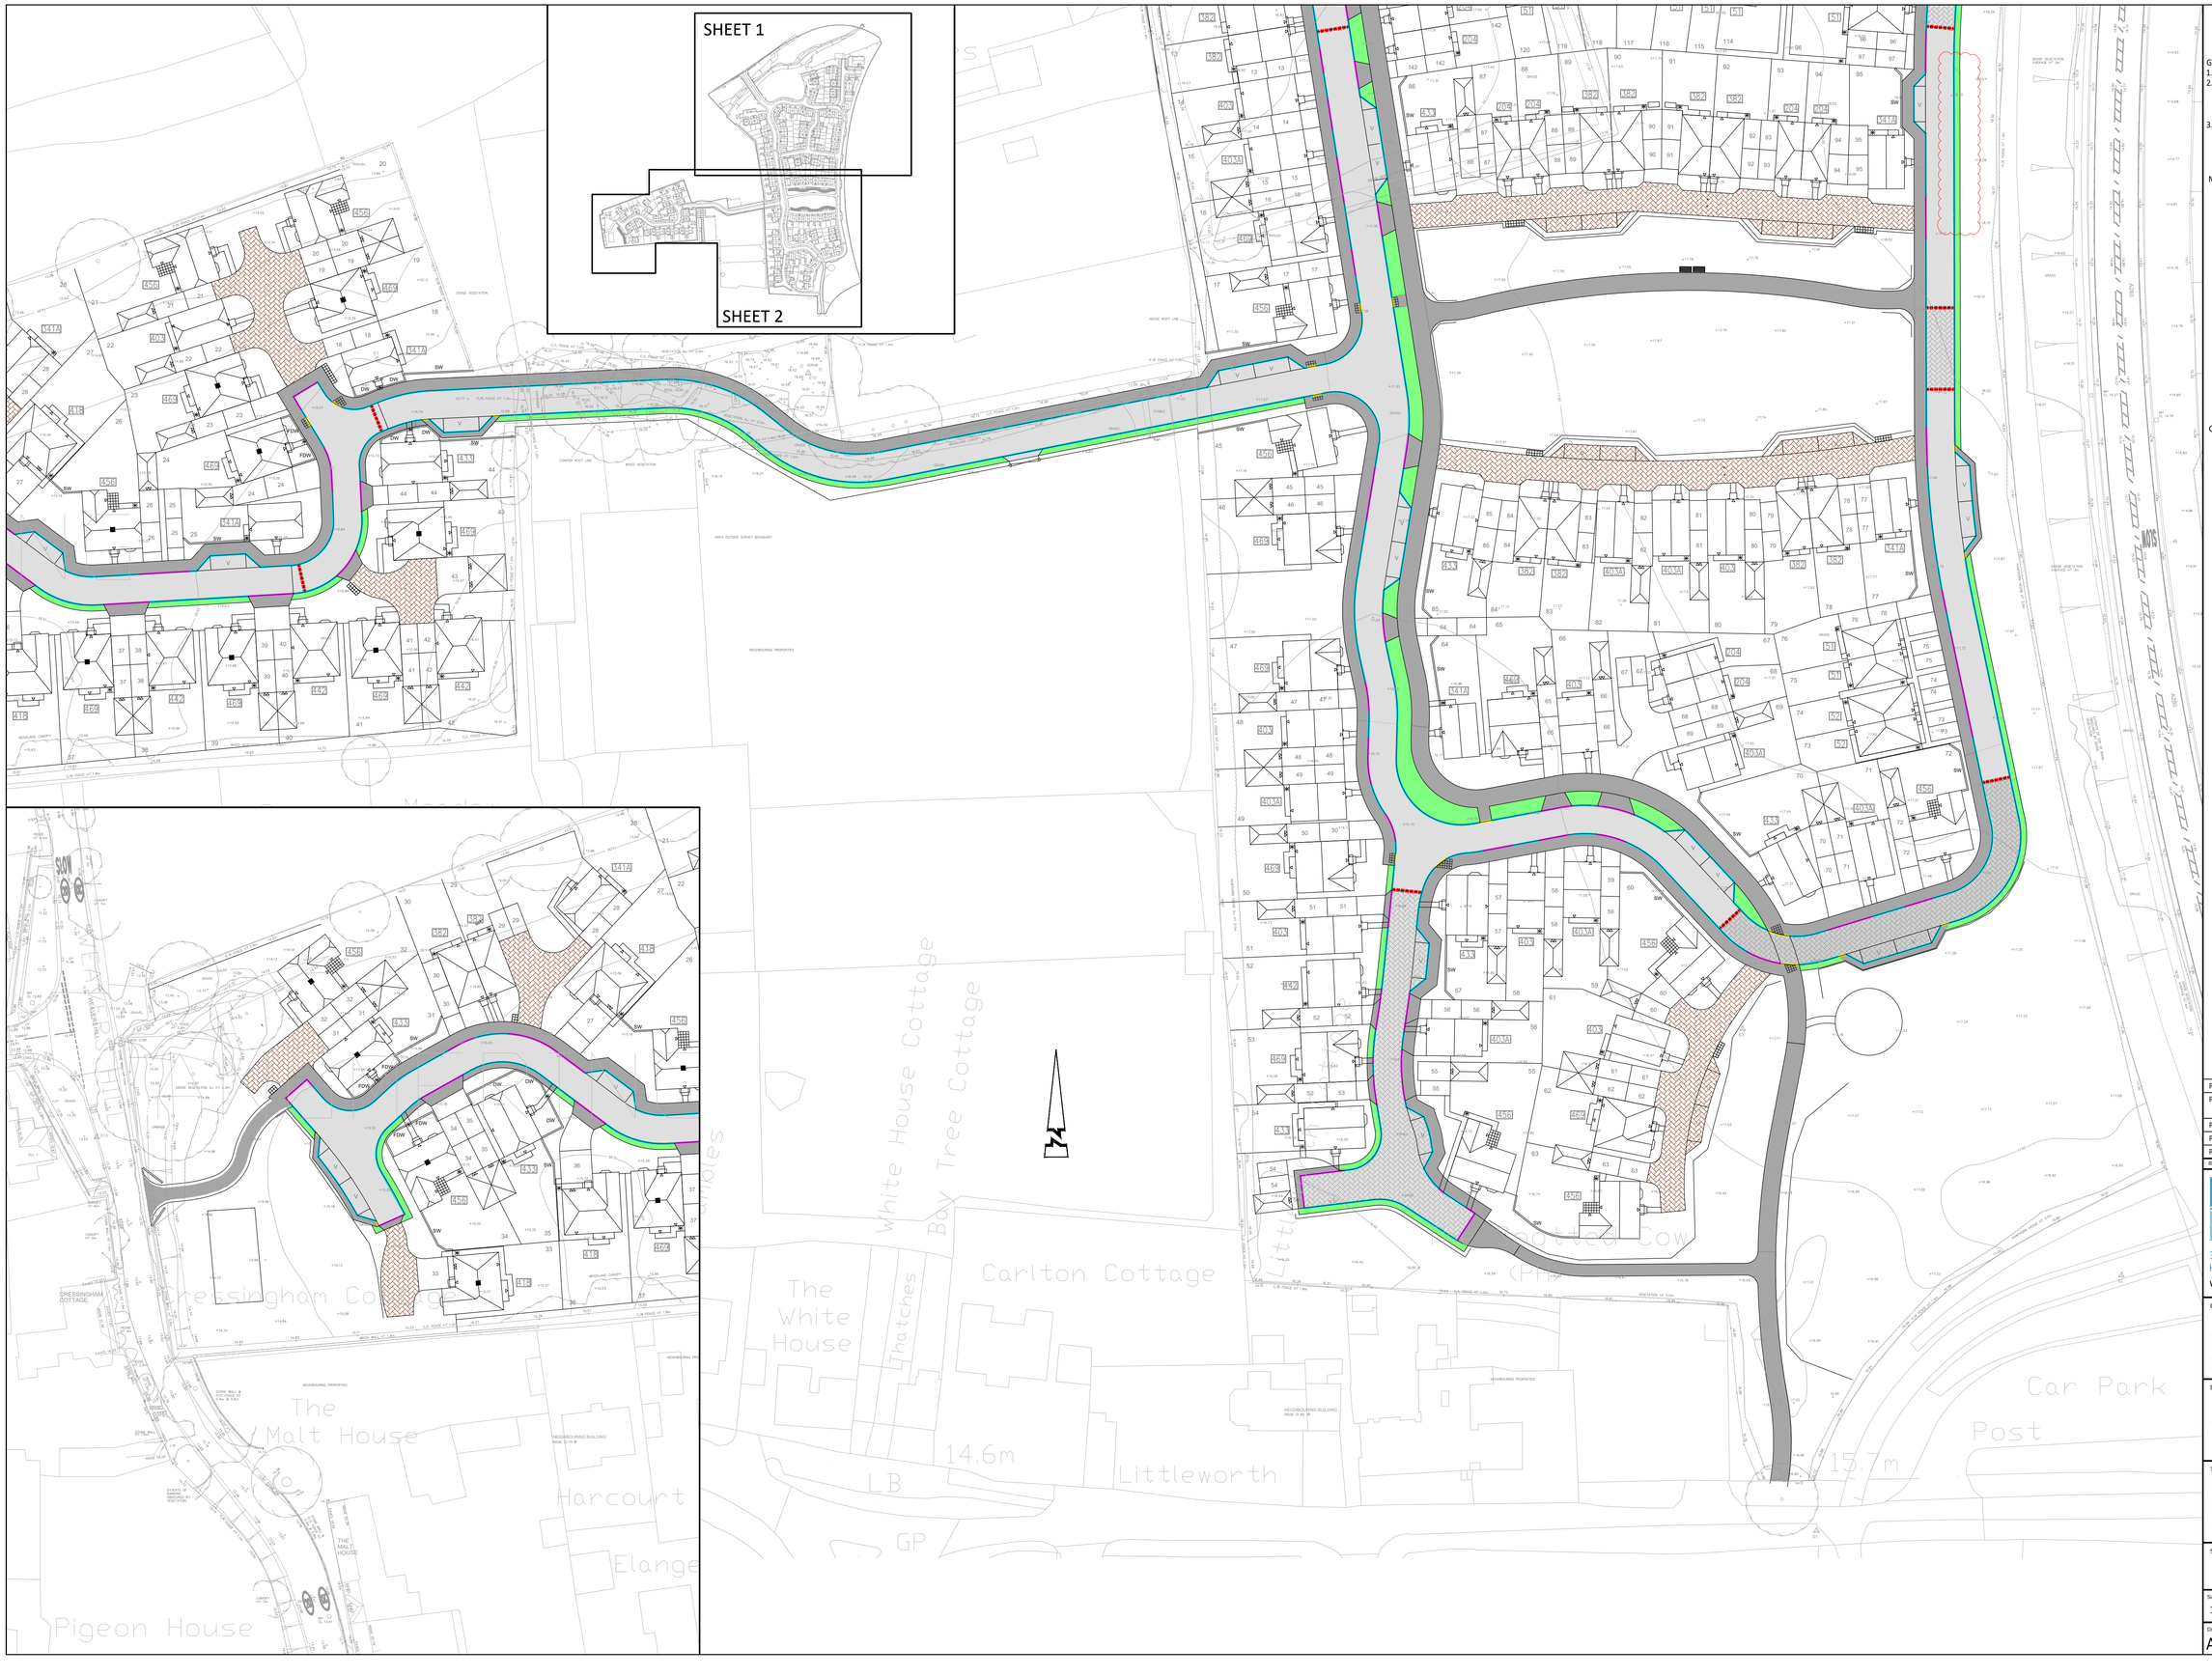


© ABLEY LETCHFORD PARTNERSHIP LTD.
This drawing should not be reproduced without consent.

GENERAL NOTES:

1. Do not scale.
2. This drawing is to be read in conjunction with and checked against all other drawings, Engineering details, Specification and any structural, Geotechnical or other specialist document provided.
3. Any anomaly or contradiction between any of the above is to be reported to the Engineer.

MATERIALS KEY:

- Adoptable Carriageway Tarmacadam
- Adoptable Block Paving
- Adoptable Footway/Cycleway/Service Strip/ Vehicular Crossing - Tarmacadam
- Adoptable Verge
- Private Block Paving
- Tactile Crossing
- HB2 Kerb laid with 125mm upstand
- BN Kerb laid with 25mm upstand
- BN Kerb laid with 0mm upstand
- HB2 Kerb laid inverted with 0mm upstand

Contractor to allow for transition kerbs as required.

* Gate

Rev	Date	Description	Drawn	Checked
P5	12.20	Materials updated to suit new layout	DS	SL
P4	11.20	Northern part of layout updated, parking bays amended, materials updated to suit changes	DS	SL
P3	10.20	Materials updated to suit new layout	DS	SL
P2	06.20	Materials updated to suit new layout	DS	SL
P1	05.20	First Issue	SM	SL

ABLEY LETCHFORD PARTNERSHIP
Consulting Engineers
3 Tealgate, Charnham Park
Hungerford, Berkshire RG17 0YT
www.alpce.co.uk Tel: 01488 684390

Client
BARRATT
DAVID WILSON HOMES

Project
WATER LANE, ANGMERING

Title
RESERVED MATTERS
MATERIALS LAYOUT
SHEET

Status
FOR APPROVAL

Scale	Date	Drawn	Checked
1:500 @ A1	MAY 20	SM	SL

Drawing No PLN-1-4072 E
A290-RM-702

Revision P5