




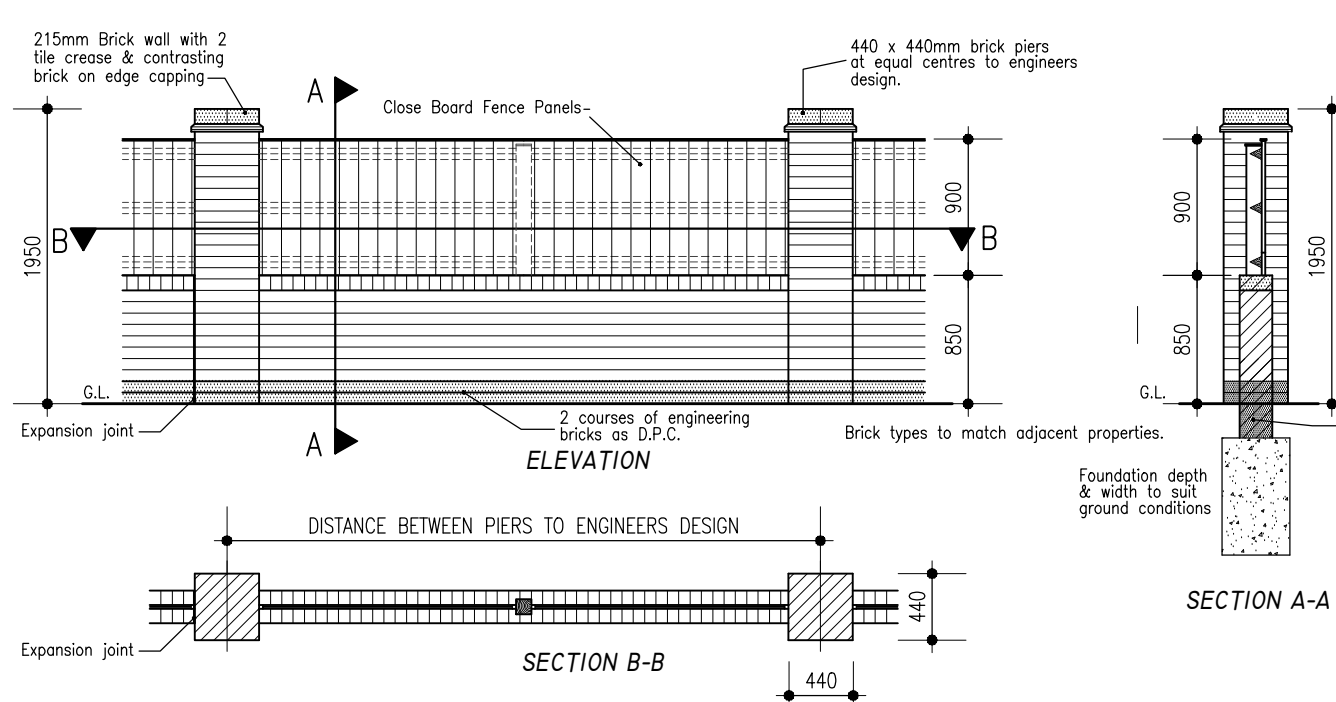


BRICK SCREEN WALL DETAIL 1:50

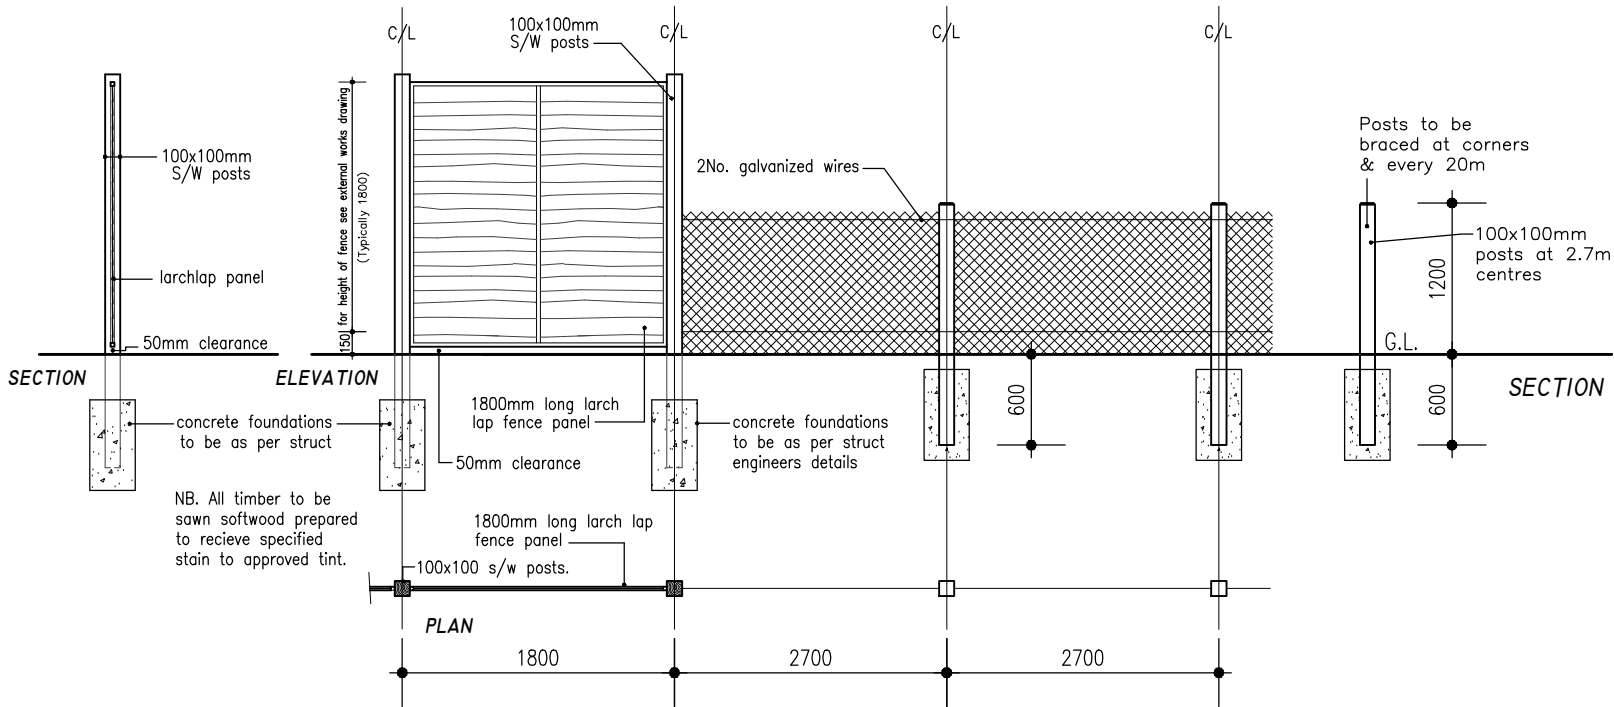

LARCH LAP FENCE DETAIL 1:50


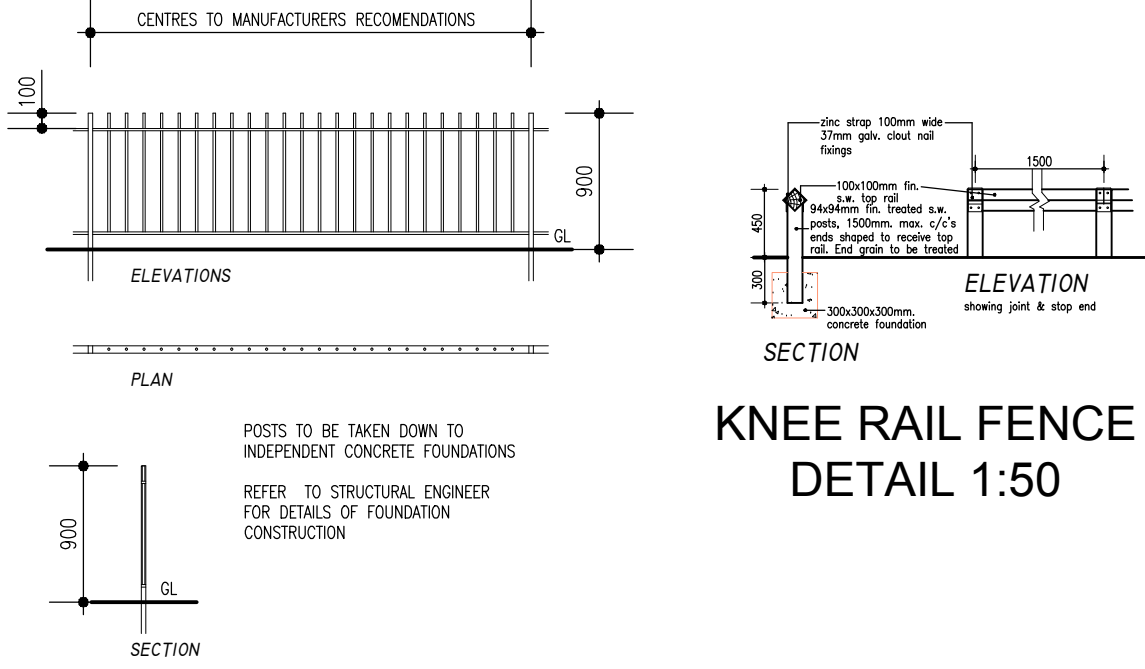


KNEE RAIL FENCE DETAIL 1:50

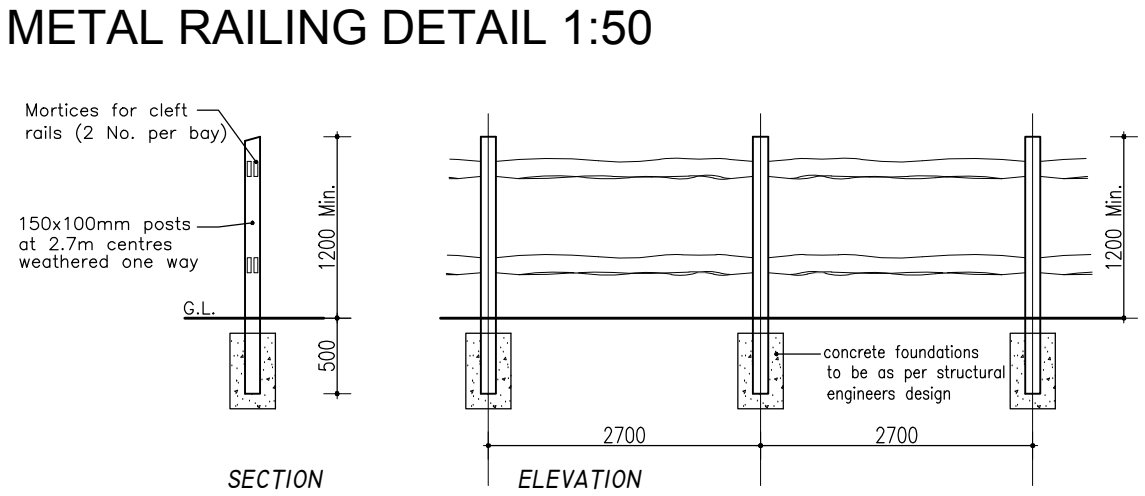


METAL RAILING DETAIL 1:50


CLEFT CHESTNUT POST AND RAIL FENCE DETAIL 1:50

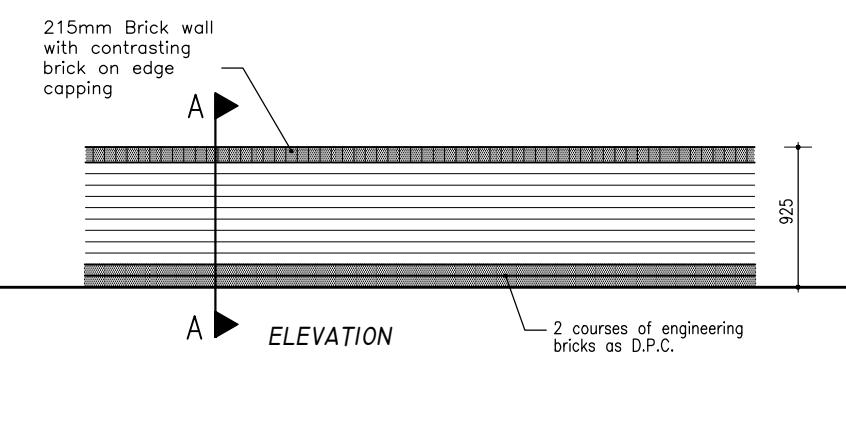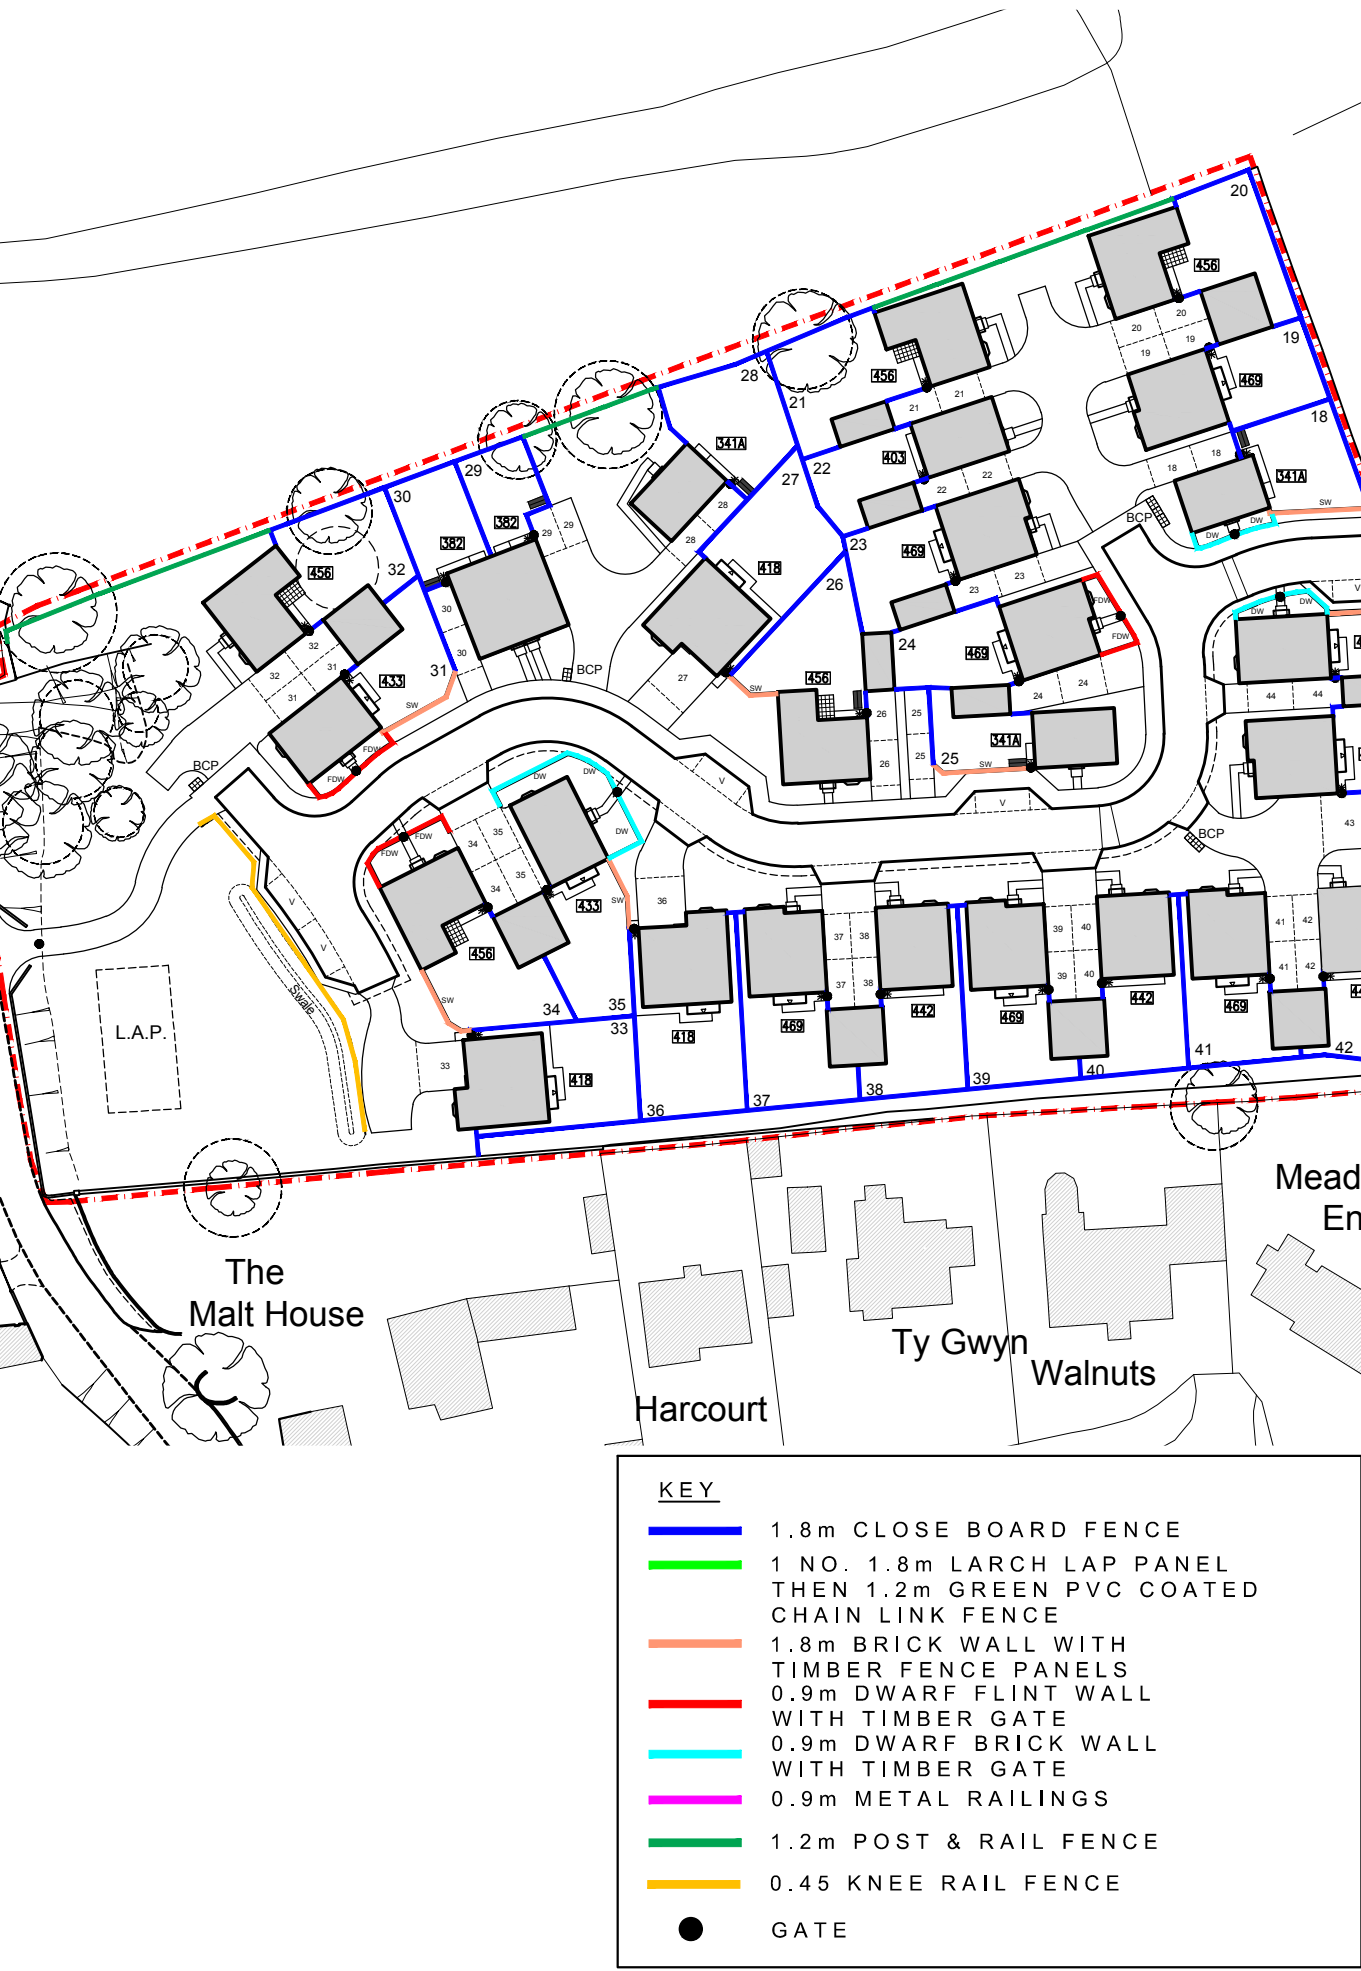

DWARF BRICK WALL DETAIL 1:50

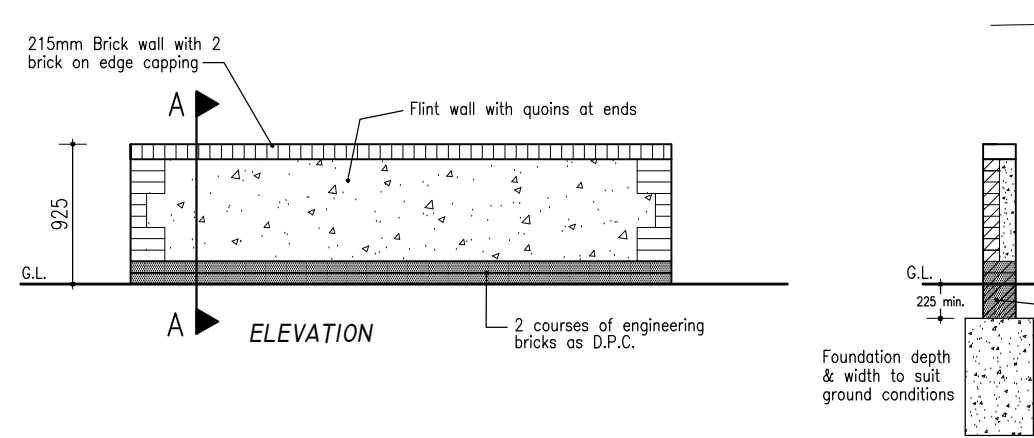

DWARF FLINT WALL DETAIL 1:50

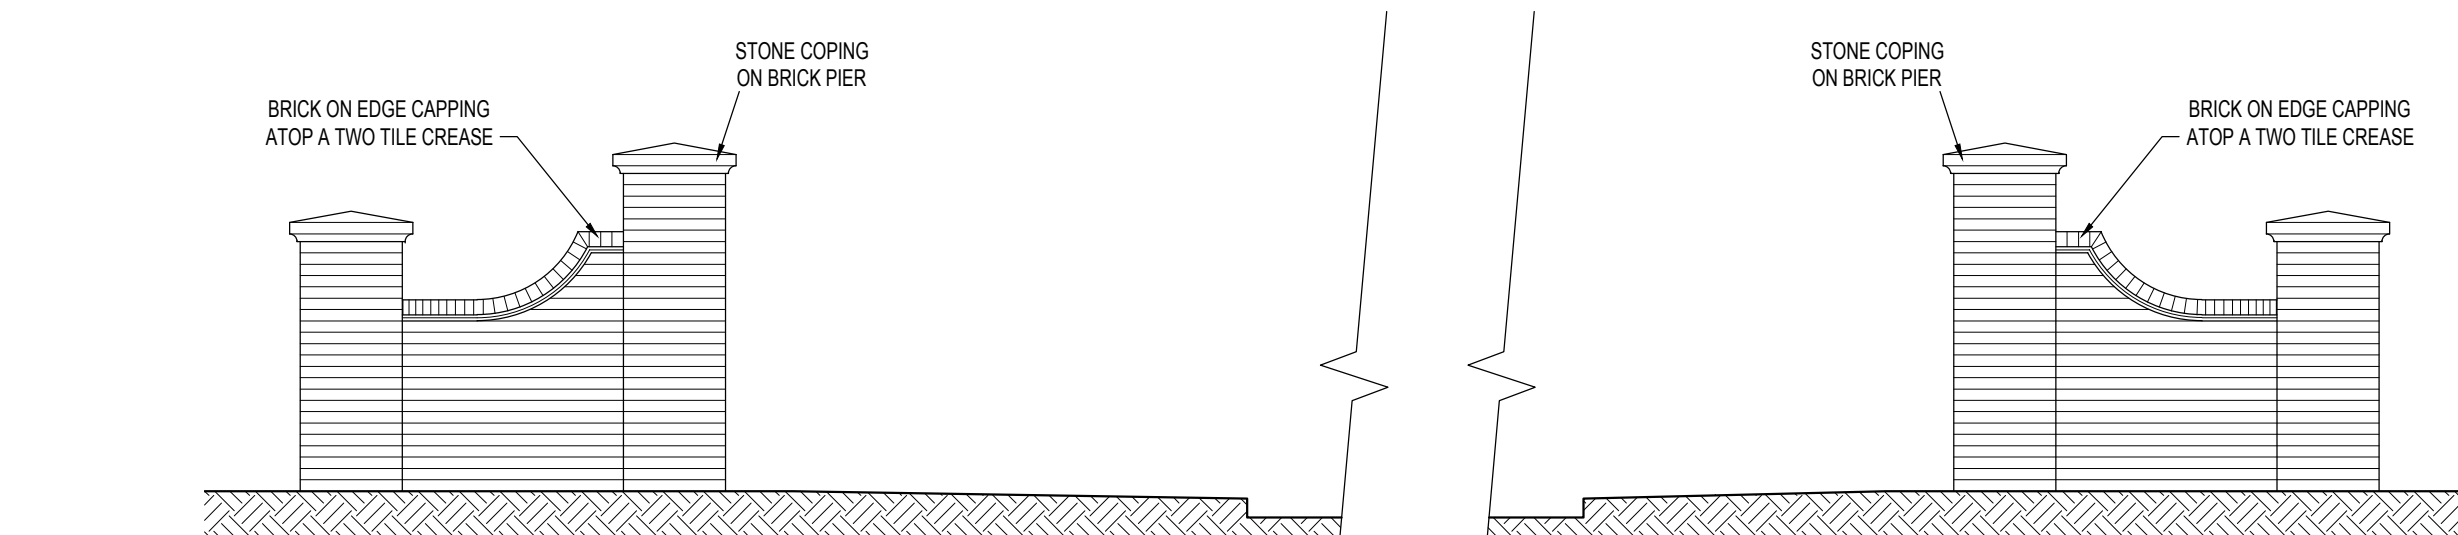

ENTRANCE FEATURE WALL DETAIL 1:50

CLOSEBOARD FENCE DETAIL 1:50



CLOSEBOARD FENCE DETAIL 1:50



