
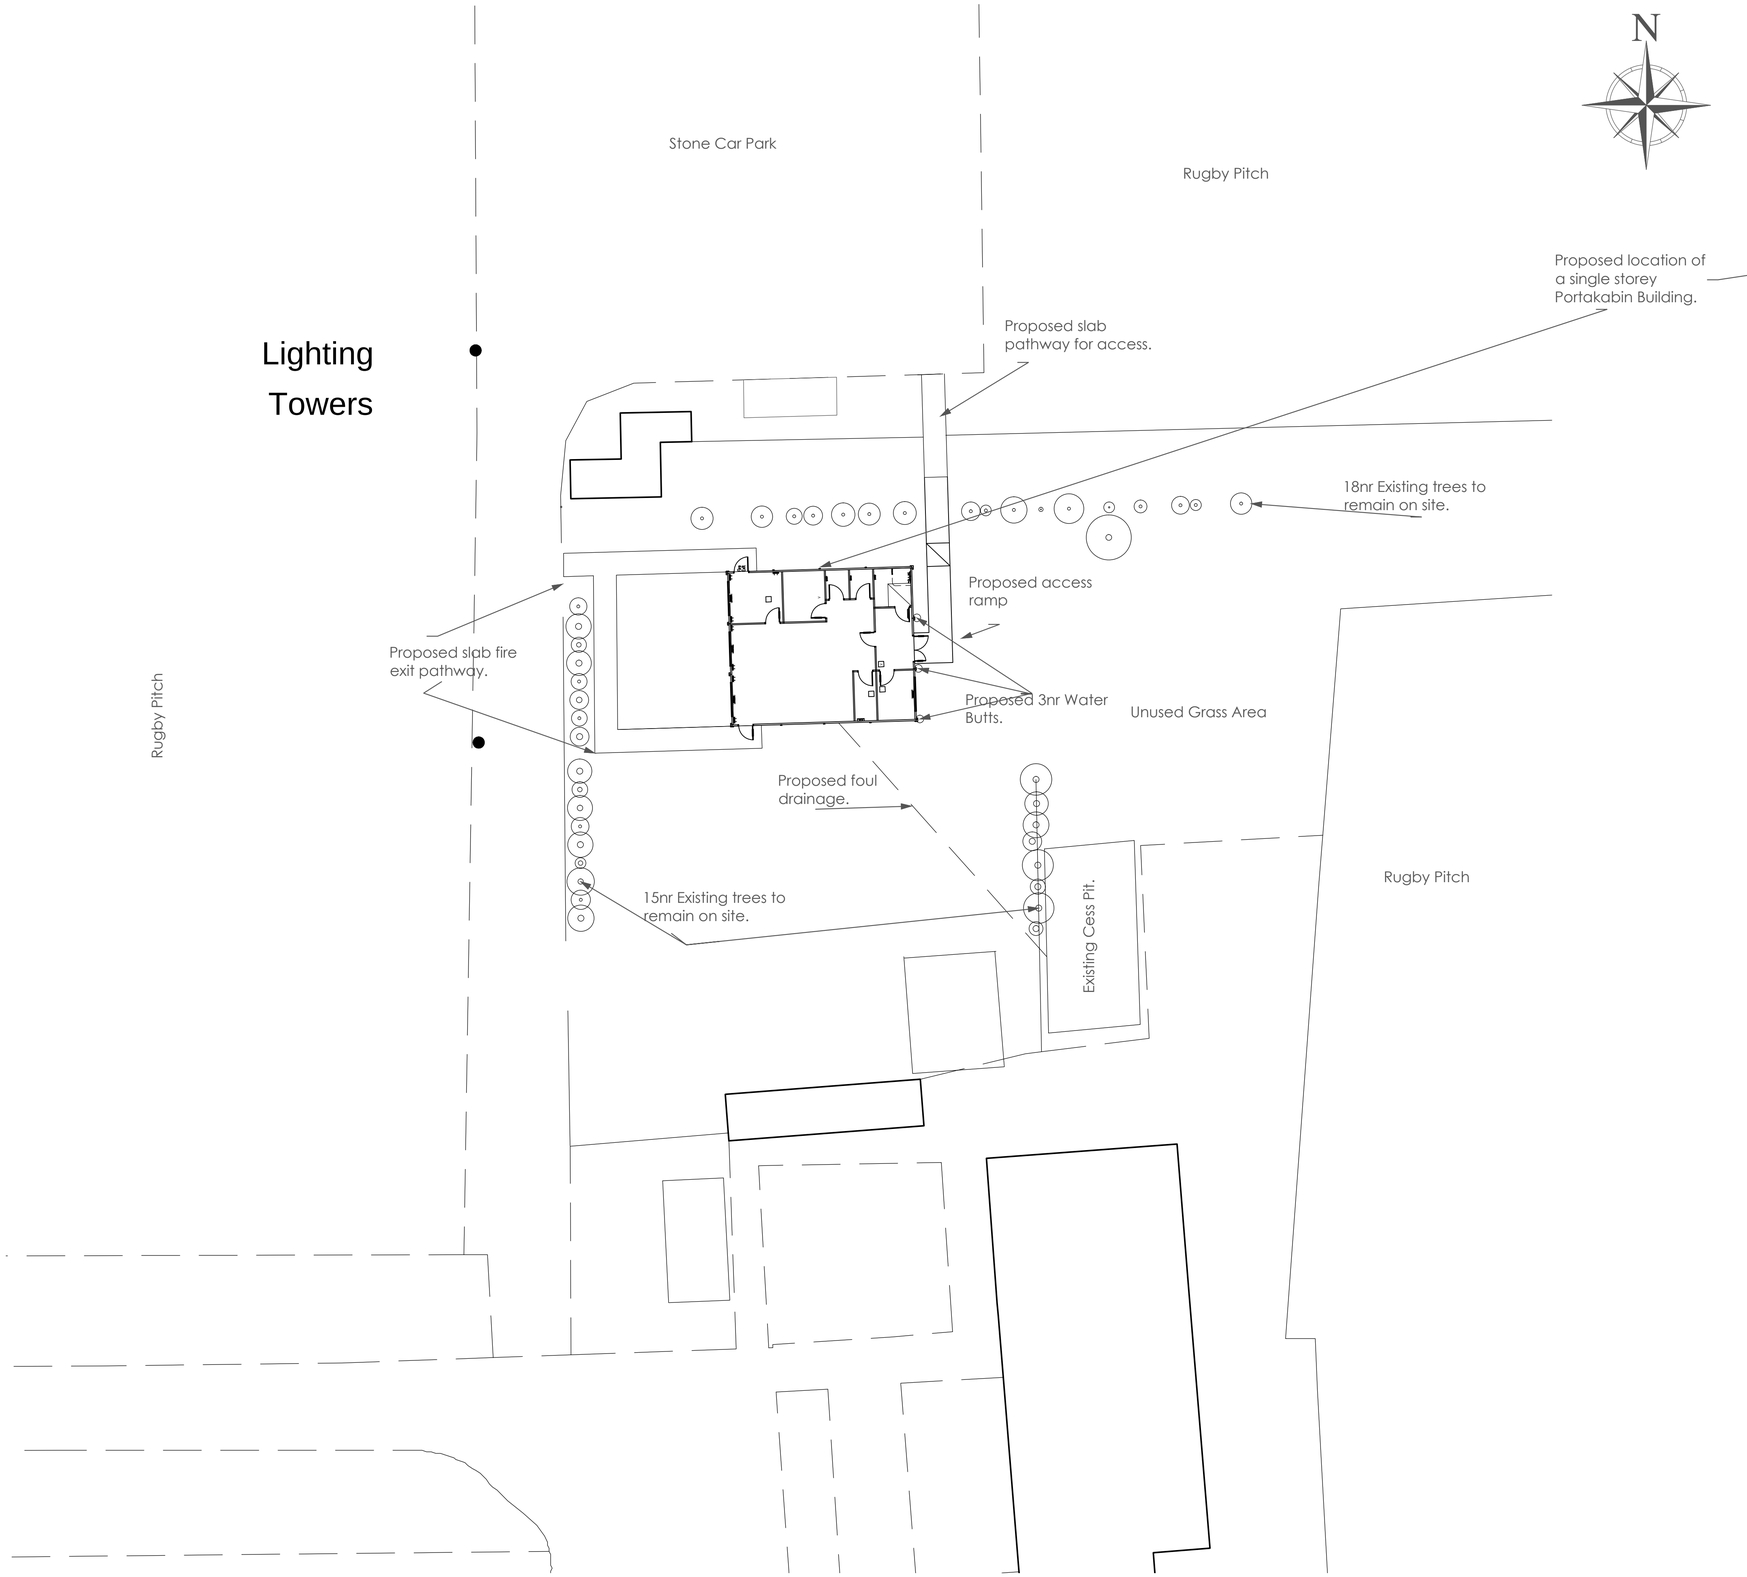


BLOCK PLAN
scale 1:200

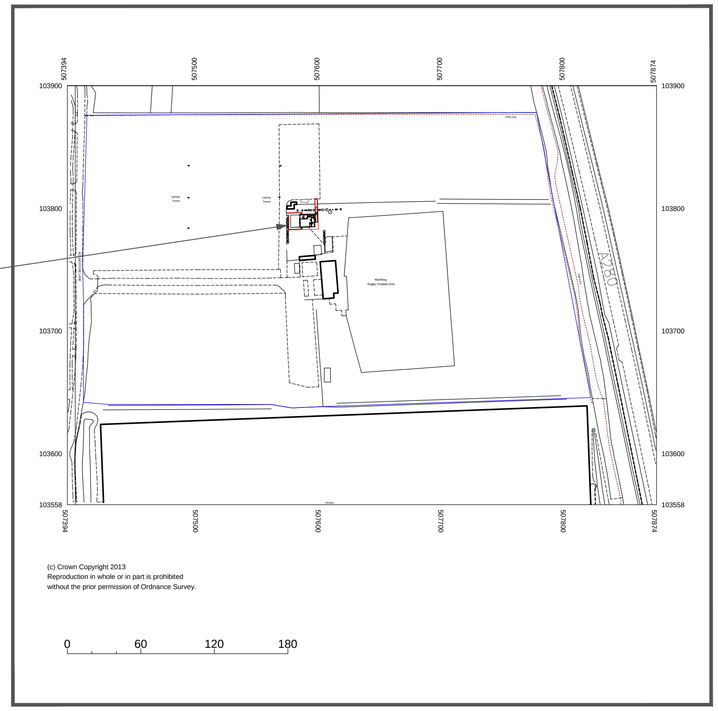

Crown Copyright 2006
Reproduction in whole or in part is prohibited
without the prior permission of Ordnance Survey.

LOCATION PLAN
scale 1:2500

© Portakabin Limited 2000
This drawing is the property of Portakabin Limited.
it must not be copied or reproduced or divulged
to anyone without written permission.

Portakabin **Total Solutions**

Proposed Temporary Portakabin Nursery Accommodation for
Beach Childcare
at Worthing Rugby Club, Roundstone Lane, Angmering, Littlehampton, BN16 4AX.

Date: 23rd January 2014

Scale : 1:200 & 1:2500

Drawing Number TSLP220104561rev3

ARUN DISTRICT COUNCIL A/10/14/