Bernie Harverson arboricultural consultant

project:	**West Drive Angmering West Sussex**
client:	**Hargreaves**
drawing title:	**Tree Survey & Constraints Plan**
drawing no.	**BH01/02**
scale:	**1:200 @ A1**
date:	**August 2010**
job no:	**0449**
drawn by:	**BJH / Terra Firma**

0m 10m 20m

north

KEY

- Category A
- Category B
- Category C
- Tree canopy
- Root Protection Area in accordance with BS5837:2005 recommendations
- Crownspread exceeds RPA so either increase to encompass crown or undertake facilitation pruning

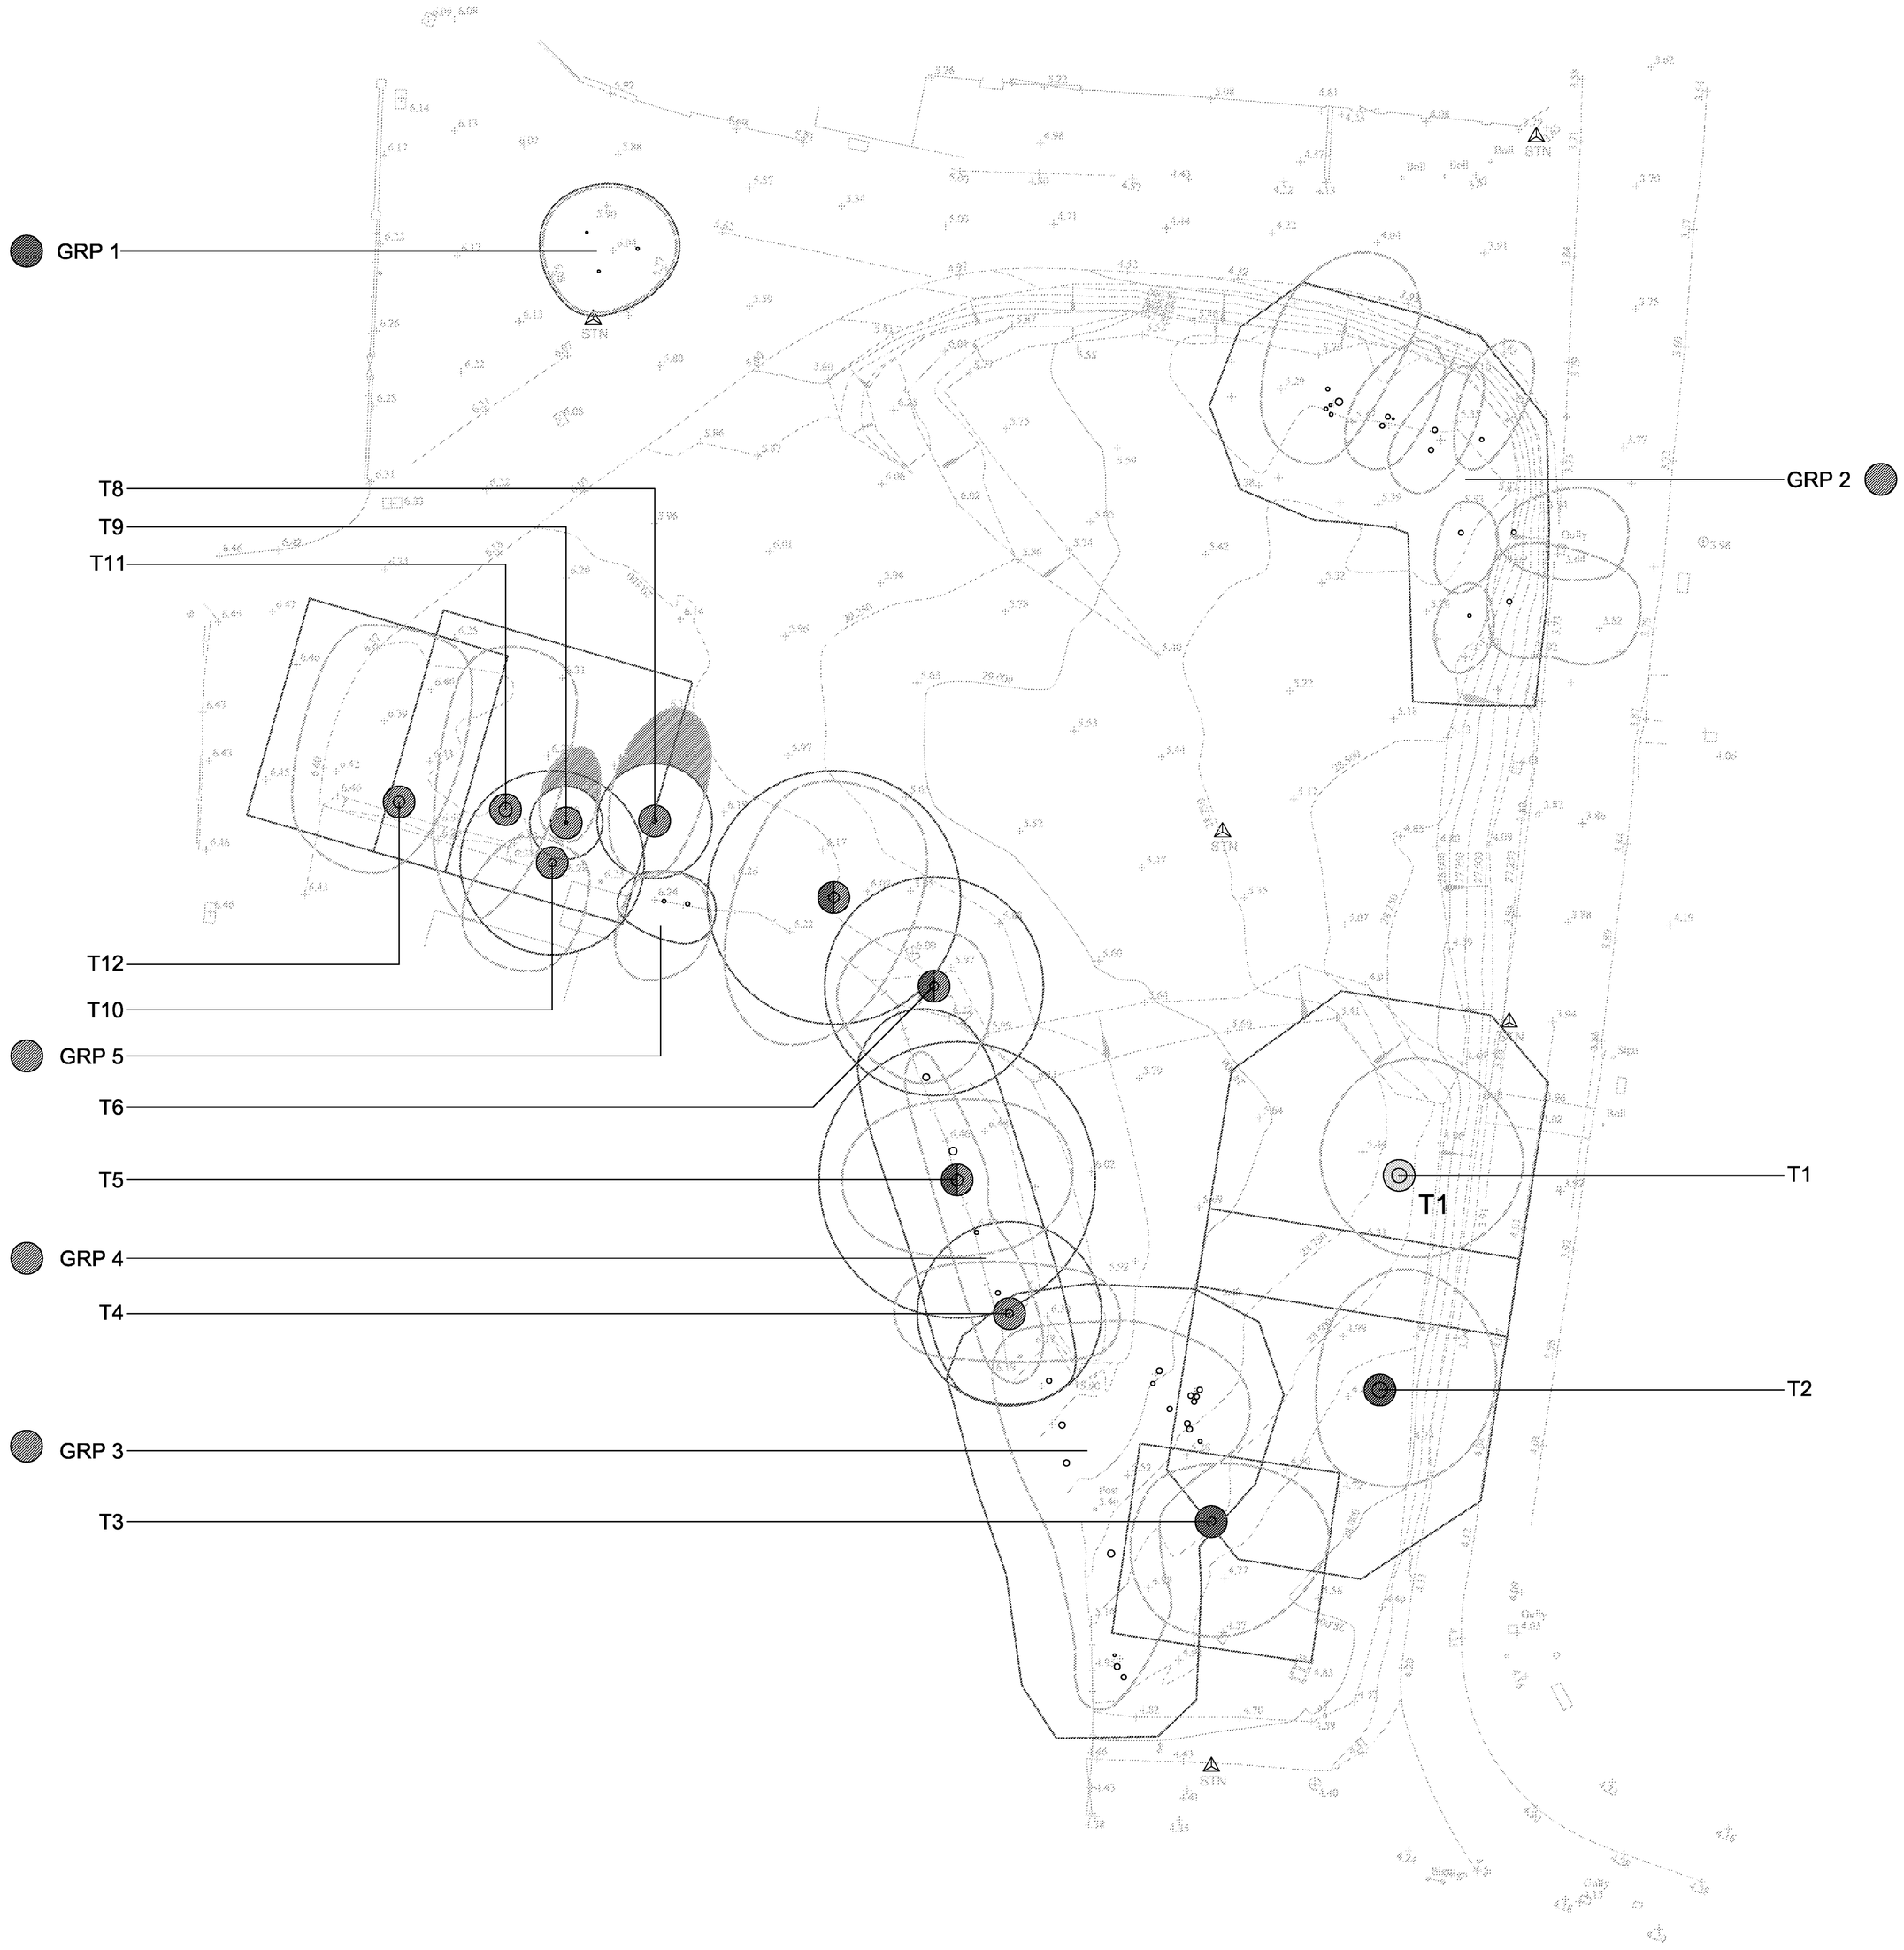

C:\DOCUME~1\rogers\LOCALS~1\Temp\Temporary Directory 1 for 1270 West Drive Angmering - Tree Survey 05 08 10 .zip\1270 West Drive, Angmering - Tree Survey.dwg, 15/02/2011 13:22:51, Adobe PDF, A1, 1:1

ARUN DISTRICT COUNCIL 0/19/SPL