




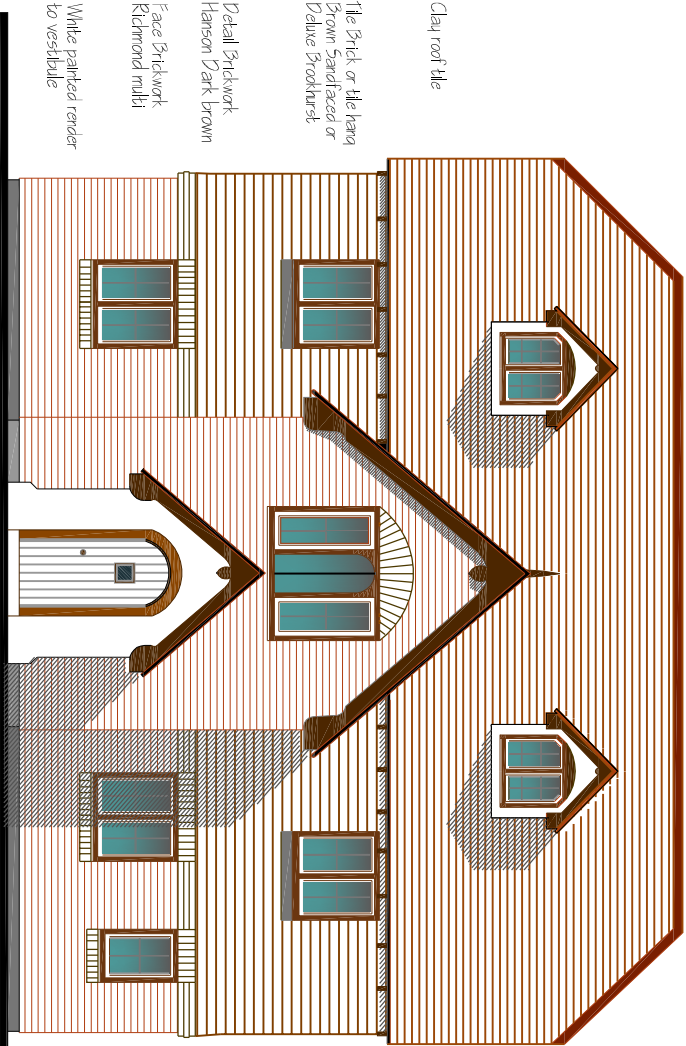


Front Elevation (North) Plot 2

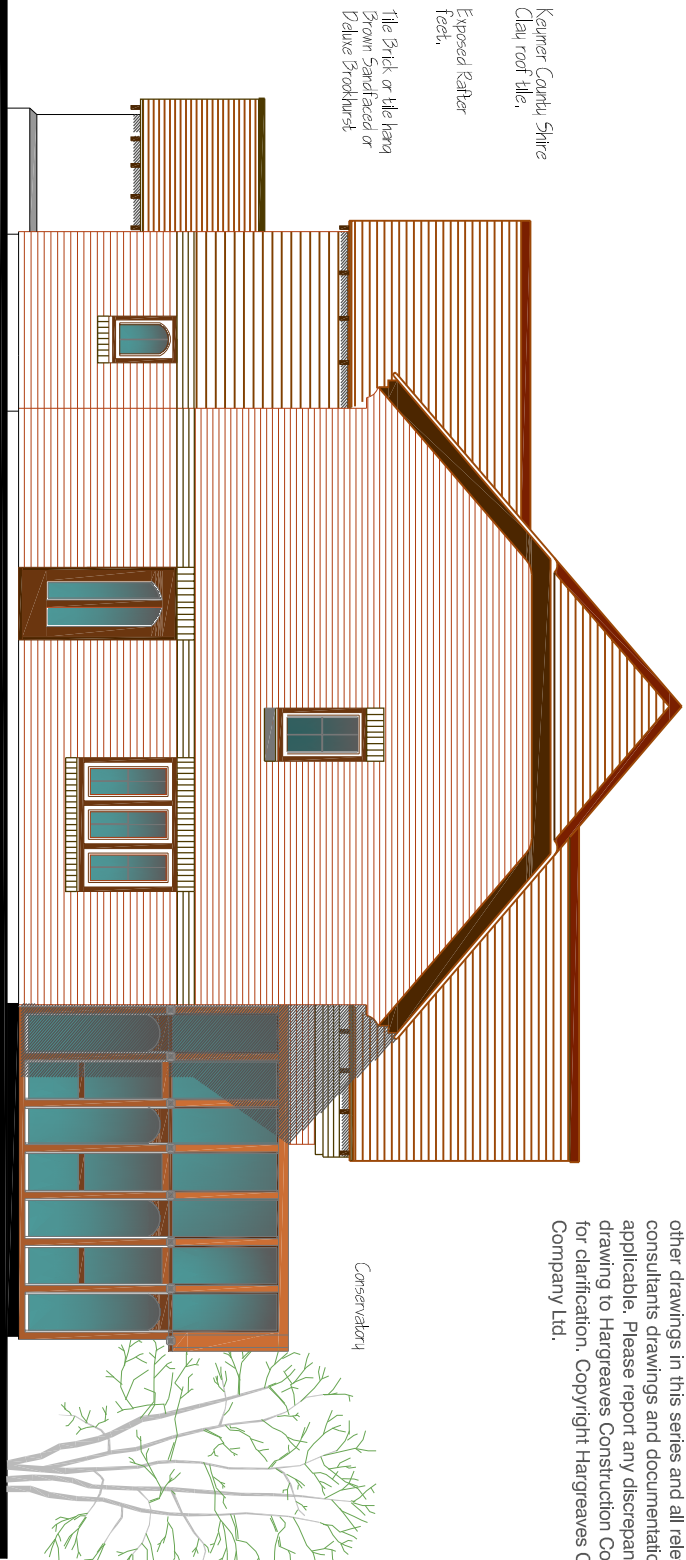

Side Elevation (West)

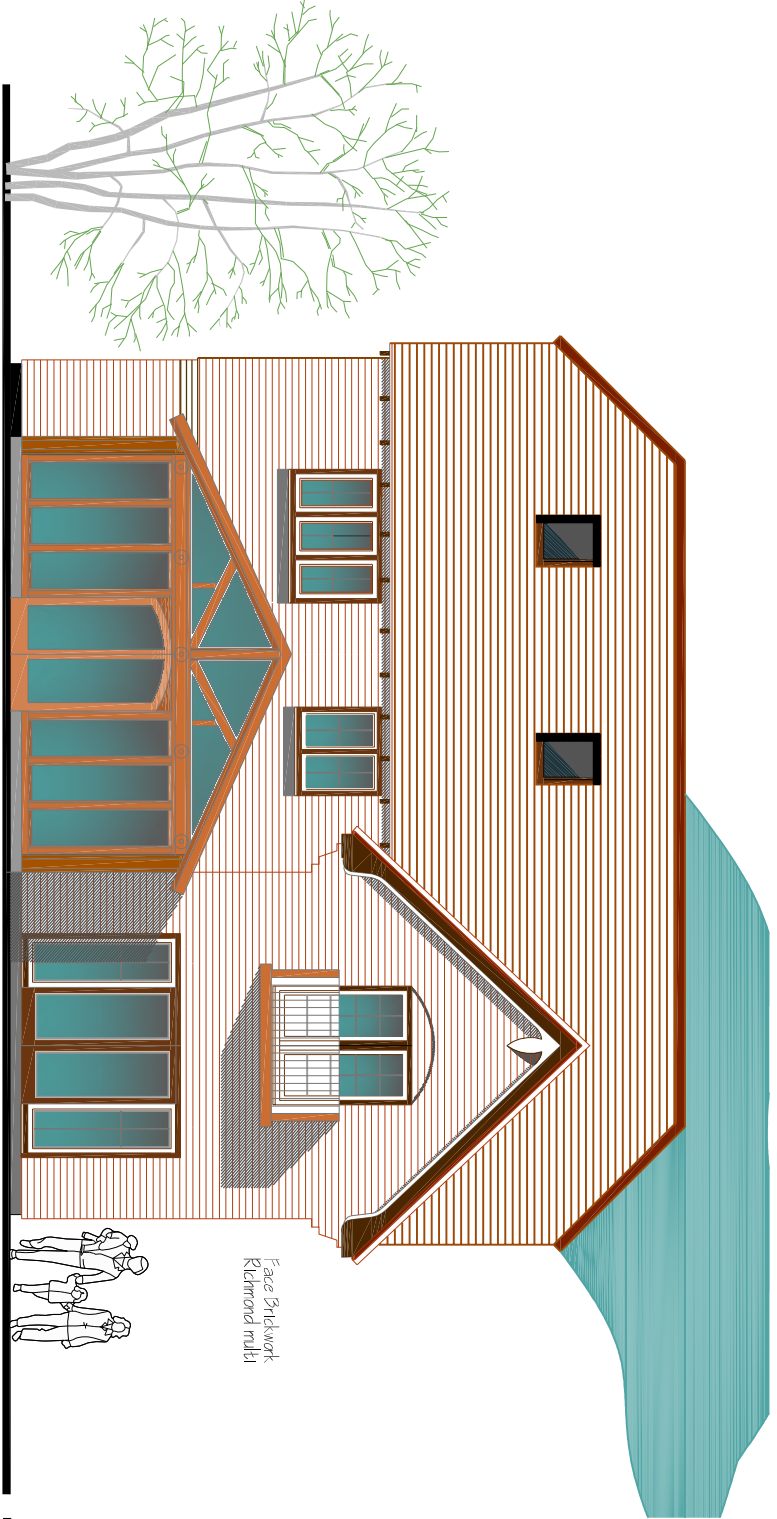

Rear Elevation (South) Plot 2

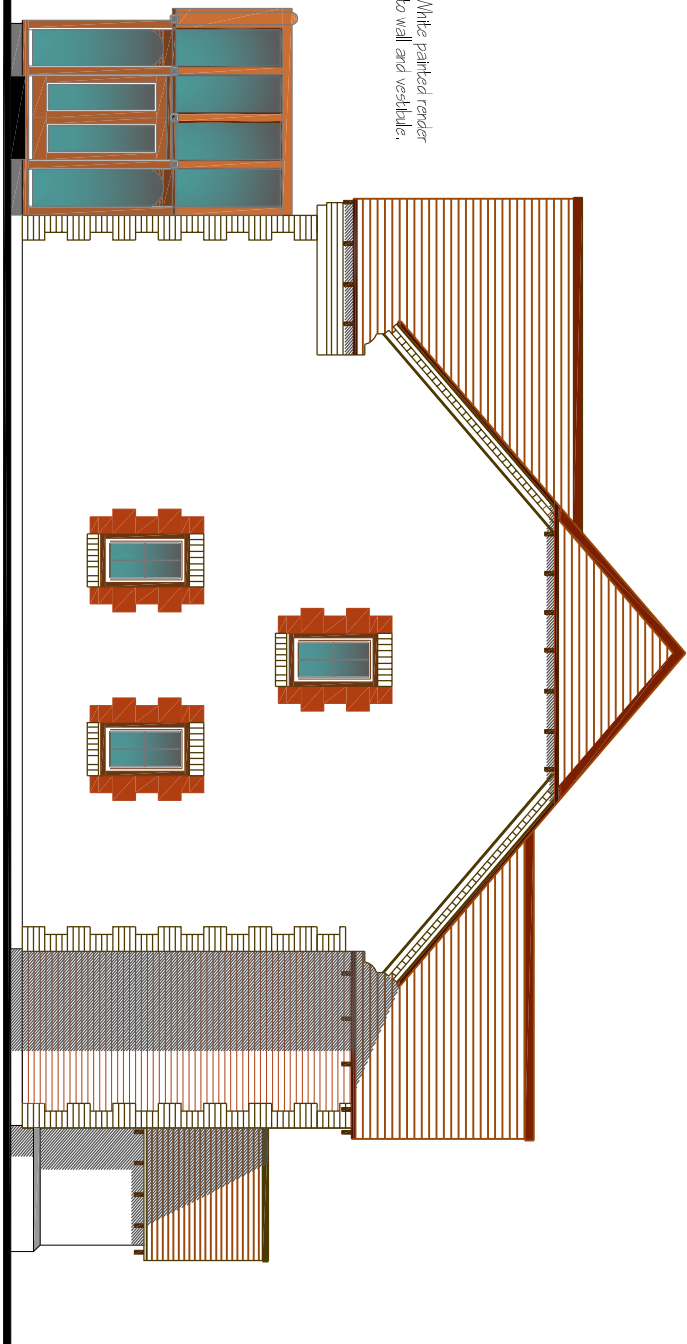

Side Elevation (East)

MATERIALS SCHEDULE

Keuner County Shire
Clay roof tile,
Detail Brickwork in
Hanson Dark brown
machine made facing brick
Tile hanging or tile brick
Deluxie Brookhurst
Freshfield Lane Bricks
Richmond multi machine made
Facing Brick

Doors / Windows UPVC
Timber or wood effect,
Double glazed

REV	DESCRIPTION	DATE
B	Additional info re council	12.02.15
REVISION		

WEST DRIVE
ANGMERING
WEST SUSSEX
PROPOSED 4 BED

027 000

301

B

1:100

@A3

SMM

Nov14

Do not scale from this drawing. Work to figured dimensions only. All dimensions to be confirmed on site. This drawing to be read in conjunction with other drawings in this series and all relevant consultants drawings and documentation where applicable. Please report any discrepancy on this drawing to Hargreaves Construction Company Ltd. for clarification. Copyright Hargreaves Construction Company Ltd.

