

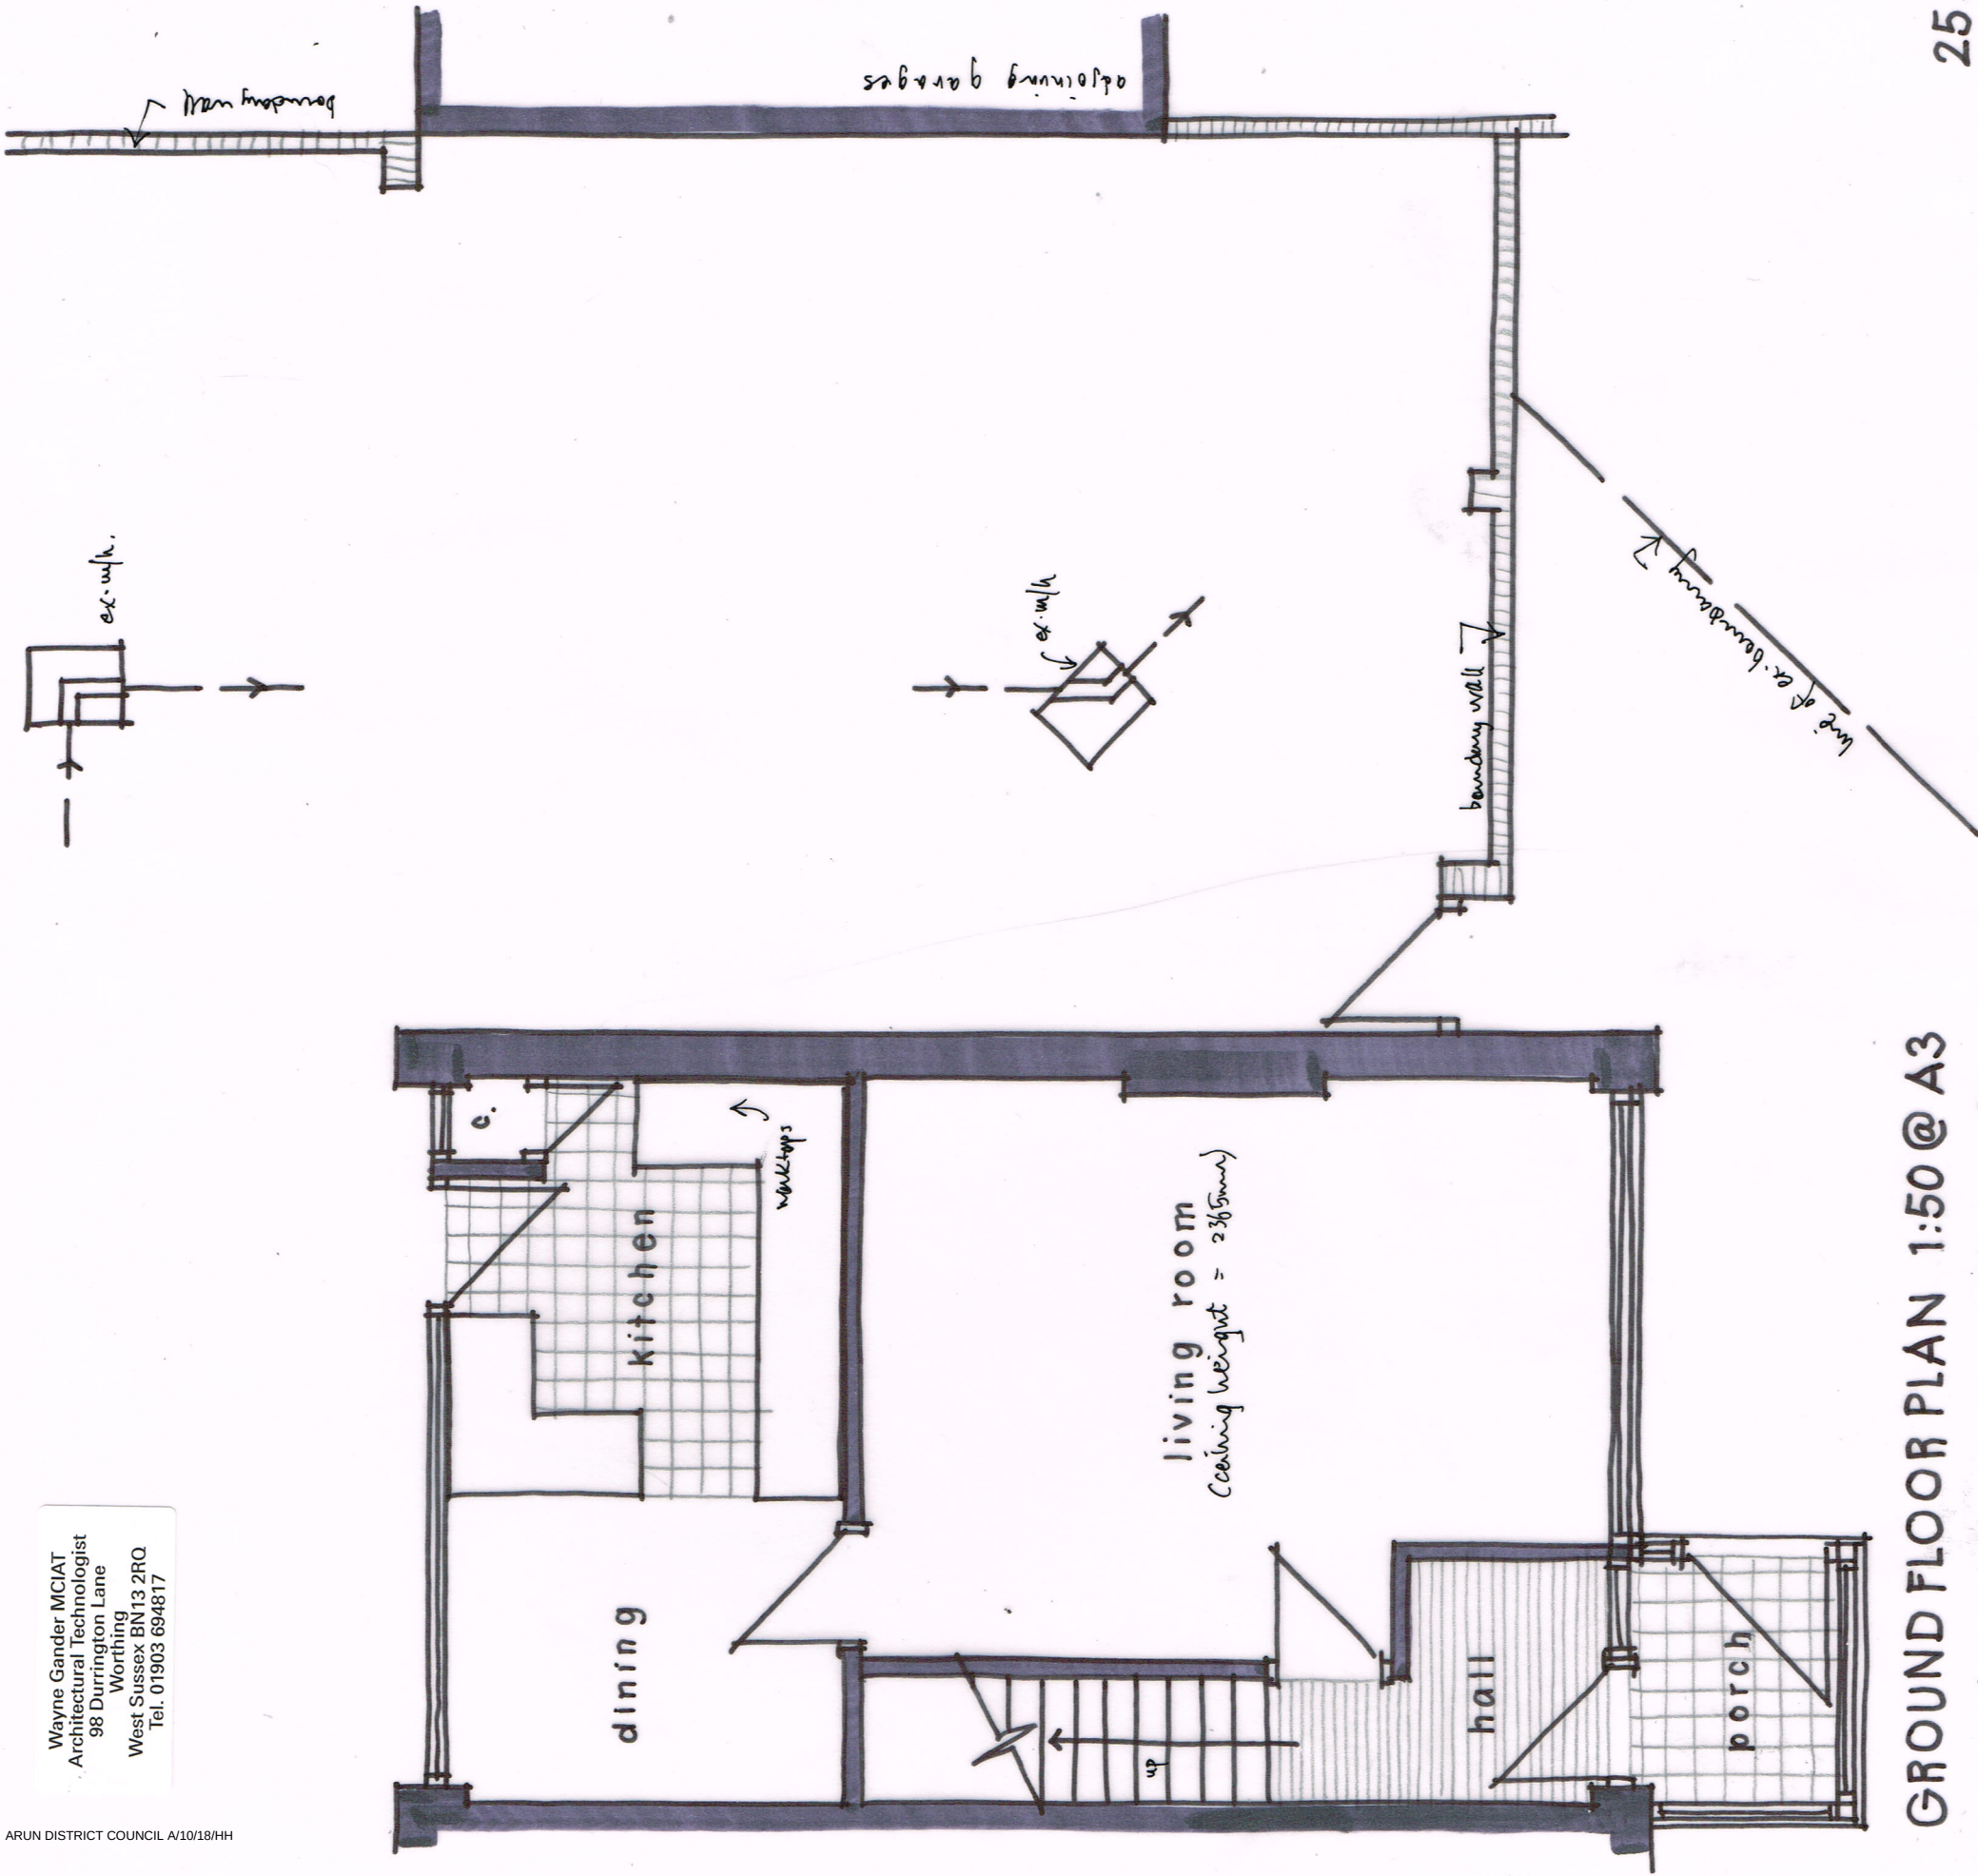


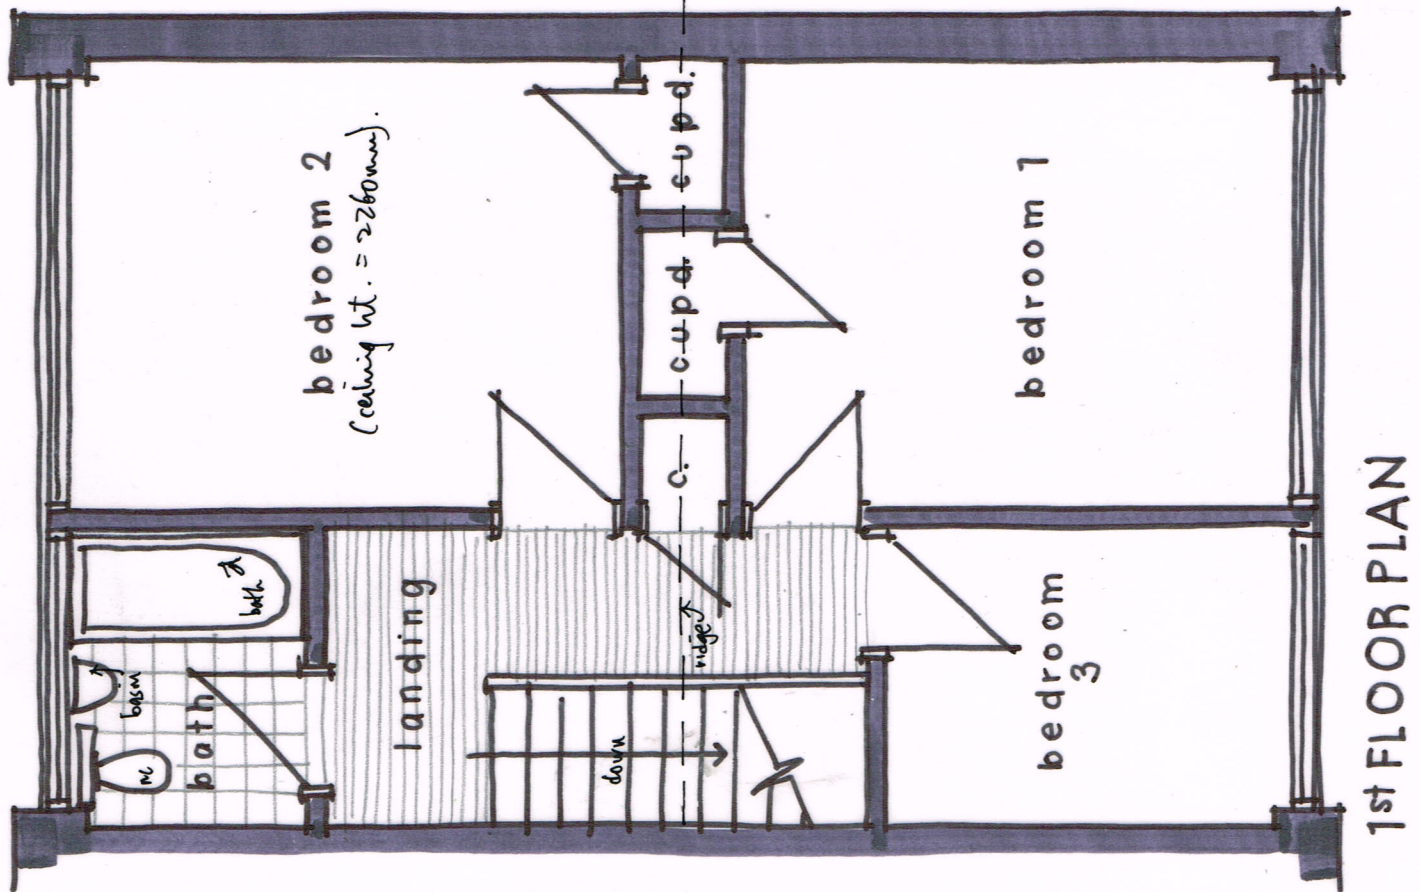

GROUND FLOOR PLAN 1:50 @ A3

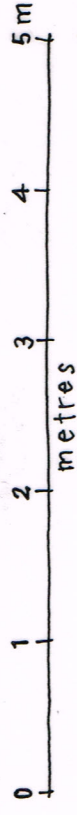

1st FLOOR PLAN