



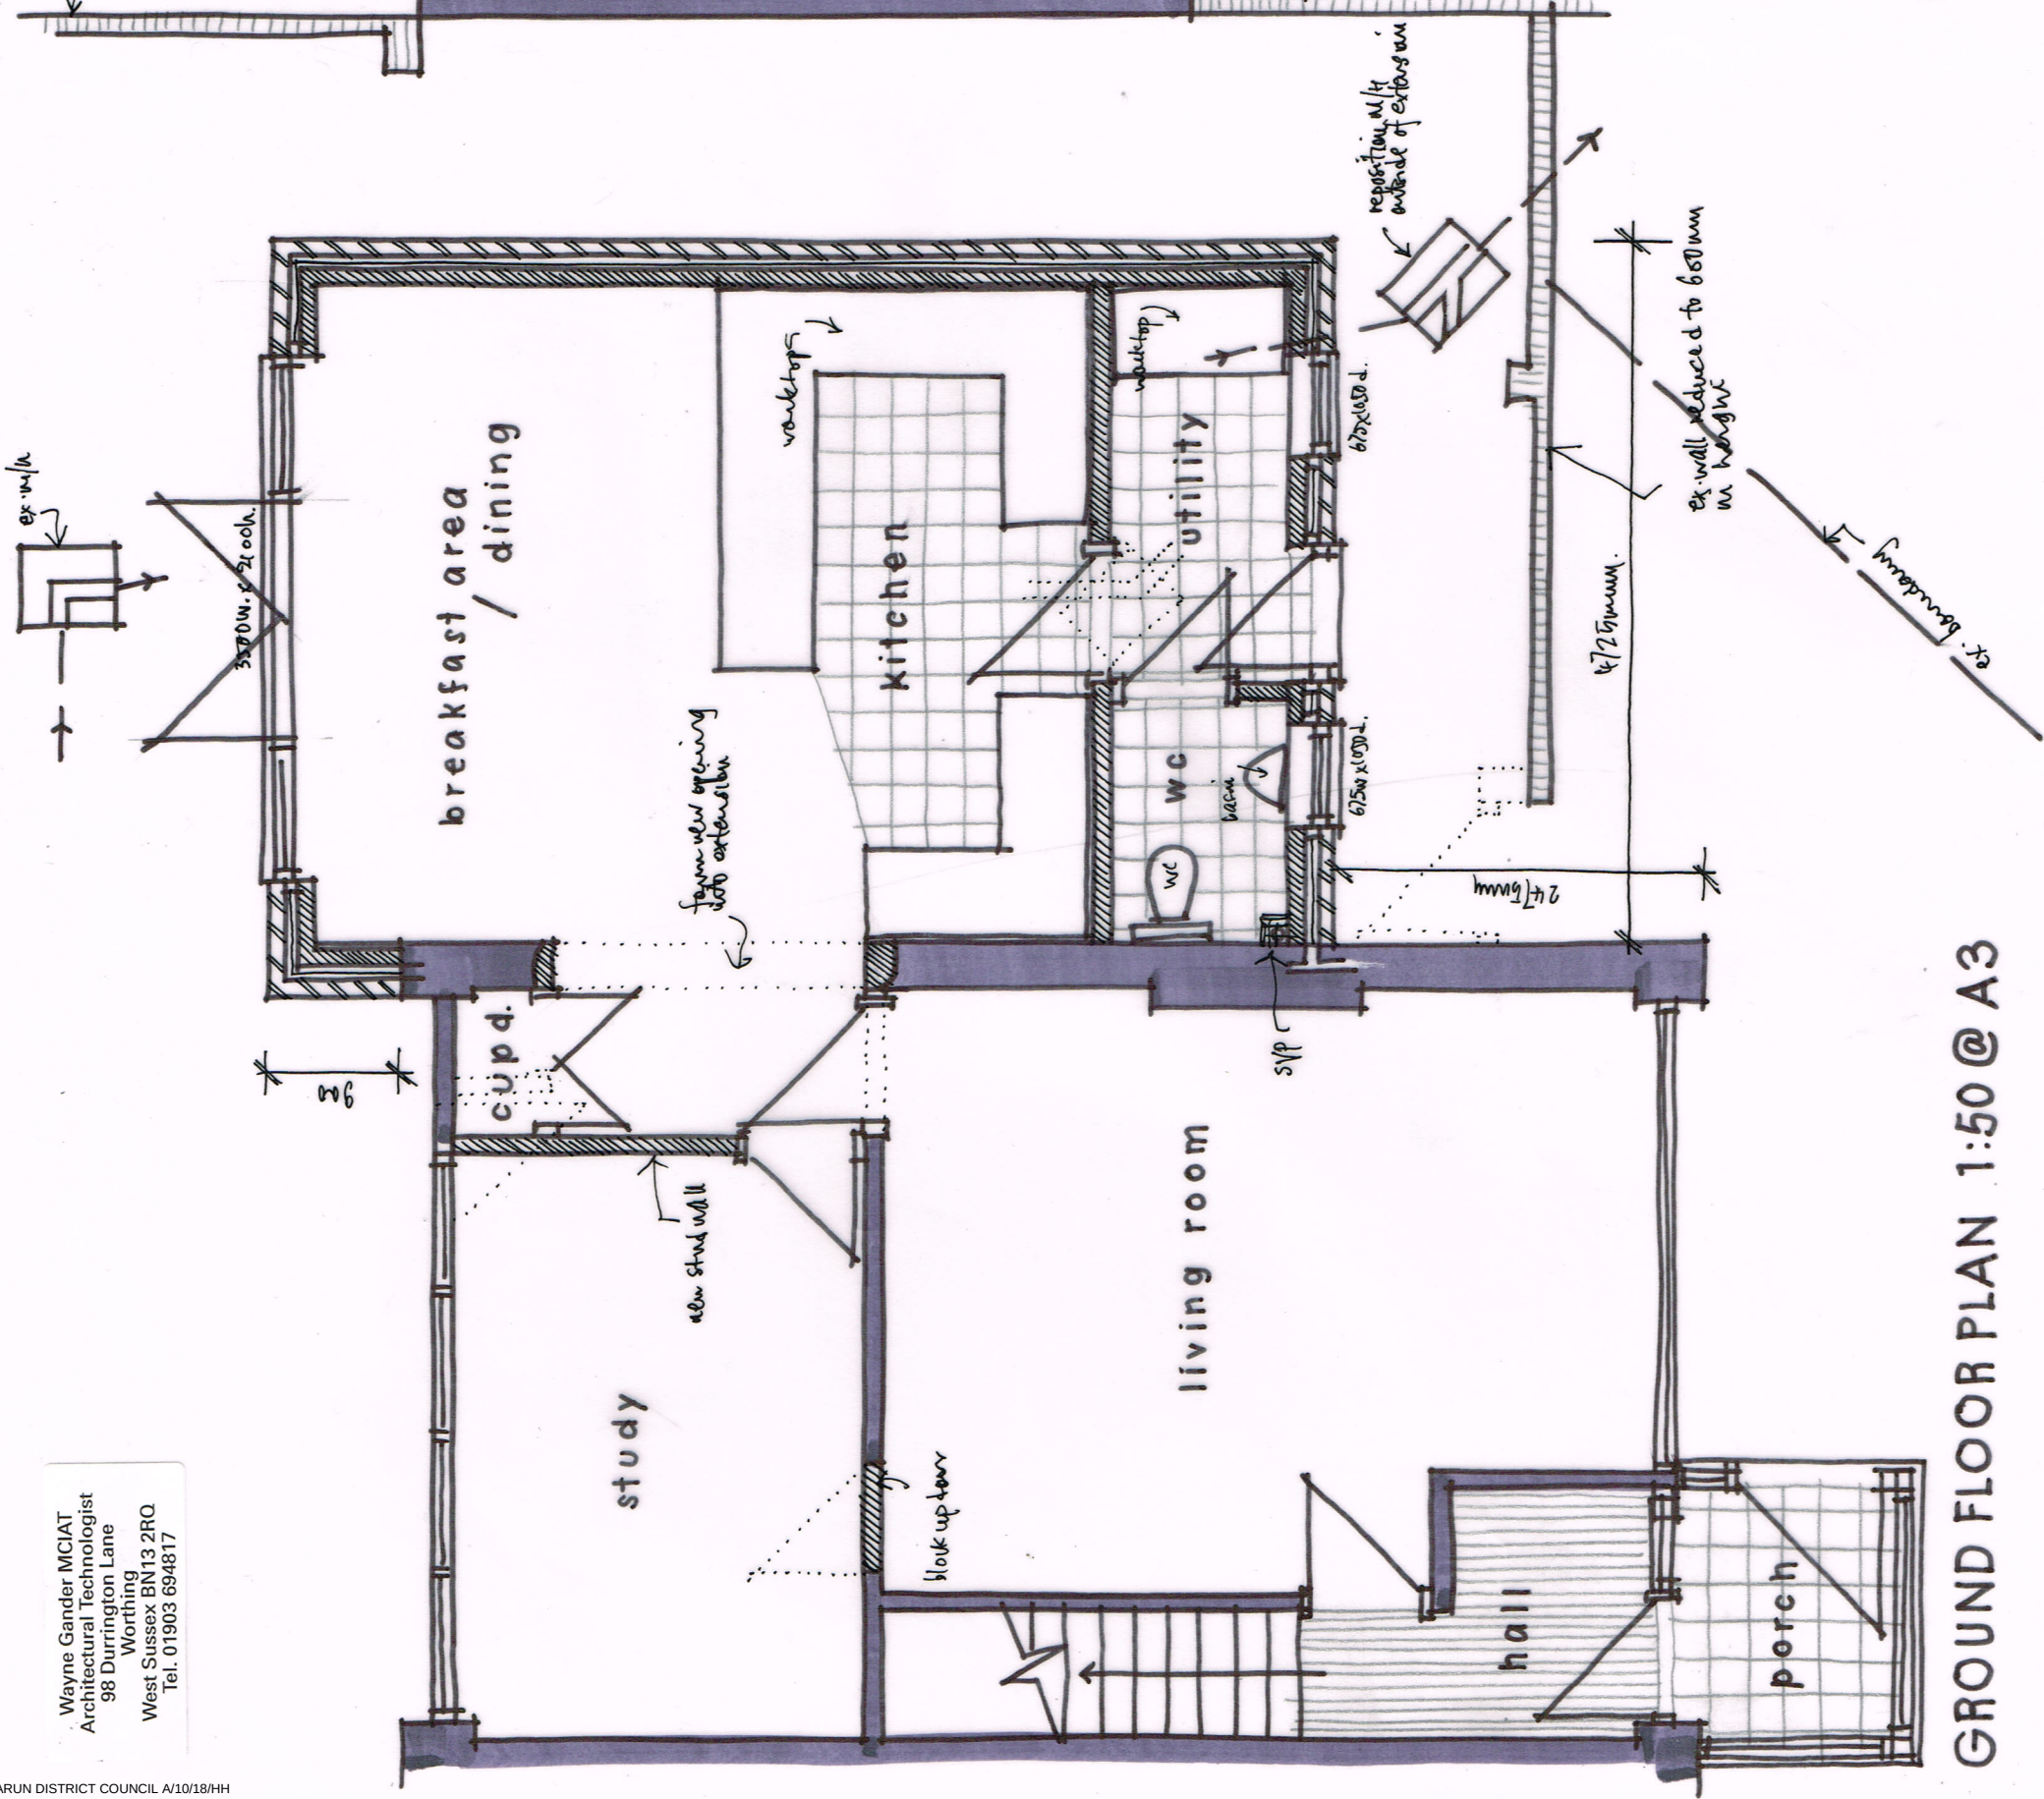

GROUND FLOOR PLAN 1:50 @ A3

PROPOSED ELEVATIONS 1:100 @ A3

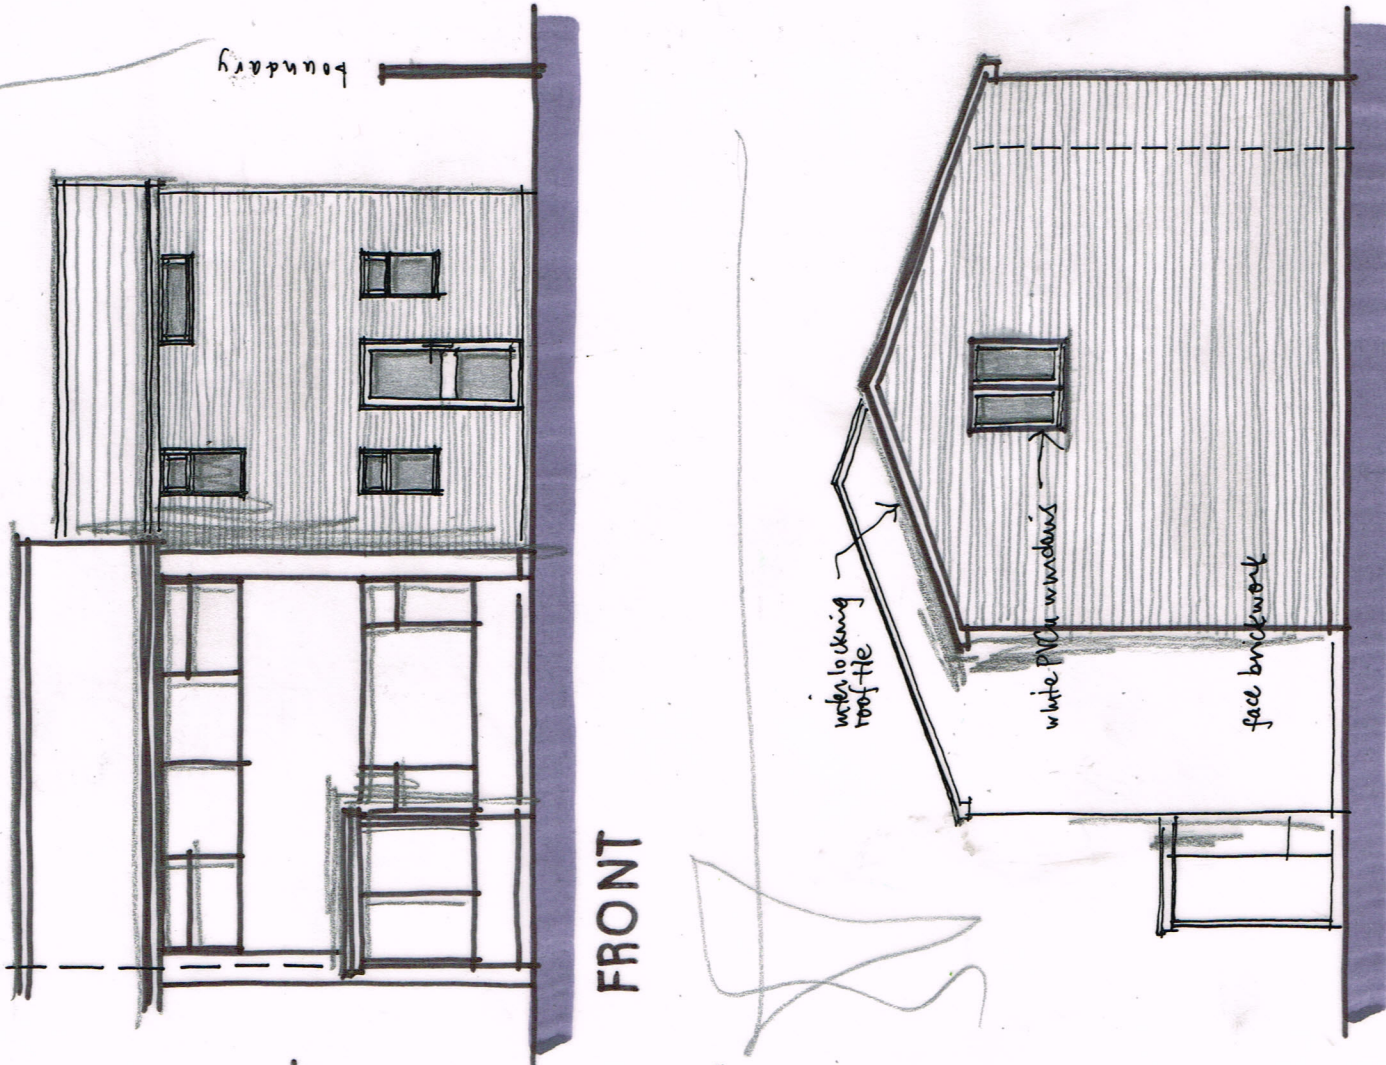

SIDE (n)
0 1 2 3 4 5m
metres