
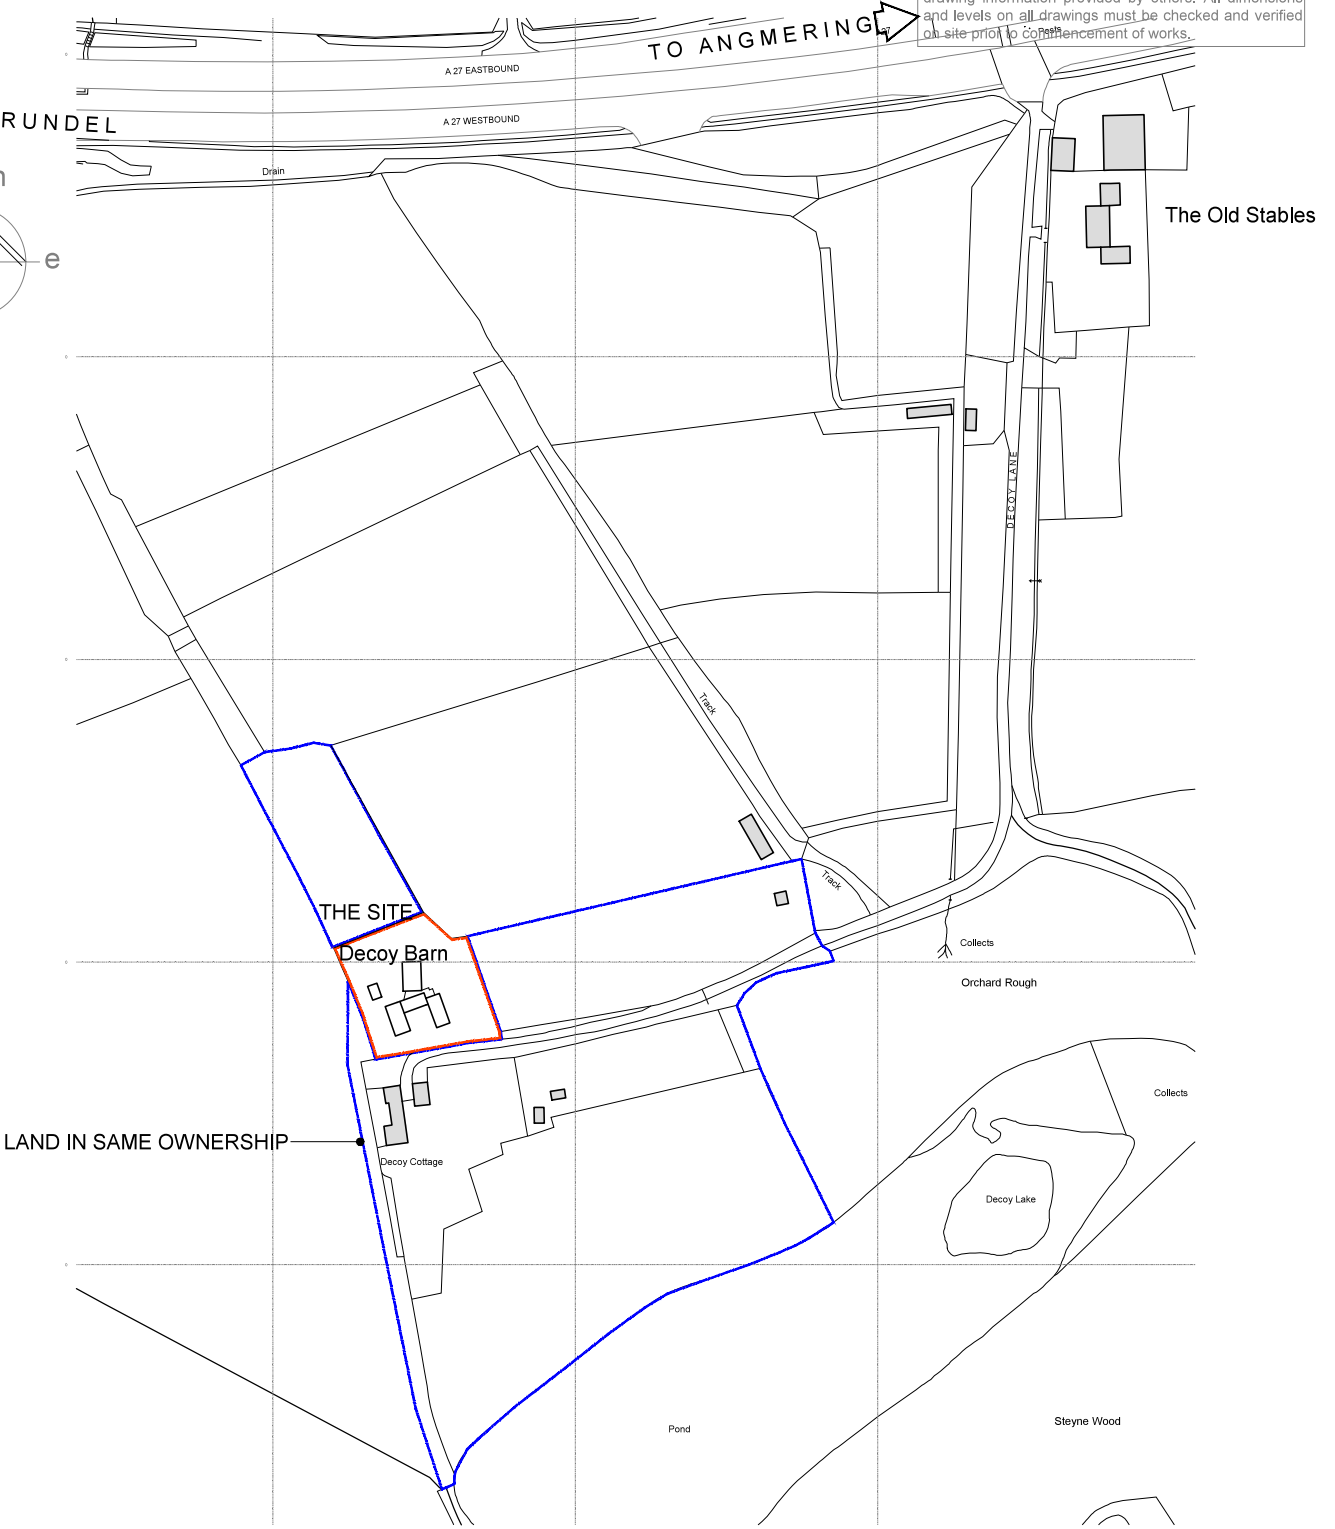


This drawing has been prepared as part of a package for the purpose of submitting an application for planning permission only. It does not purport to be a working or contractual drawing and should not be used for any building or contractual purposes.
This drawing has been prepared based on survey drawing information provided by others. All dimensions and levels on all drawings must be checked and verified on site prior to commencement of works.

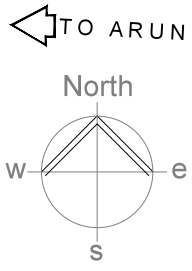

LOCATION PLAN SCALE 1:2500 AT A3
0 20 40 60 80 100 120 140 160 180 200
PHYSICAL SCALE IN METRES
Ordnance Survey Licence 100048957

DRWG No. 1443/01c
SCALE 1:2500 & 500 AT A3
DATE: 23rd June 2017

**SMALLEY
HALES**
ARCHITECTS
Steyning and Walberton
West Sussex
07813 003558 / 07980 838864
office@smalleyhales.com
smalleyhales.com
Registered in England & Wales
Company No. 8888394

LAND IN SAME OWNERSHIP

THE SITE

THE SITE
Decoy Barn

LAND IN SAME OWNERSHIP

THE SITE
Decoy Barn

Decoy Cottage

7.1m

17.2m

8.2m

6.4m

All dimensions
are Existing

Existing
Access

Existing
Access

DECOY COTTAGE

BLOCK PLAN SCALE 1:500 AT A3

0 10 20 30 40 50

PHYSICAL SCALE IN METRES

Ordnance Survey Licence 100048957

LOCATION PLAN AT
DECOY BARN . DECOY COTTAGE . POLING . ARUNDEL . WEST SUSSEX . BN18 9QA

ARUN DISTRICT COUNCIL W/18/02/17