


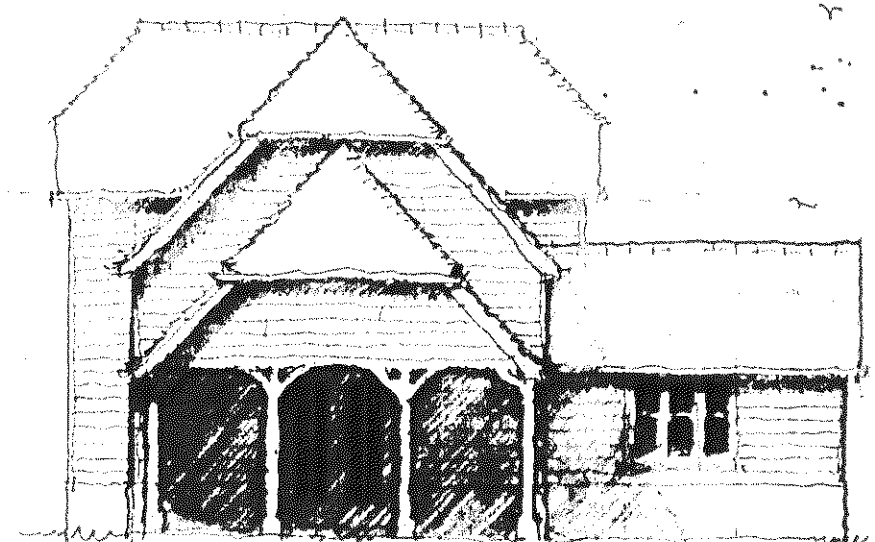


S O U T H




W E S T

North

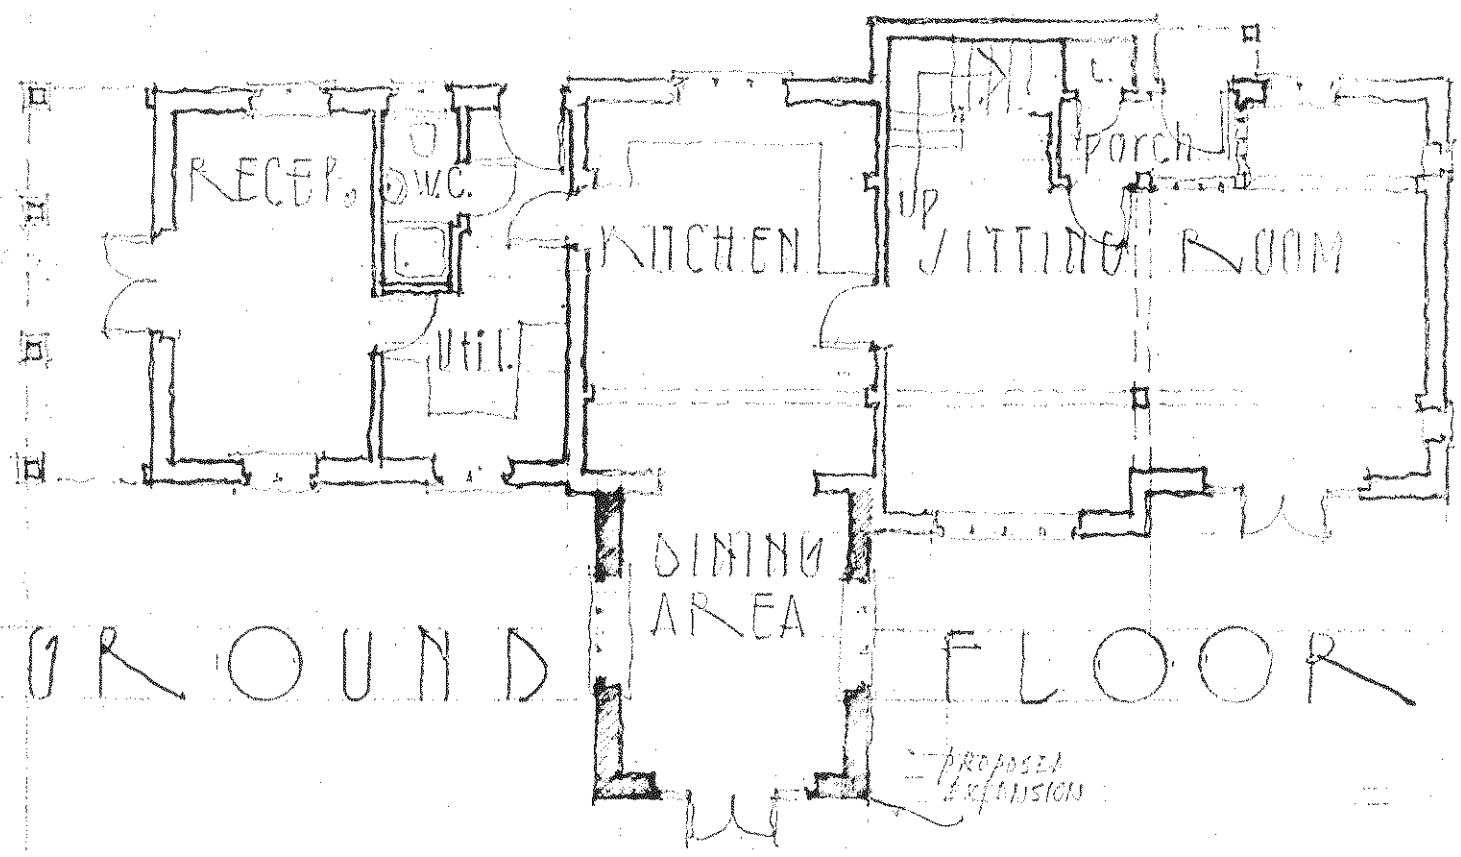

G R O U N D F L O O R

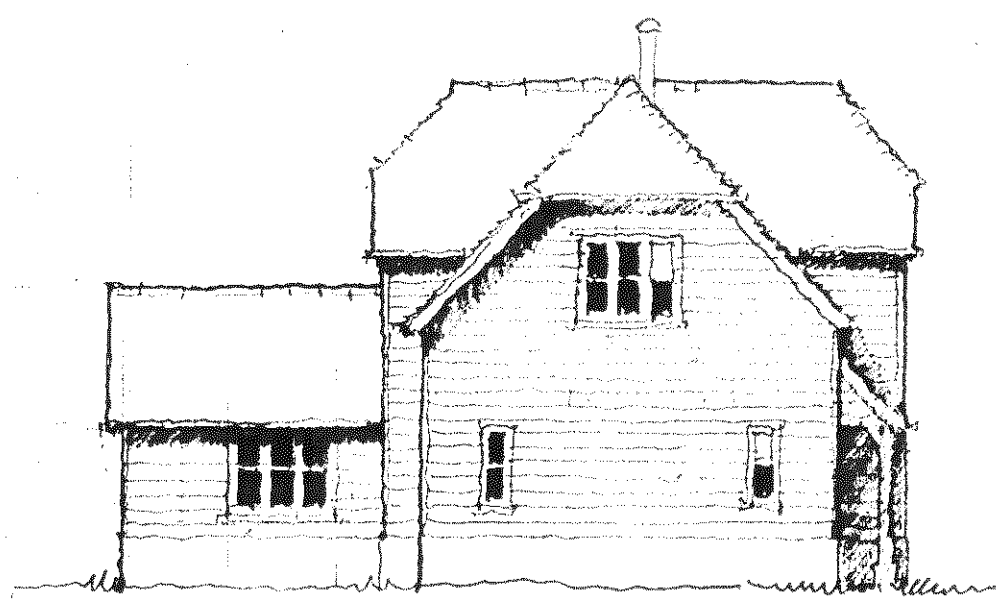

E A S T



PROPOSED EXTENSION TO 'ACORN'S', ARUNDEL RD., ANGERING, LITTLEHAMPTON, SUSSEX. FOR MR & MRS MARINER
 SKETCH SCHEME 1:100 (A13) 1 2 3 AUG. 2013

1531.3