



NOTE

ALL FINISHES
TO MATCH EXISTING

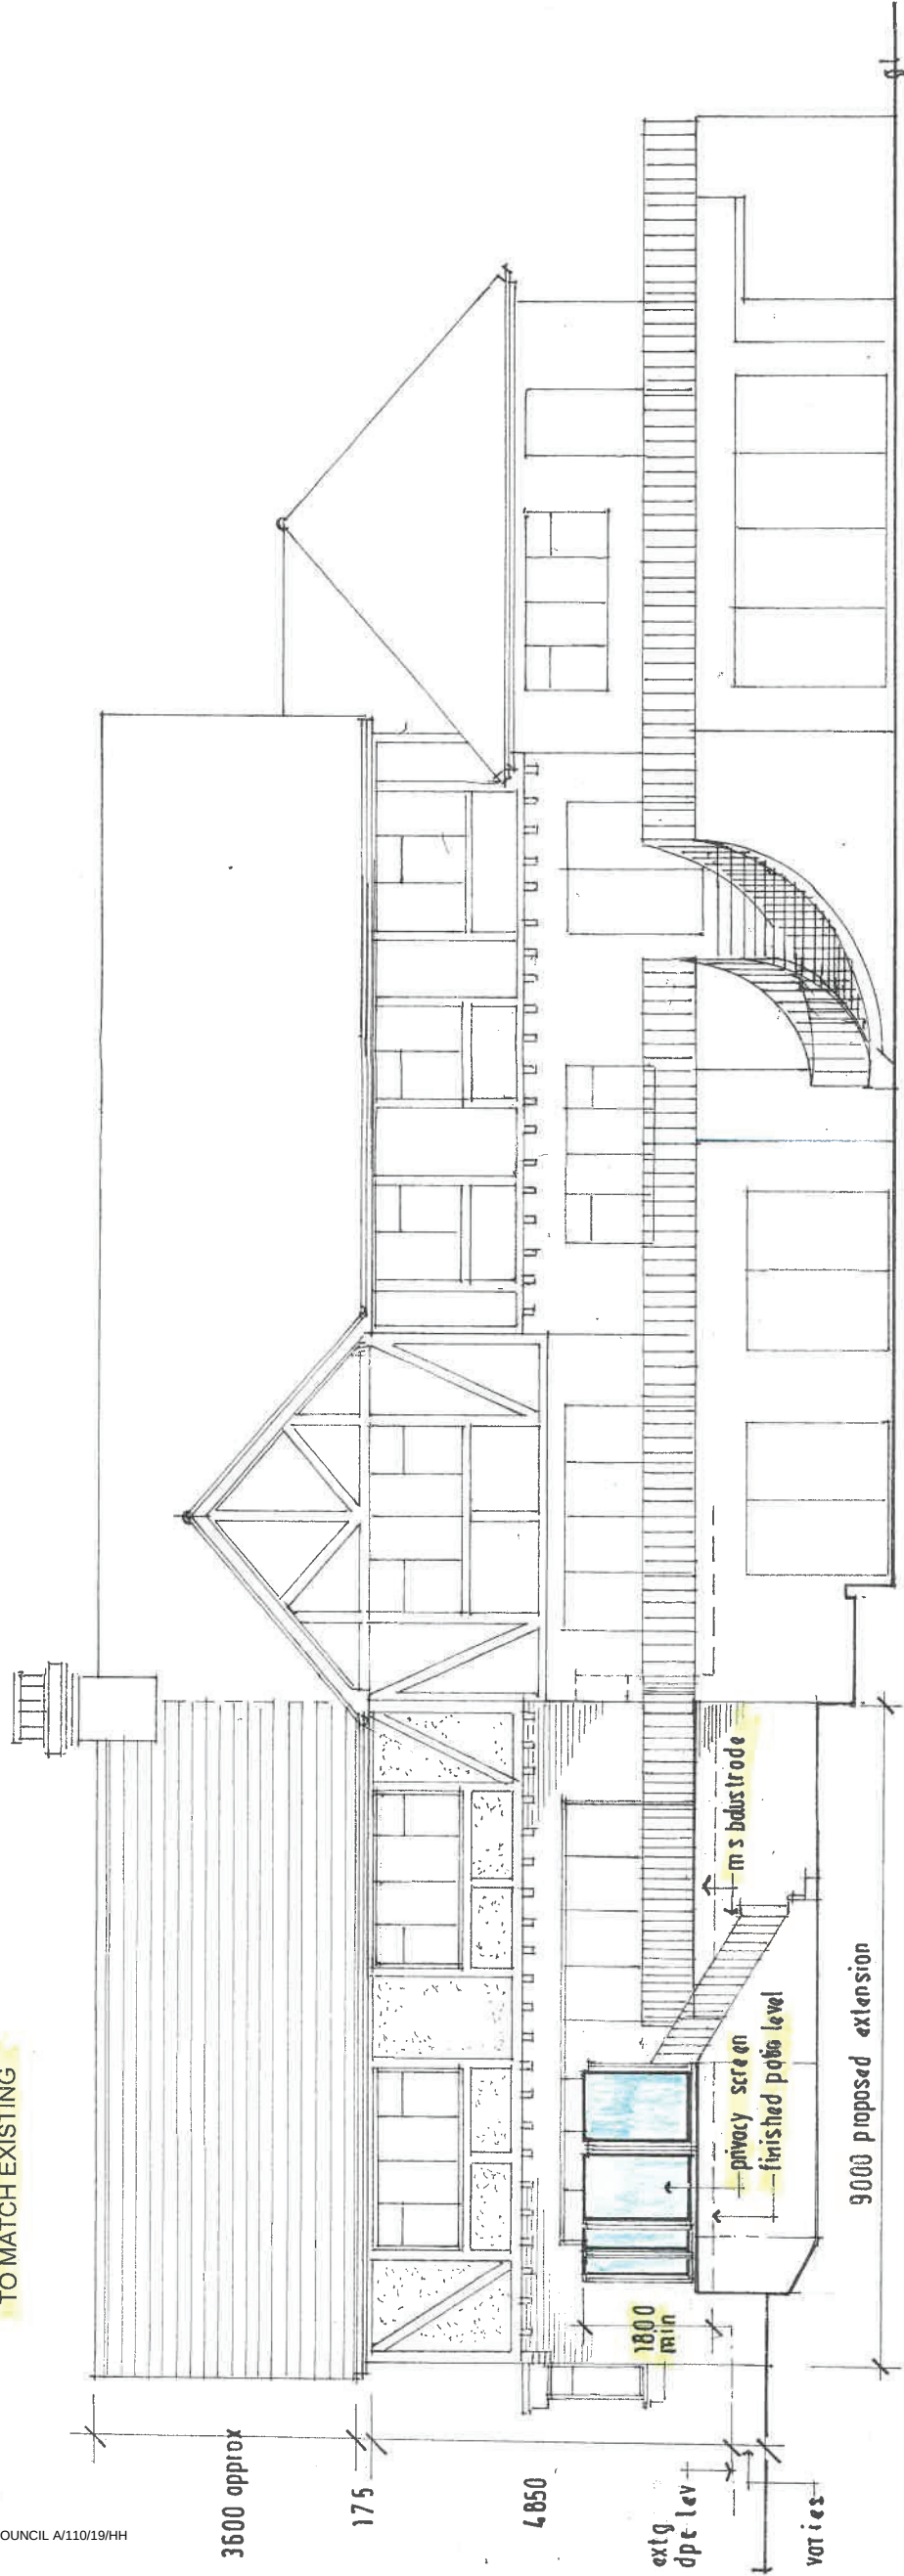

SOUTH [rear] 1 / 100

REVISIONS
A.1.11.19 privacy screen added

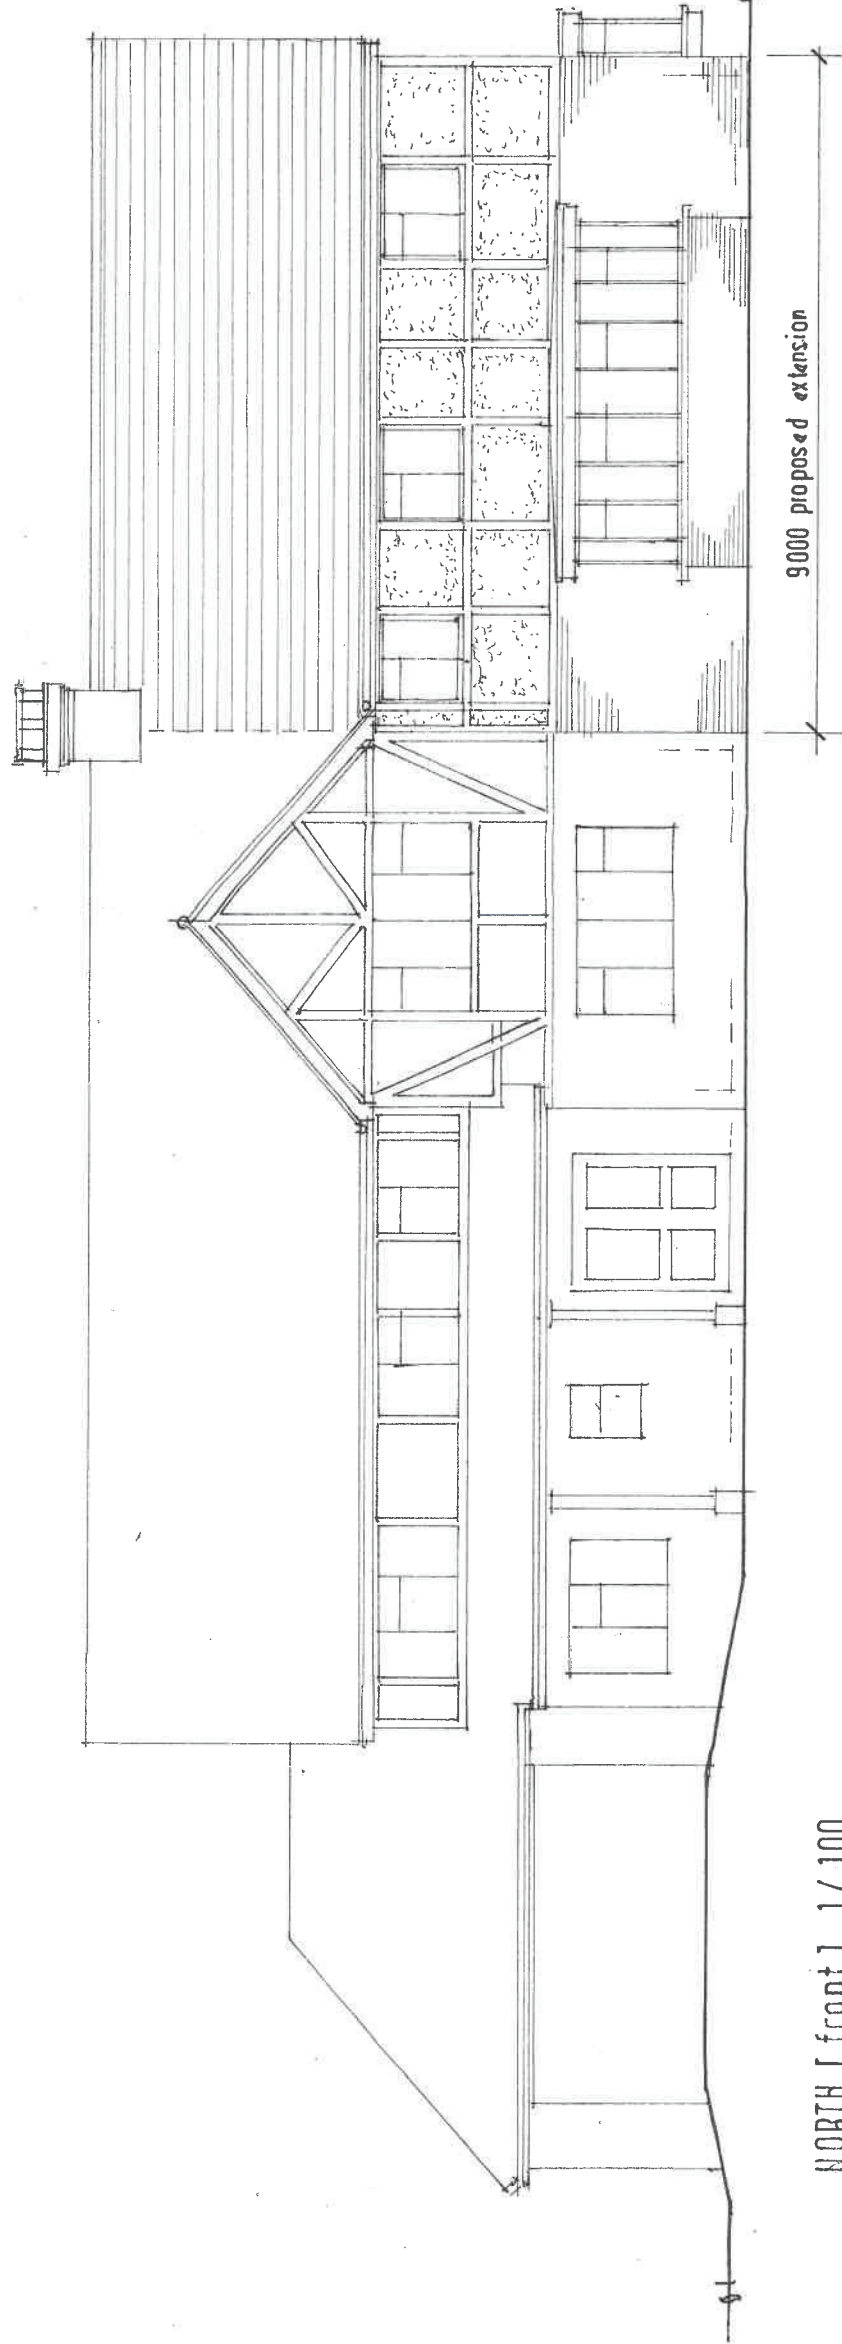

NORTH [front] 1 / 100

TREVOR E. UNSTED

55-57 SEA LAKE • RUSTINGTON • WEST SUSSEX • BN16 2RQ Tel: 01903 859090

Client: MR & MRS GIBSON

Project: EXTENSION AT 'FIELD HOUSE',
THE THATCHWAY, ANGERING,
W/SUSSEX. BN16 4 JH.

Drawing: PROPOSED

Scale: AS SHOWN Drawing No.:

Date: APRIL 2019 18/4553/7

Drawn: tu

Copyright:

A

The contractor must check all dimensions and levels on site and re-dimensions are to be sealed from drawings.

It is the contractor's responsibility to ensure compliance with all statutory authority requirements, carry out works with total regard to existing and retained structure. Works and materials to latest CPBS.

Drawing to be read in strict accordance with engineer's information where applicable.

All structural timber C16 unless otherwise noted. All structural and external timber pressure impregnated with preservative, cut ends site swabbed with Cuprinol or similar treatment.

Local authority to witness satisfactory test on all new and affected foul/storm drainage.