



REVISIONS

A. 30.10.19 extended patio shown as requested by L.P.O.

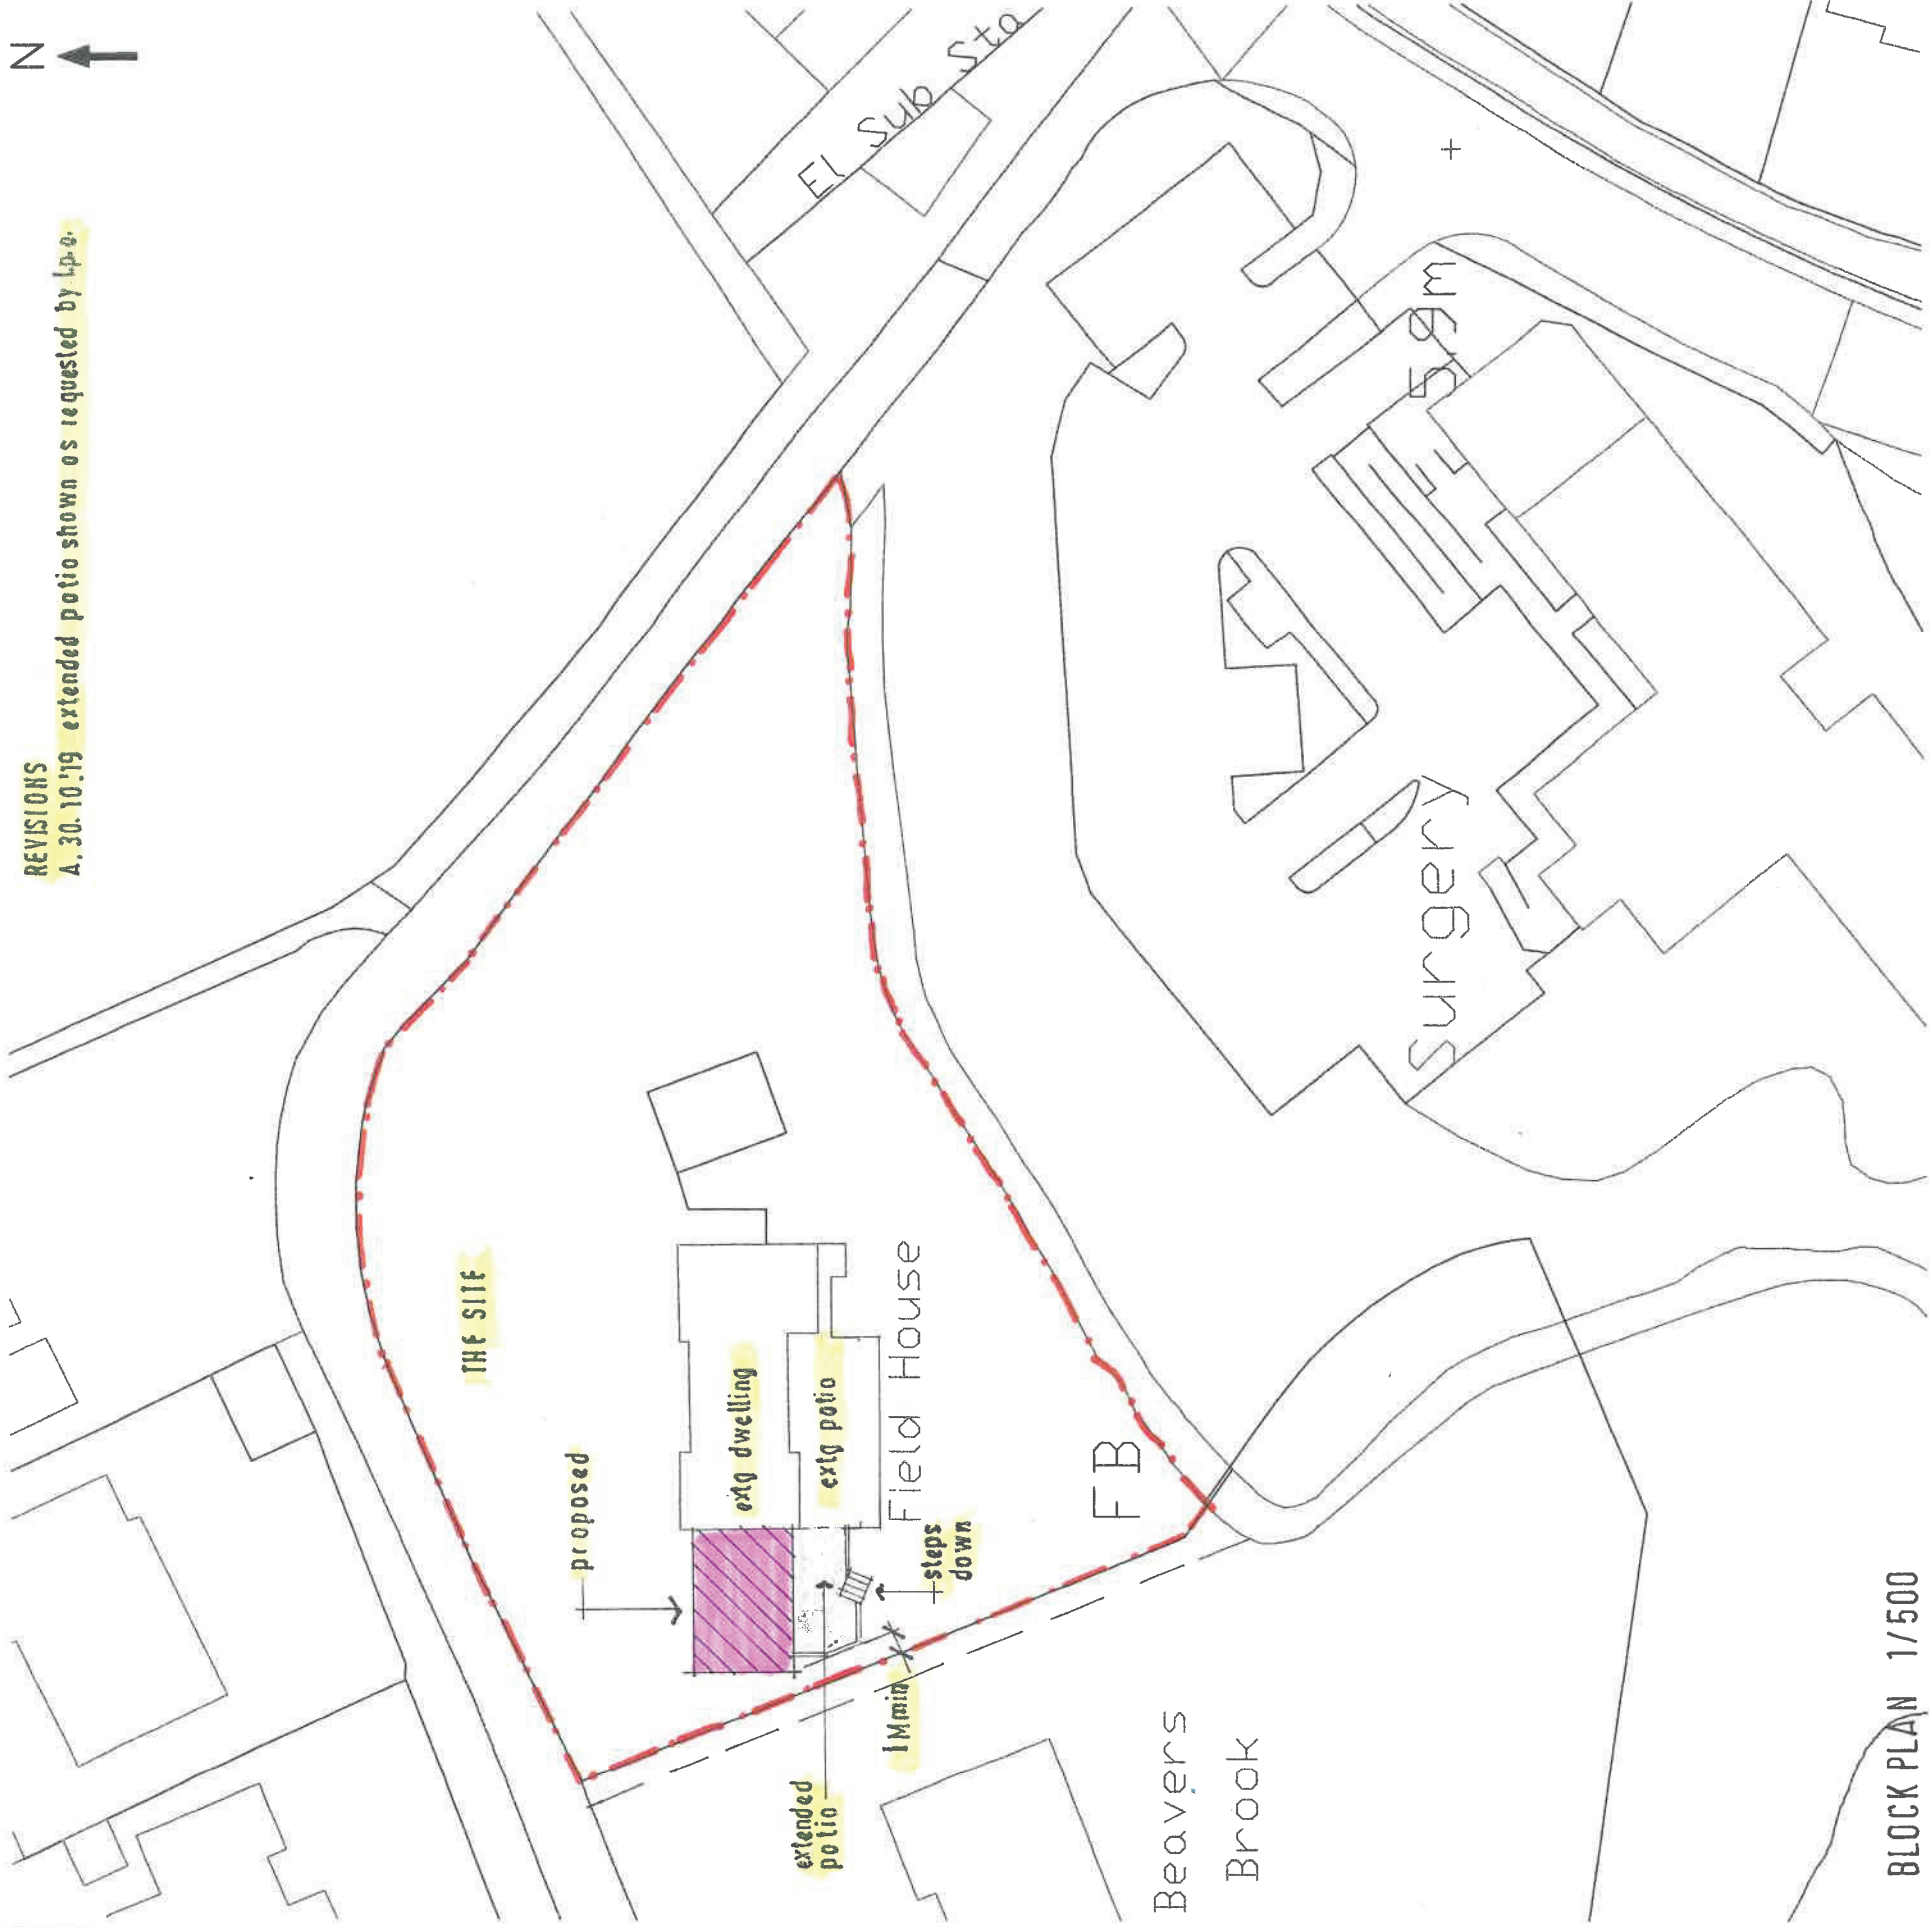

BLOCK PLAN 1/500

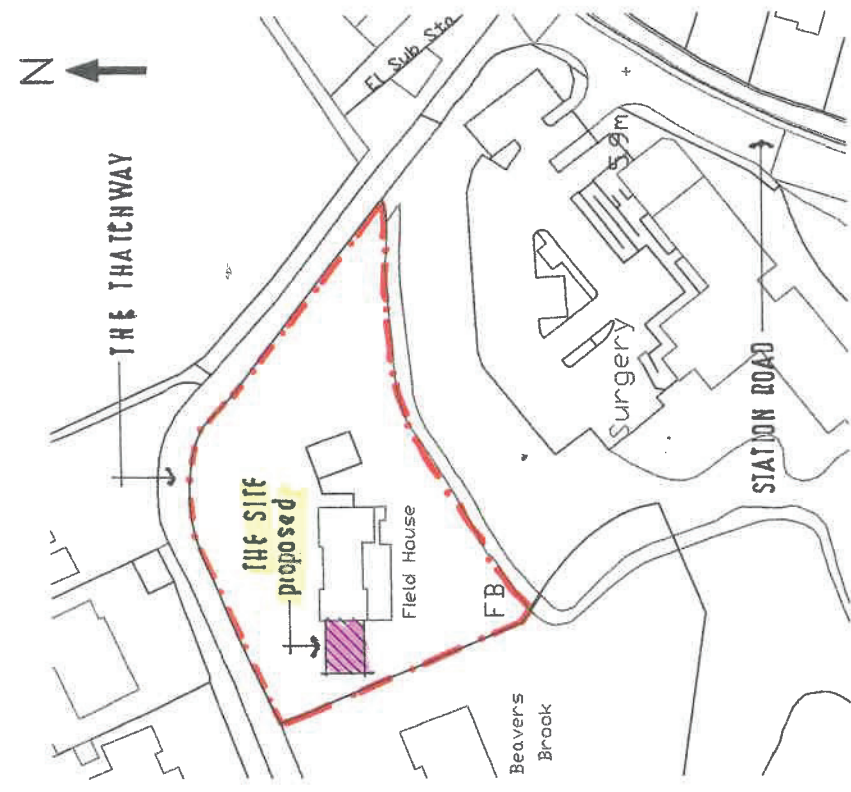

LOCATION 1/1250

Ordnance Survey (c) Crown Copyright 2018. All rights reserved. Licence number 100025432

TREVOR E. UNSTED

55-57 SEA LANE • RUSTINGTON • WEST SUSSEX • BN16 2RQ Tel: 01903 859090

Client: MR & MRS GIBSON.

Project: EXTENSION AT 'FIELD HOUSE',
THE THATCHWAY, ANGMERING,
W/SUSSEX. BN16 4JH.

Drawing: LOCATION/BLOCK PLANS

Scale: AS SHOWN Drawing No.:

Date: APRIL 2019 18/4553/1

Drawn: tu

Revisions:

Copyright:

A

The contractor must check all dimensions and levels on site and ~~no~~ dimensions are to be scaled from drawings.

It is the contractor's responsibility to ensure compliance with all statutory authority requirements, carry out works with total regard to existing and retained structure. Works and materials to latest CP/B5.

Drawing to be read in strict accordance with engineer's information where applicable.

All structural timber C16 unless otherwise noted. All structural and external timber pressure impregnated with preservative, cut ends site swabbed with Cuprinol or similar treatment.

Local authority to witness satisfactory test on all new and affected foul/storm drainage.