



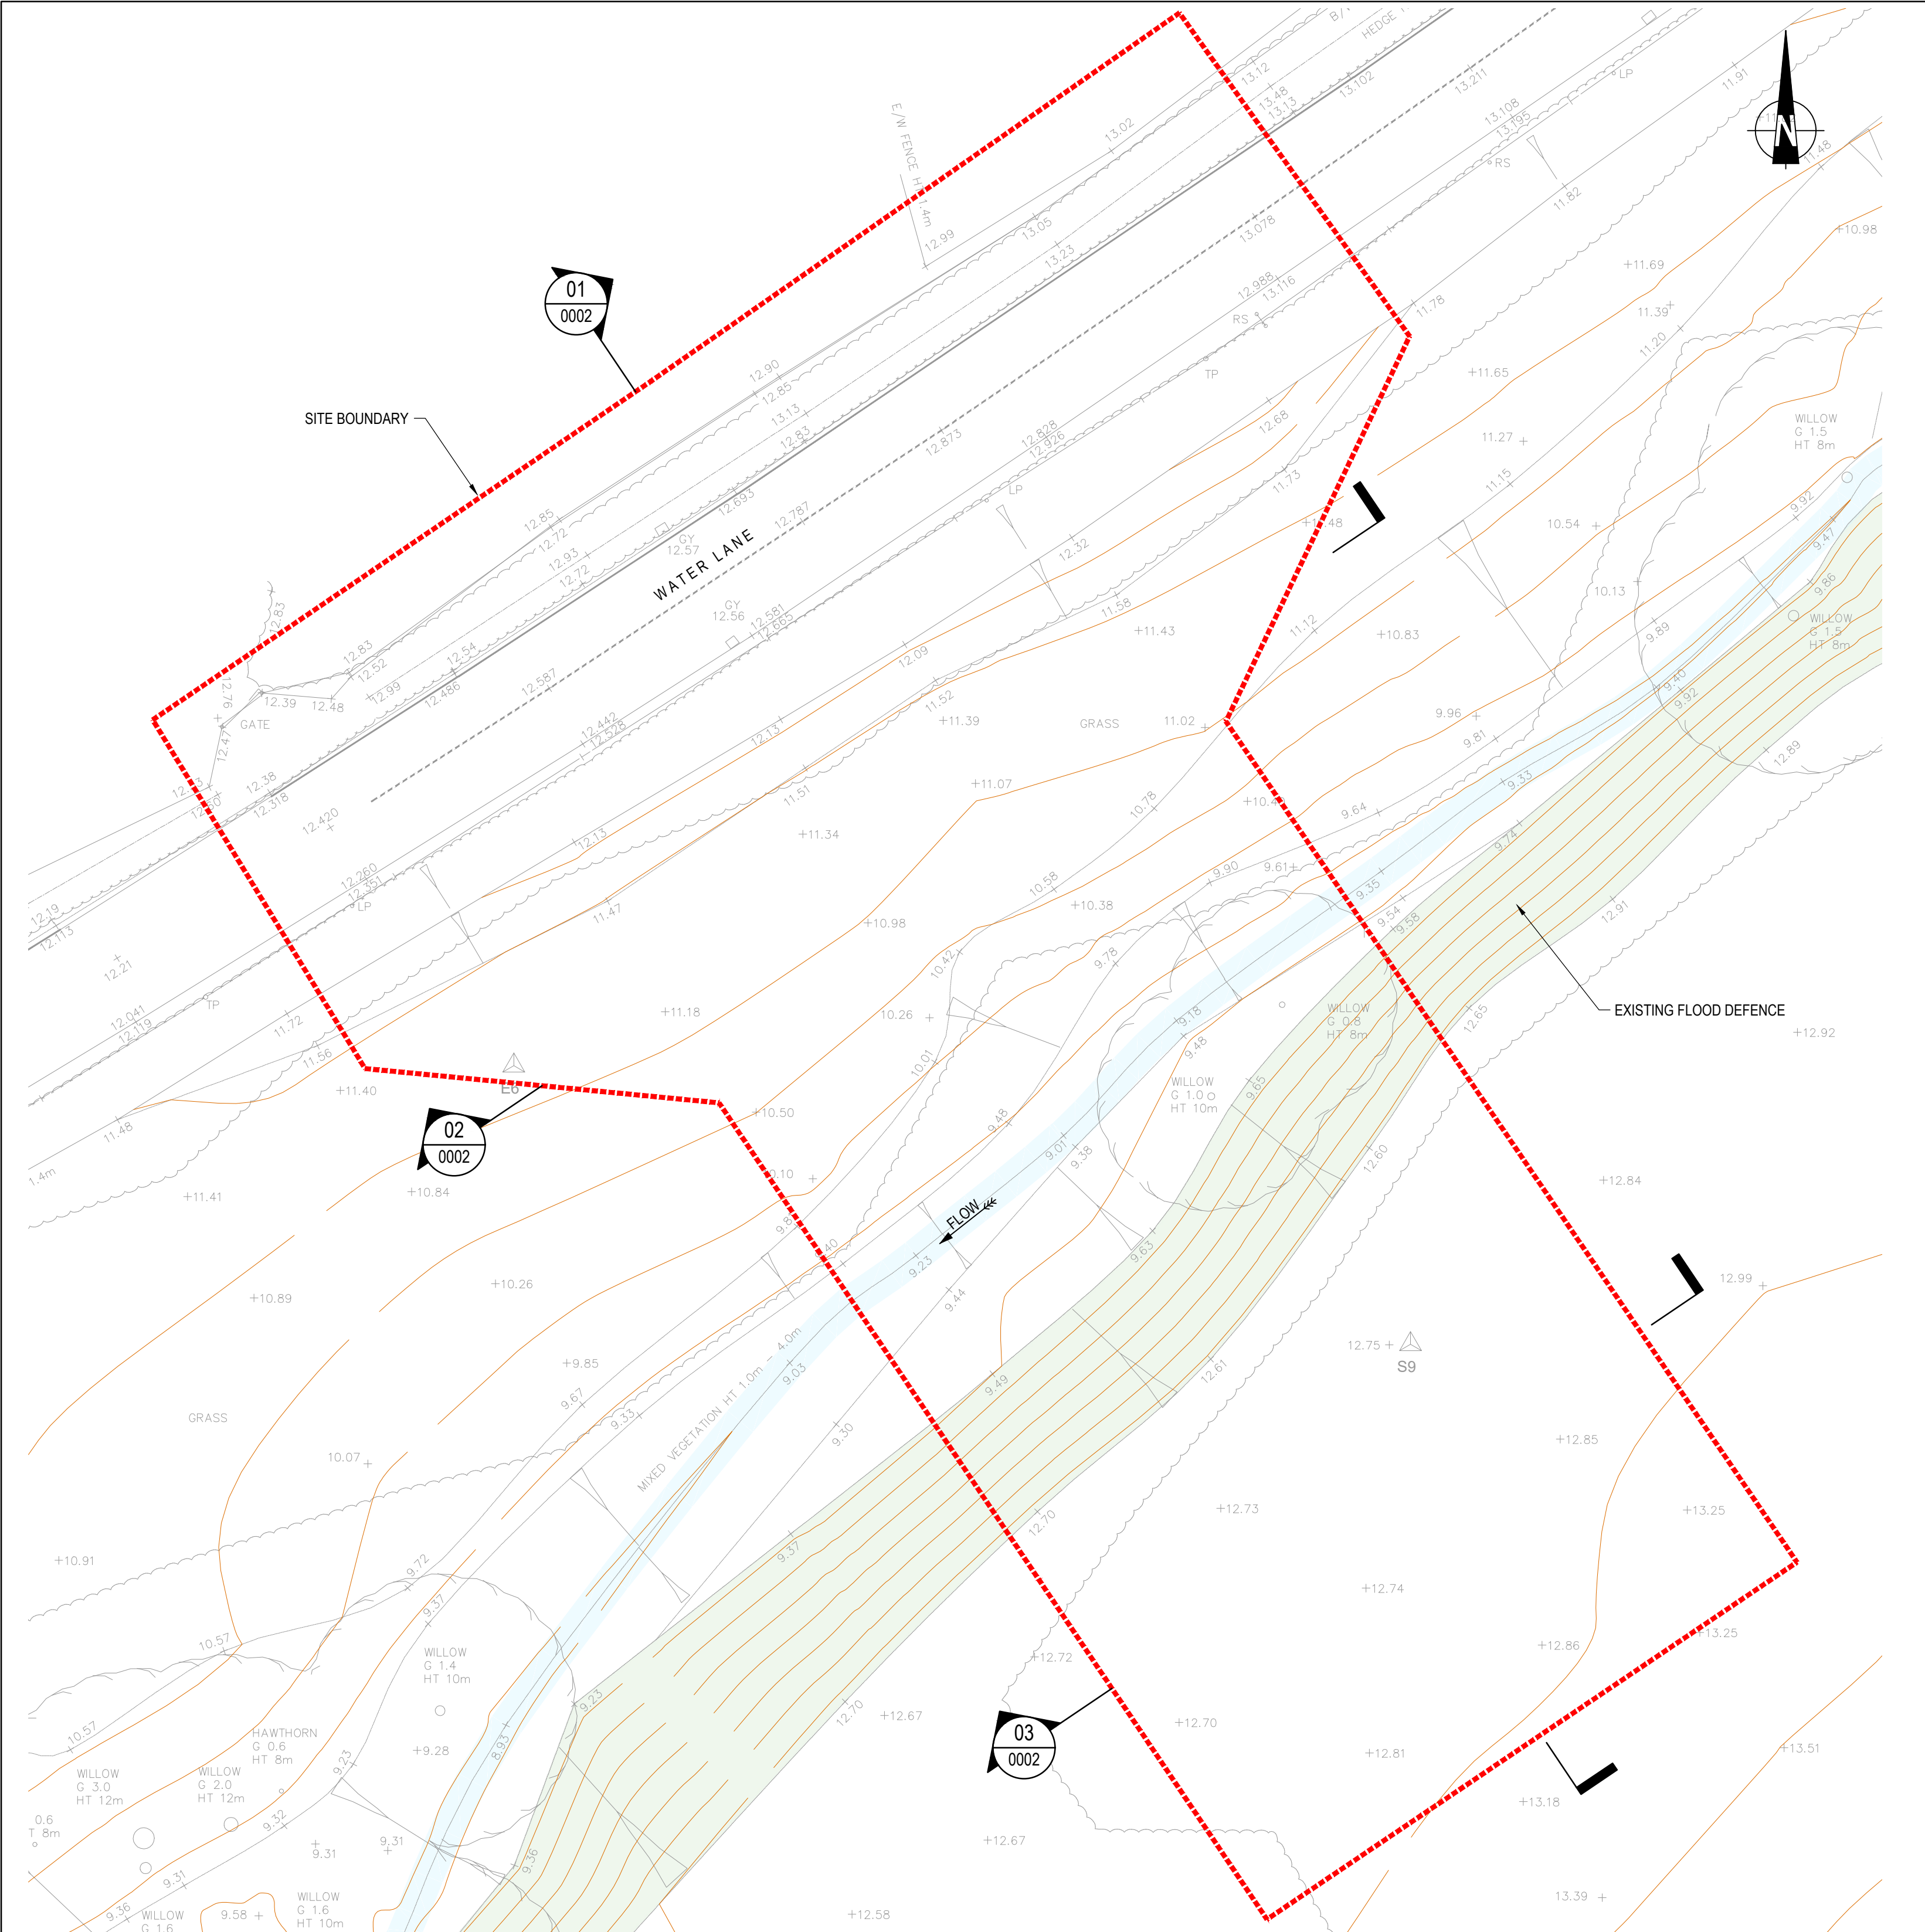

EXISTING PLAN
1:200

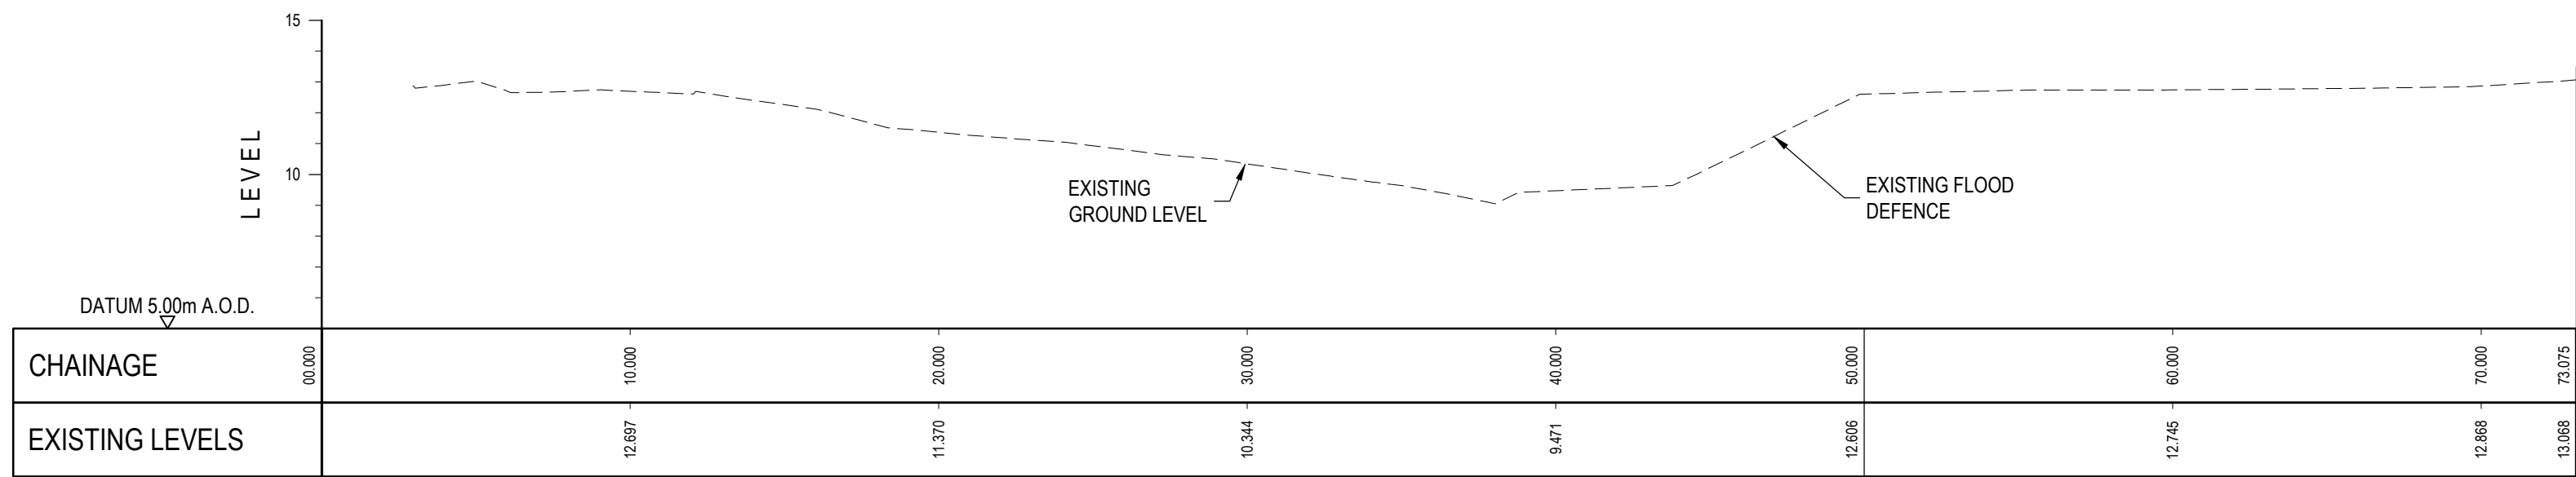


01/0002 SECTION 01
1:200


NOTES

- 0000.1 DO NOT SCALE THIS DRAWING. IF IN DOUBT PLEASE REQUEST FURTHER INFORMATION.
0000.2 ALL DIMENSIONS ARE IN METRES UNLESS NOTED OTHERWISE.
0000.3 THIS DRAWING IS TO BE READ IN CONJUNCTION WITH ALL OTHER RELEVANT CONTRACT DRAWINGS, CONSTRUCTION DETAILS AND SPECIFICATIONS.

KEY:
BRIDGE APPLICATION BOUNDARY

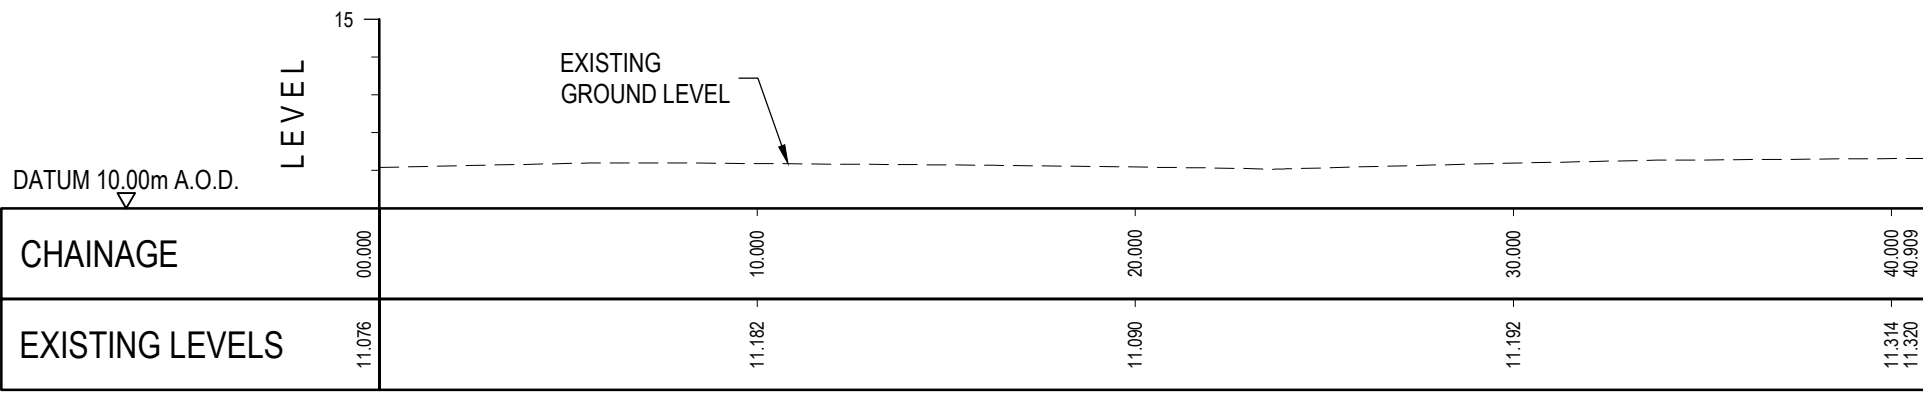

02/0002 SECTION 02
1:200

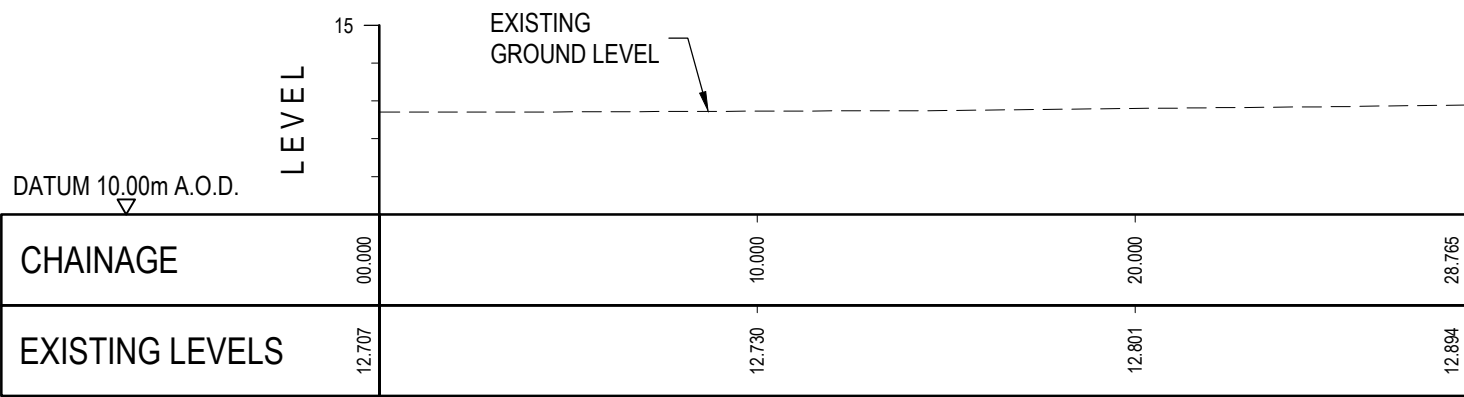

03/0002 SECTION 03
1:200

P01	PLANNING	14.05.20	GCP	JWS	SM
Mark	Revision	Date	Drawn	Chkd	Appd

SCALING NOTE: Do not scale this drawing - any errors or omissions shall be reported to Stantec without delay.
UTILITIES NOTE: The position of any existing public or private sewers, utility services, plant or apparatus shown on this drawing is believed to be correct, but no warranty to this is expressed or implied. Other such plant or apparatus may also be present but not shown. The Contractor is therefore advised to undertake their own investigation where the presence of any existing sewers, services, plant or apparatus may affect their operations.

Drawing Issue Status
PLANNING

**WATER LANE, ANGMERING
ACCESS BRIDGE, WSCC REF: 1772
EXISTING
PLAN, SECTIONS & LEVELS**

Client

 **BARRATT**
HOMES

 **DAVID WILSON HOMES**
WHERE QUALITY LIVES

 **Stantec**

stantec.com/uk
Copyright reserved
The copyrights to all designs and drawings are the property of Stantec.
Reproduction or use for any purpose other than that authorised by Stantec is forbidden.
READING
Tel: 01189 500 761

Date of 1st Issue 14.05.2020	Designed GCP	Drawn GCP
A1 Scale As Indicated	Checked JWS	Approved SM
Drawing Number 46353-STN-SBR-1772-DR-CB-0002		Revision P01