




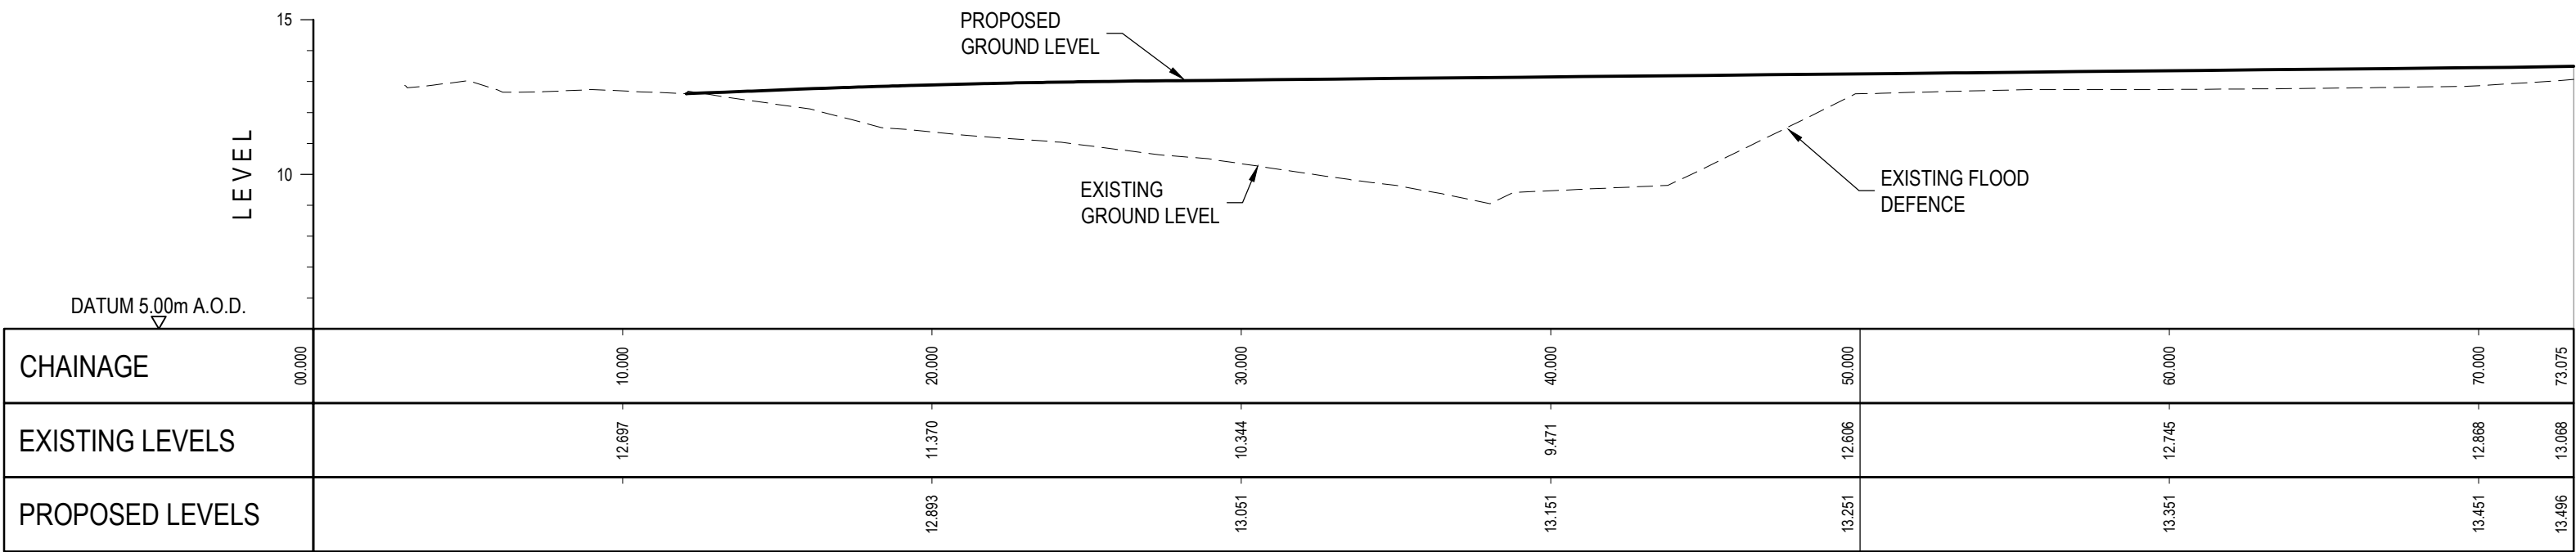

01
0002 SECTION 01
1:200

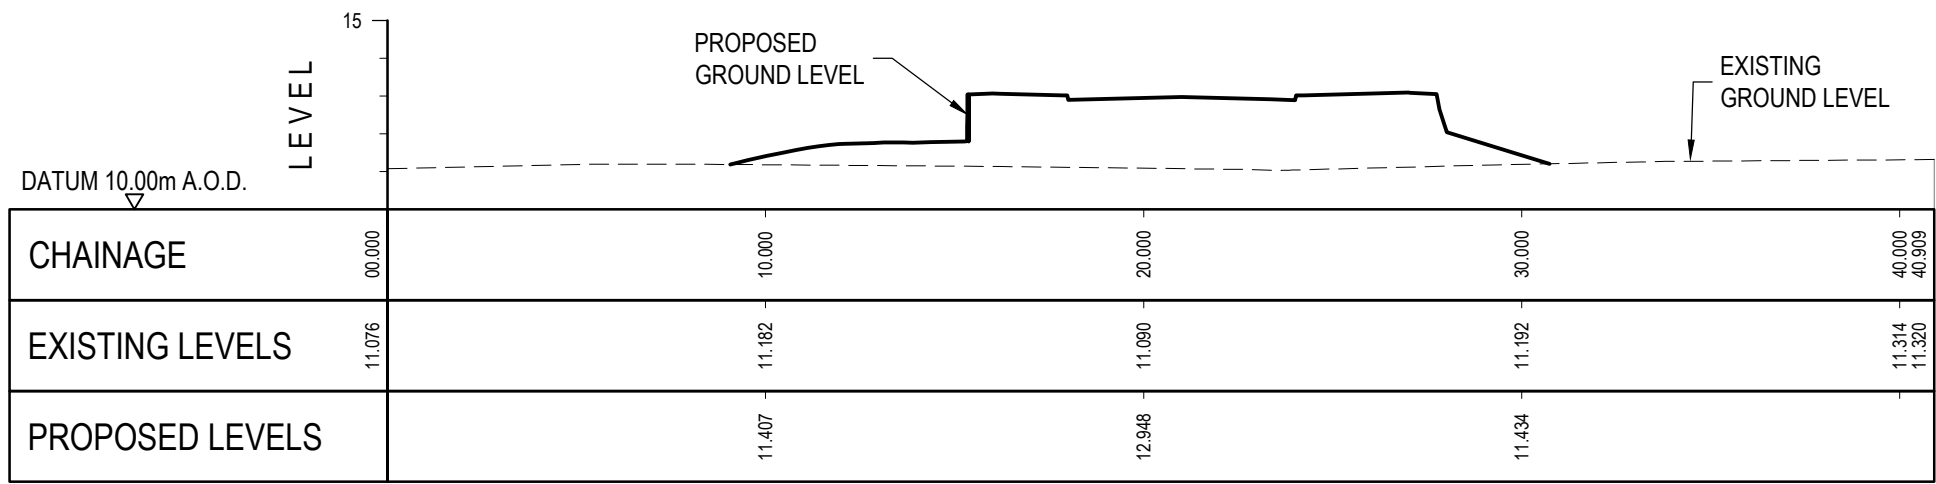

02
0002 SECTION 02
1:200

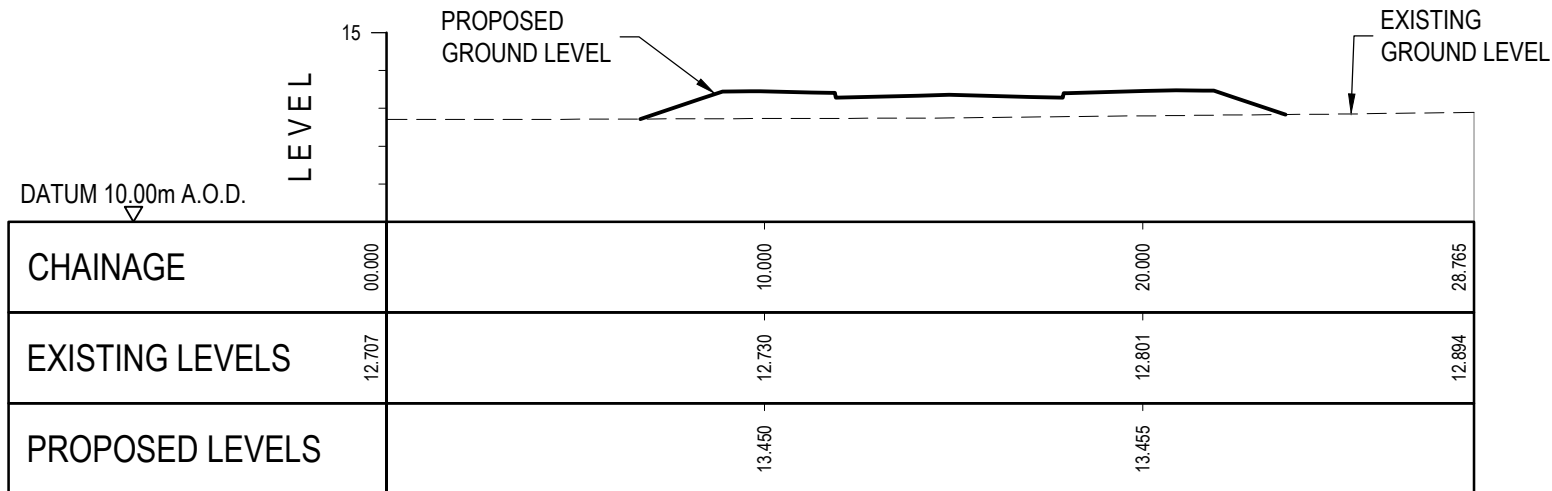

03
0002 SECTION 03
1:200

NOTES

- 0000.1 DO NOT SCALE THIS DRAWING. IF IN DOUBT PLEASE REQUEST FURTHER INFORMATION.
- 0000.2 ALL DIMENSIONS ARE IN METRES UNLESS NOTED OTHERWISE.
- 0000.3 THIS DRAWING IS TO BE READ IN CONJUNCTION WITH ALL OTHER RELEVANT CONTRACT DRAWINGS, CONSTRUCTION DETAILS AND SPECIFICATIONS.

P01	PLANNING	14.05.20	GCP	JWS	SM
Mark	Revision	Date	Drawn	Chkd	Appd

SCALING NOTE: Do not scale this drawing - any errors or omissions shall be reported to Stantec without delay.

UTILITIES NOTE: The position of any existing public or private sewers, utility services, plant or apparatus shown on this drawing is believed to be correct, but no warranty to this is expressed or implied. Other such plant or apparatus may also be present but not shown. The Contractor is therefore advised to undertake their own investigation where the presence of any existing sewers, services, plant or apparatus may affect their operations.

Drawing Issue Status

PLANNING

WATER LANE, ANGMERING
ACCESS BRIDGE, WSCC REF: 1772
PROPOSED
SITE SECTIONS AND LEVELS

Client			  	
Date of 1st Issue	Designed	Drawn		
14.05.2020	GCP	GCP		
A1 Scale	Checked	Approved		
As Indicated	JWS	SM	Copyright reserved The copyrights to all designs and drawings are the property of Stantec. Reproduction or use for any purpose other than that authorised by Stantec is forbidden.	
Drawing Number		Revision		
46353-STN-SBR-1772-DR-CB-0004		P01	READING Tel: 01189 500 761	