




GENERAL NOTES :
1. This drawing is the copyright of Kenn Scadden Associates Ltd and may not be copied, altered or reproduced in any form or passed on to a third party without written consent. If in doubt ASK.
2. This drawing has been produced exclusively for this project, and cannot be used for any other purpose.
3. The drawing reflects current standards and legislation agreed for this project at the time of original issue.

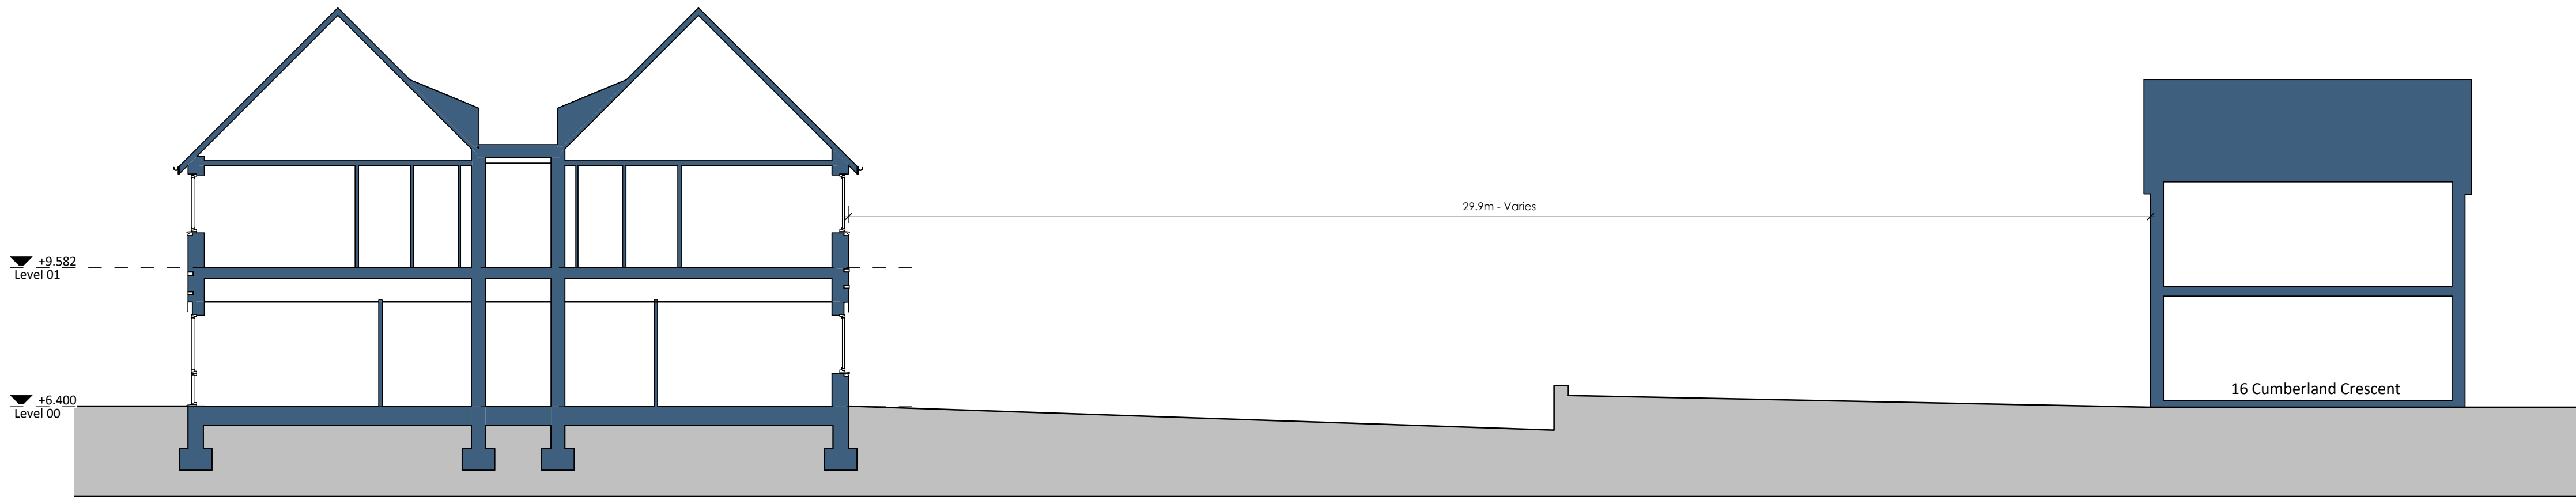

1 Site Section 1
1 : 100

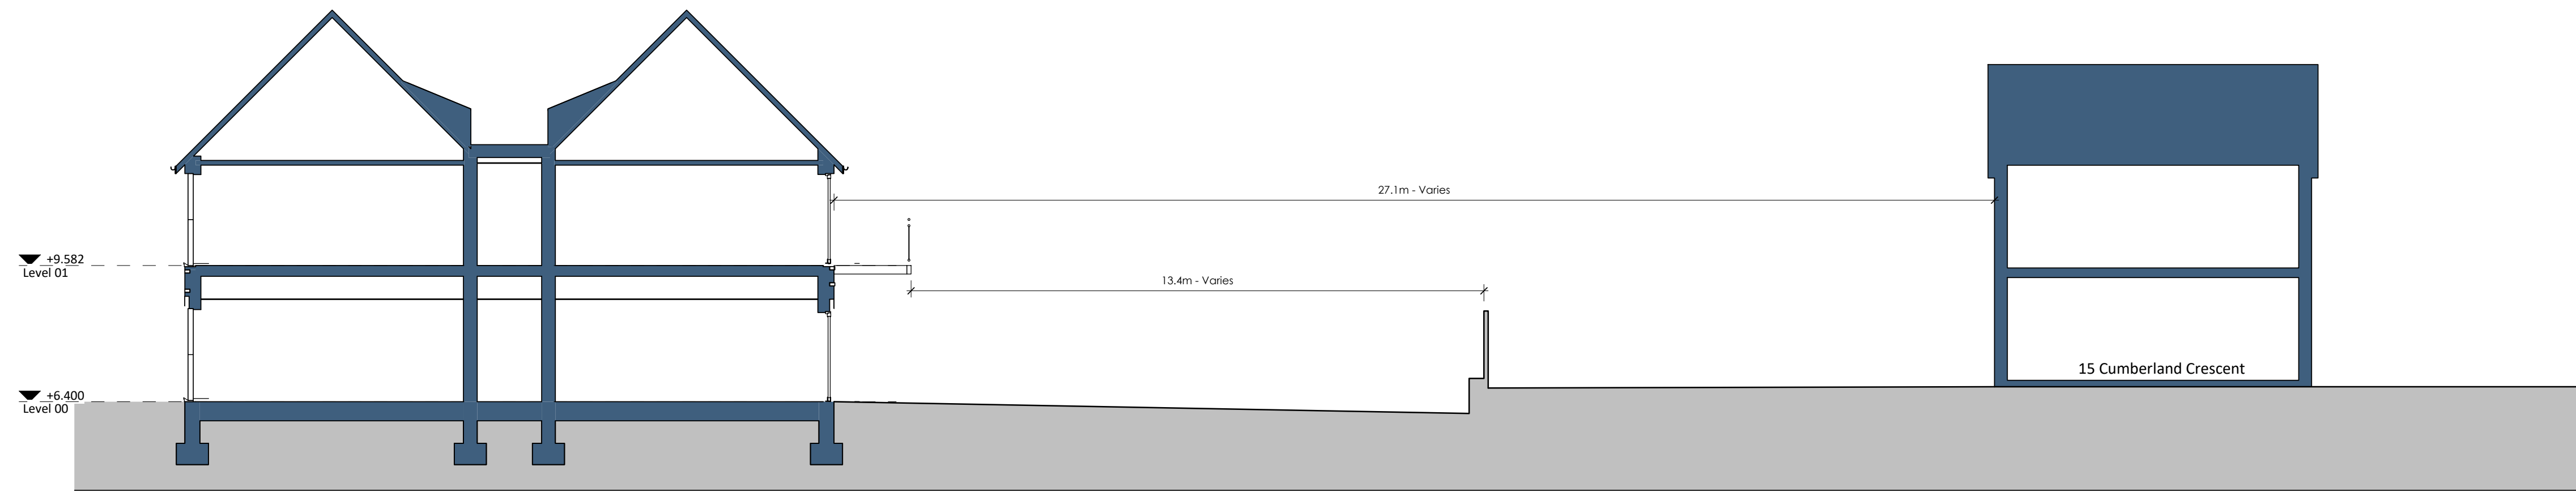

2 Site Section 2
1 : 100

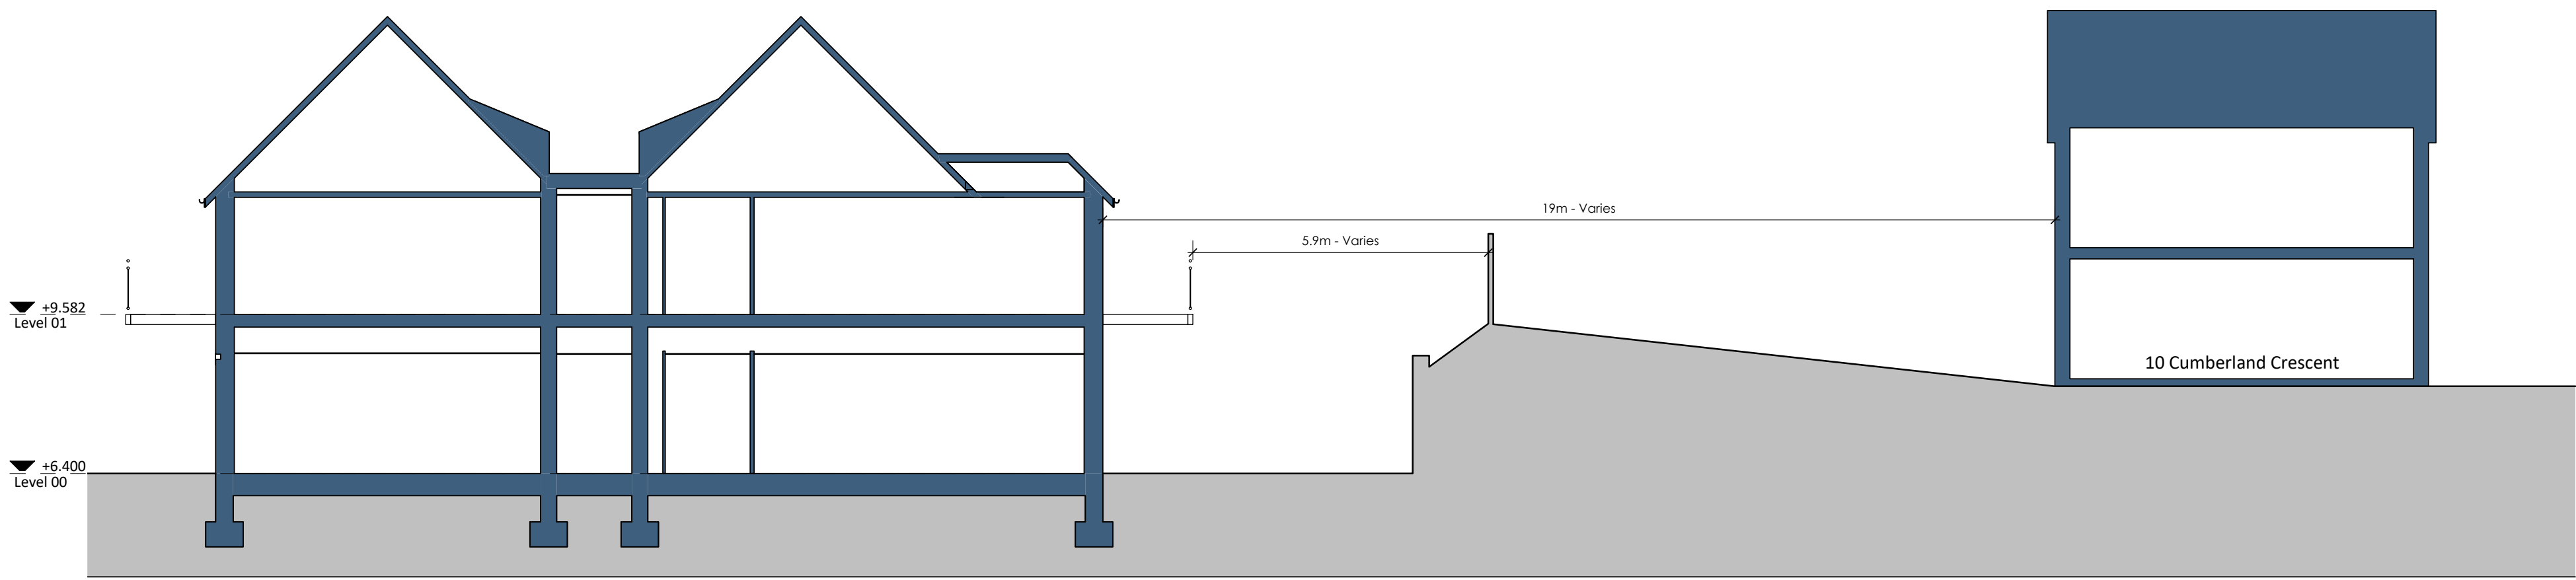


3 Site Section 3
1 : 100



Site Section Key
1 : 500

A 14.05.21 First Issue EG 55

Rev	Date	Description	Rev By	Ckd By
-----	------	-------------	--------	--------

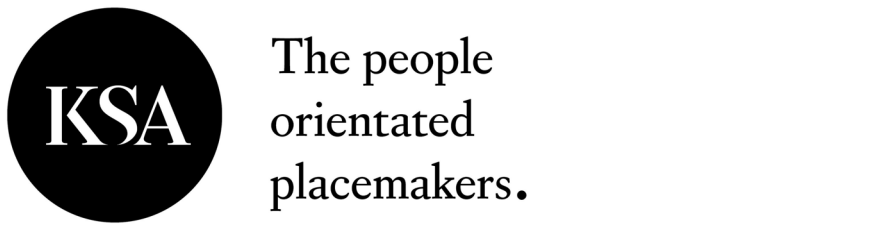

The people
orientated
placemakers.

Client

McCARTHY STONE

Project

Former Chandlers Accident Repair Center
High Street
Angmering
BN16 4DR

Drawing Title

Site Sections

Drawing Status

PLANNING ISSUE

Scale
As indicated @ A1

Document Ref.

SO - 2729 - 03 - AC- 301

Revision

A

Drawn By

Author

RIBA  KSA Architects Ltd, Concept House
35 Kingston Crescent, North End
Portsmouth, Hampshire, PO2 8AA
Chartered Practice Email: info@ksaltd.co.uk
Phone: 023 9267 3618
Web: www.ksaltd.co.uk

