


GENERAL NOTES :
1. This drawing is the copyright of Kenn Scadden Associates Ltd and may not be copied, altered or reproduced in any form or passed on to a third party without written consent. If in doubt ASK.
2. This drawing has been produced exclusively for this project, and cannot be used for any other purpose.
3. The drawing reflects current standards and legislation agreed for this project at the time of original issue.

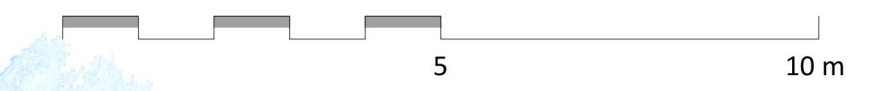


① Courtyard Elevation - 1
1 : 100




② Courtyard Elevation - 2
1 : 100



Wienerberger Caldera Red Multi

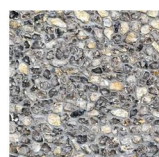

Flint blocks

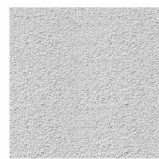

White through colour render



Wienerberger 303 Old Heather



Wienerberger Rivius Antique Slate

Materials Legend

1. Brickwork - Wienerberger Caldera Red Multi
2. Flint blocks
3. Render - White, through colour
4. Roof Tiles - Wienerberger Koramic 303 Old Heather
5. Roof Slate - Wienerberger Rivius Antique Slate
6. Windows - White UPVC
7. Window Spandrel Panels - Pilkington Graphite
8. Cast Stone Sill & String Course - Portland
9. Brickwork Sill & String Course - Contrasting red brickwork
10. Balconies - Black
11. Fascia & Soffits - Black UPVC
12. Rainwater Goods - Black UPVC

A	27.05.21	First Issue	EG	SS
Rev	Date	Description	Rev By	Ckd By



The people
orientated
placemakers.

Client

McCARTHY STONE

Project
Former Chandlers Accident Repair Center
High Street
Angmering
BN16 4DR

Drawing Title
Watercolour Elevations (Sheet 3)

Drawing Status PLANNING ISSUE	Revision A	Scale 1 : 100 @ A1
Document Ref. SO - 2729 - 03 - AC- 402-2	Drawn By EG	