


GENERAL NOTES :
1. This drawing is the copyright of Kenn Scaddan Associates Ltd and may not be copied, altered or reproduced in any form or passed on to a third party without written consent. If in doubt ASK.
2. This drawing has been produced exclusively for this project, and cannot be used for any other purpose.
3. The drawing reflects current standards and legislation agreed for this project at the time of original issue.

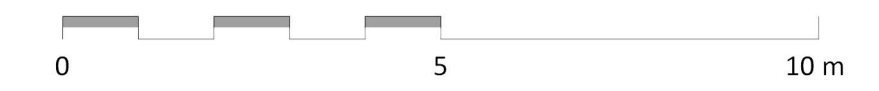

High Street Street Scene
1 : 100



Water Lane Street Scene
1 : 100

B	27.05.21	Watercolour image added	EG	SS
A	12.05.21	First Issue	EG	DK
Rev	Date	Description	Rev By	Ckd By



The people
orientated
placemakers.

Client
McCarthy Stone

Project
Former Chandlers Accident Repair Center
High Street
Angmering
BN16 4DR

Drawing Title
Street Scenes

Drawing Status PLANNING ISSUE	Scale 1 : 100 @ A1
Document Ref. SO - 2729 - 03 - AC- 403	Revision B
	Drawn By EG