

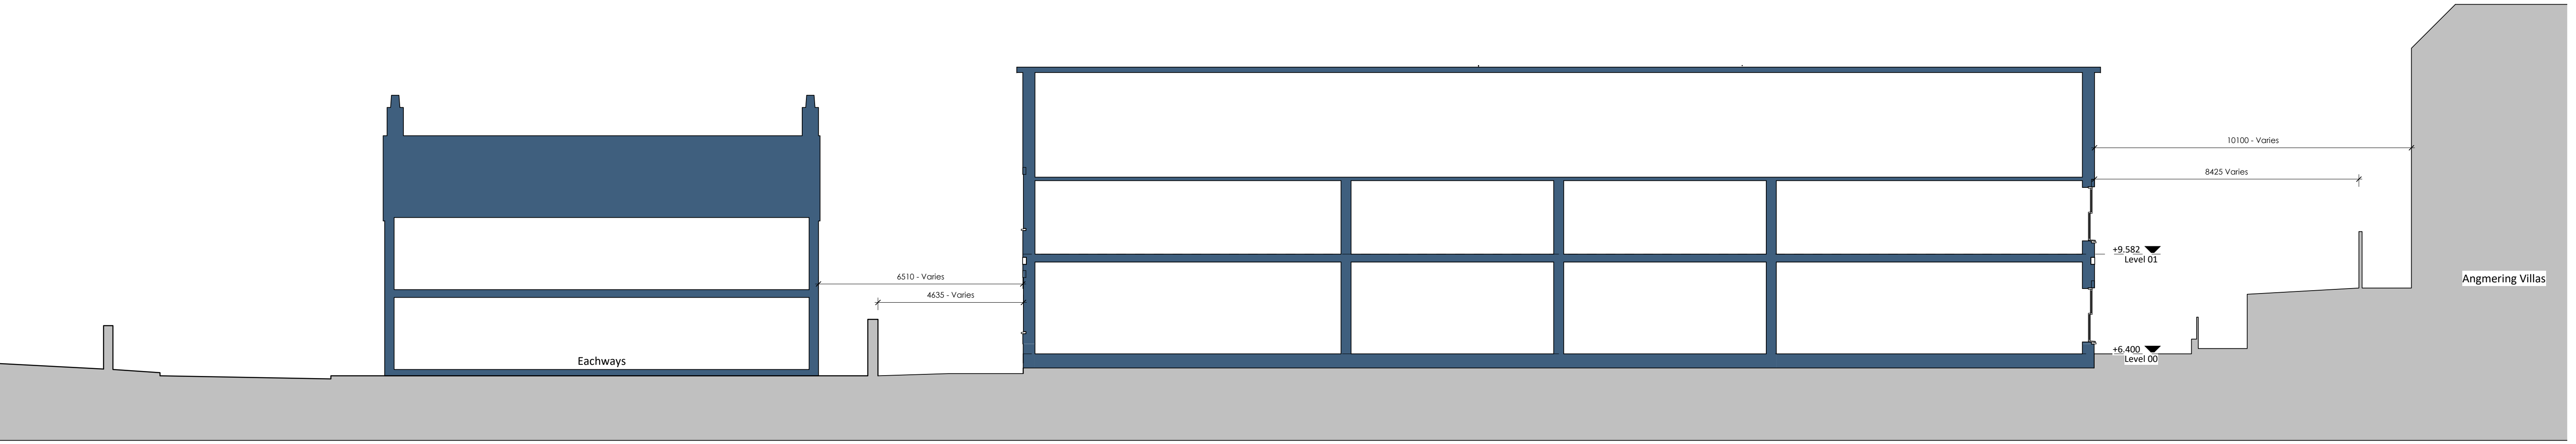


GENERAL NOTES :
1. This drawing is the copyright of Kenn Scadden Associates Ltd and may not be copied, altered or reproduced in any form or passed on to a third party without written consent. If in doubt ASK.
2. This drawing has been produced exclusively for this project, and cannot be used for any other purpose.
3. The drawing reflects current standards and legislation agreed for this project at the time of original issue.

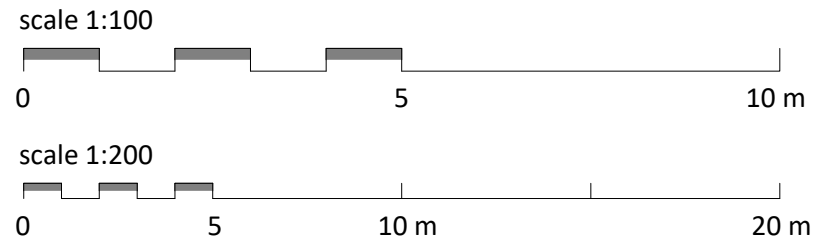

1 Section 4
1 : 100

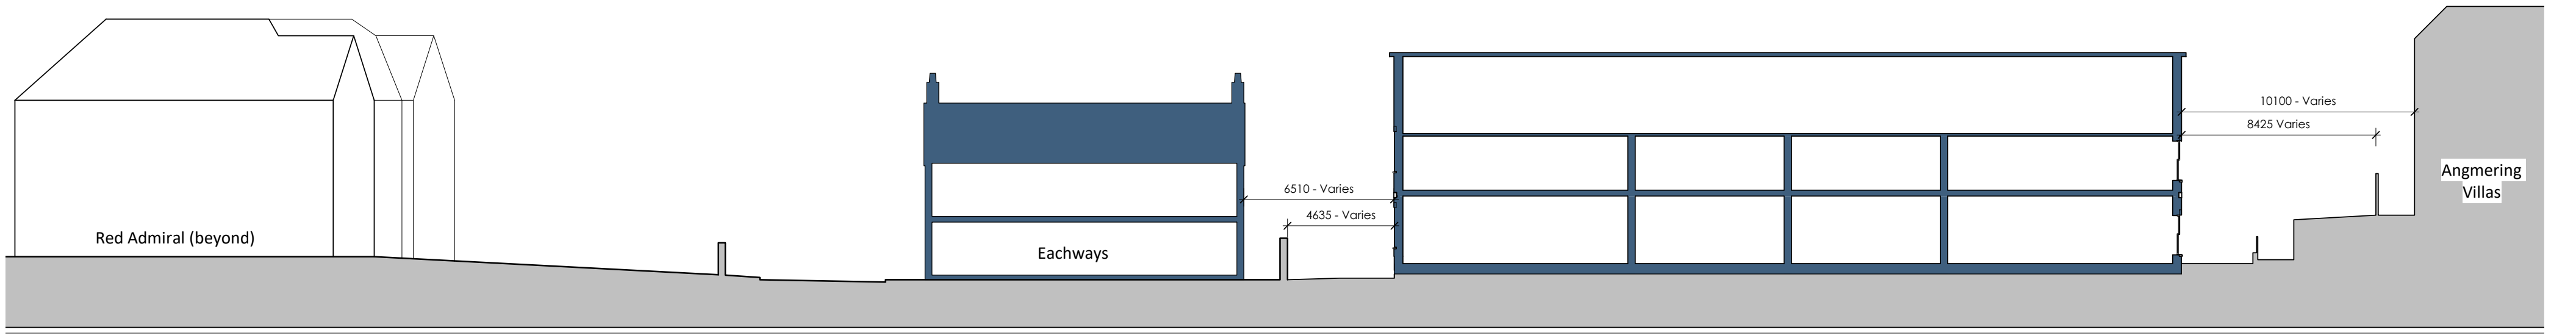


2 Section 4 (with red Admirals)
1 : 200



Site Section Key.
1 : 500

A 12.08.21 First Issue EG 55

Rev	Date	Description	Rev By	Ckd By
-----	------	-------------	--------	--------

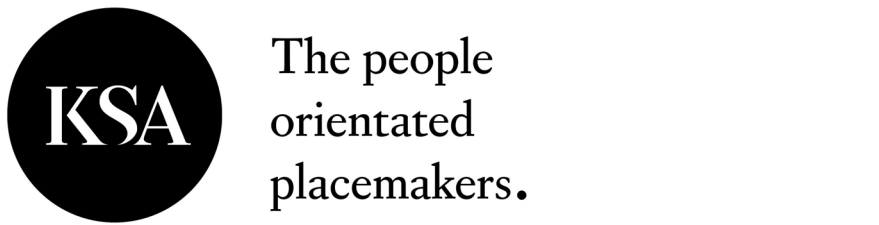

Client
McCARTHY STONE

Project
Former Chandlers Accident Repair Center
High Street
Angmering
BN16 4DR

Drawing Title
Site Sections

Drawing Status
PLANNING ISSUE

Scale
As indicated @ A1

Document Ref.
SO - 2729 - 03 - AC- 302

Revision
A

Drawn By
EG

RIBA KSA Architects Ltd, Concept House
35 Kingston Crescent, North End
Portsmouth, Hampshire, PO2 8AA
Chartered Practice Email: info@ksaltd.co.uk Phone: 023 9267 3618 Web: www.ksaltd.co.uk

