



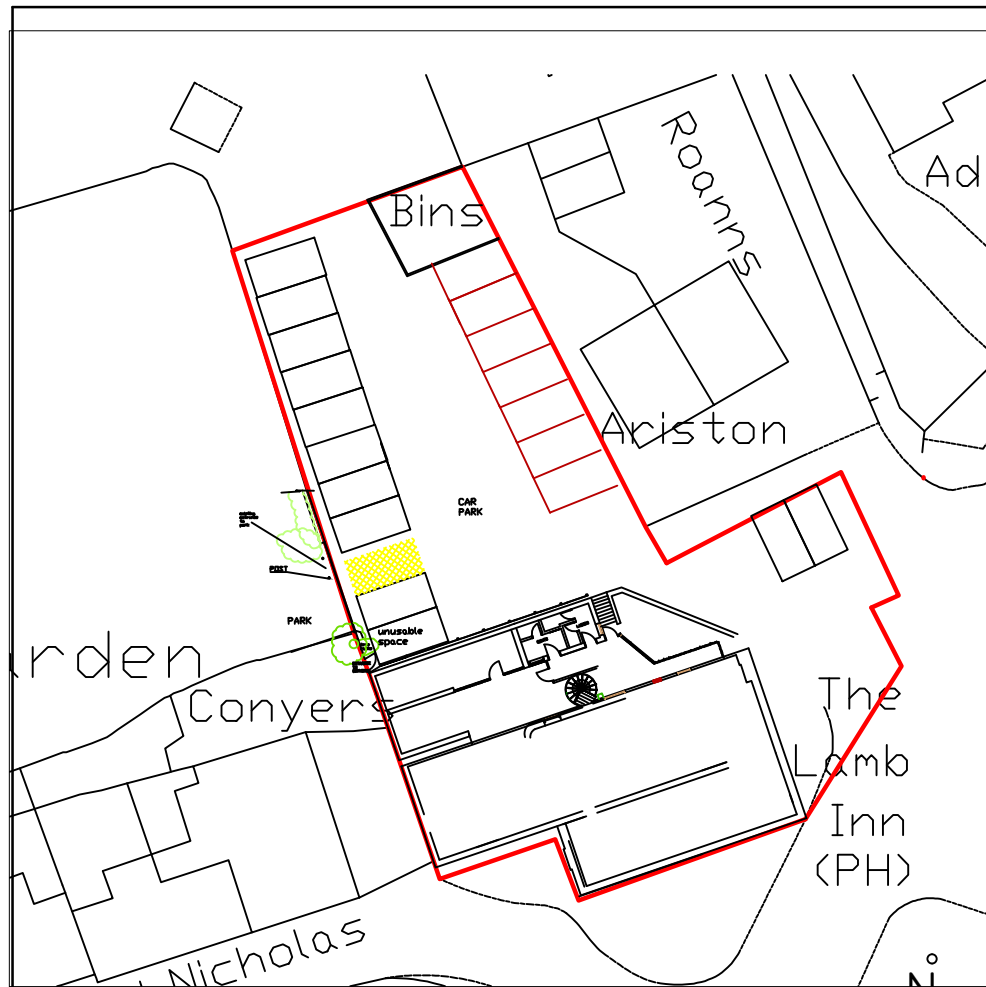

EXISTING BLOCK 1:500

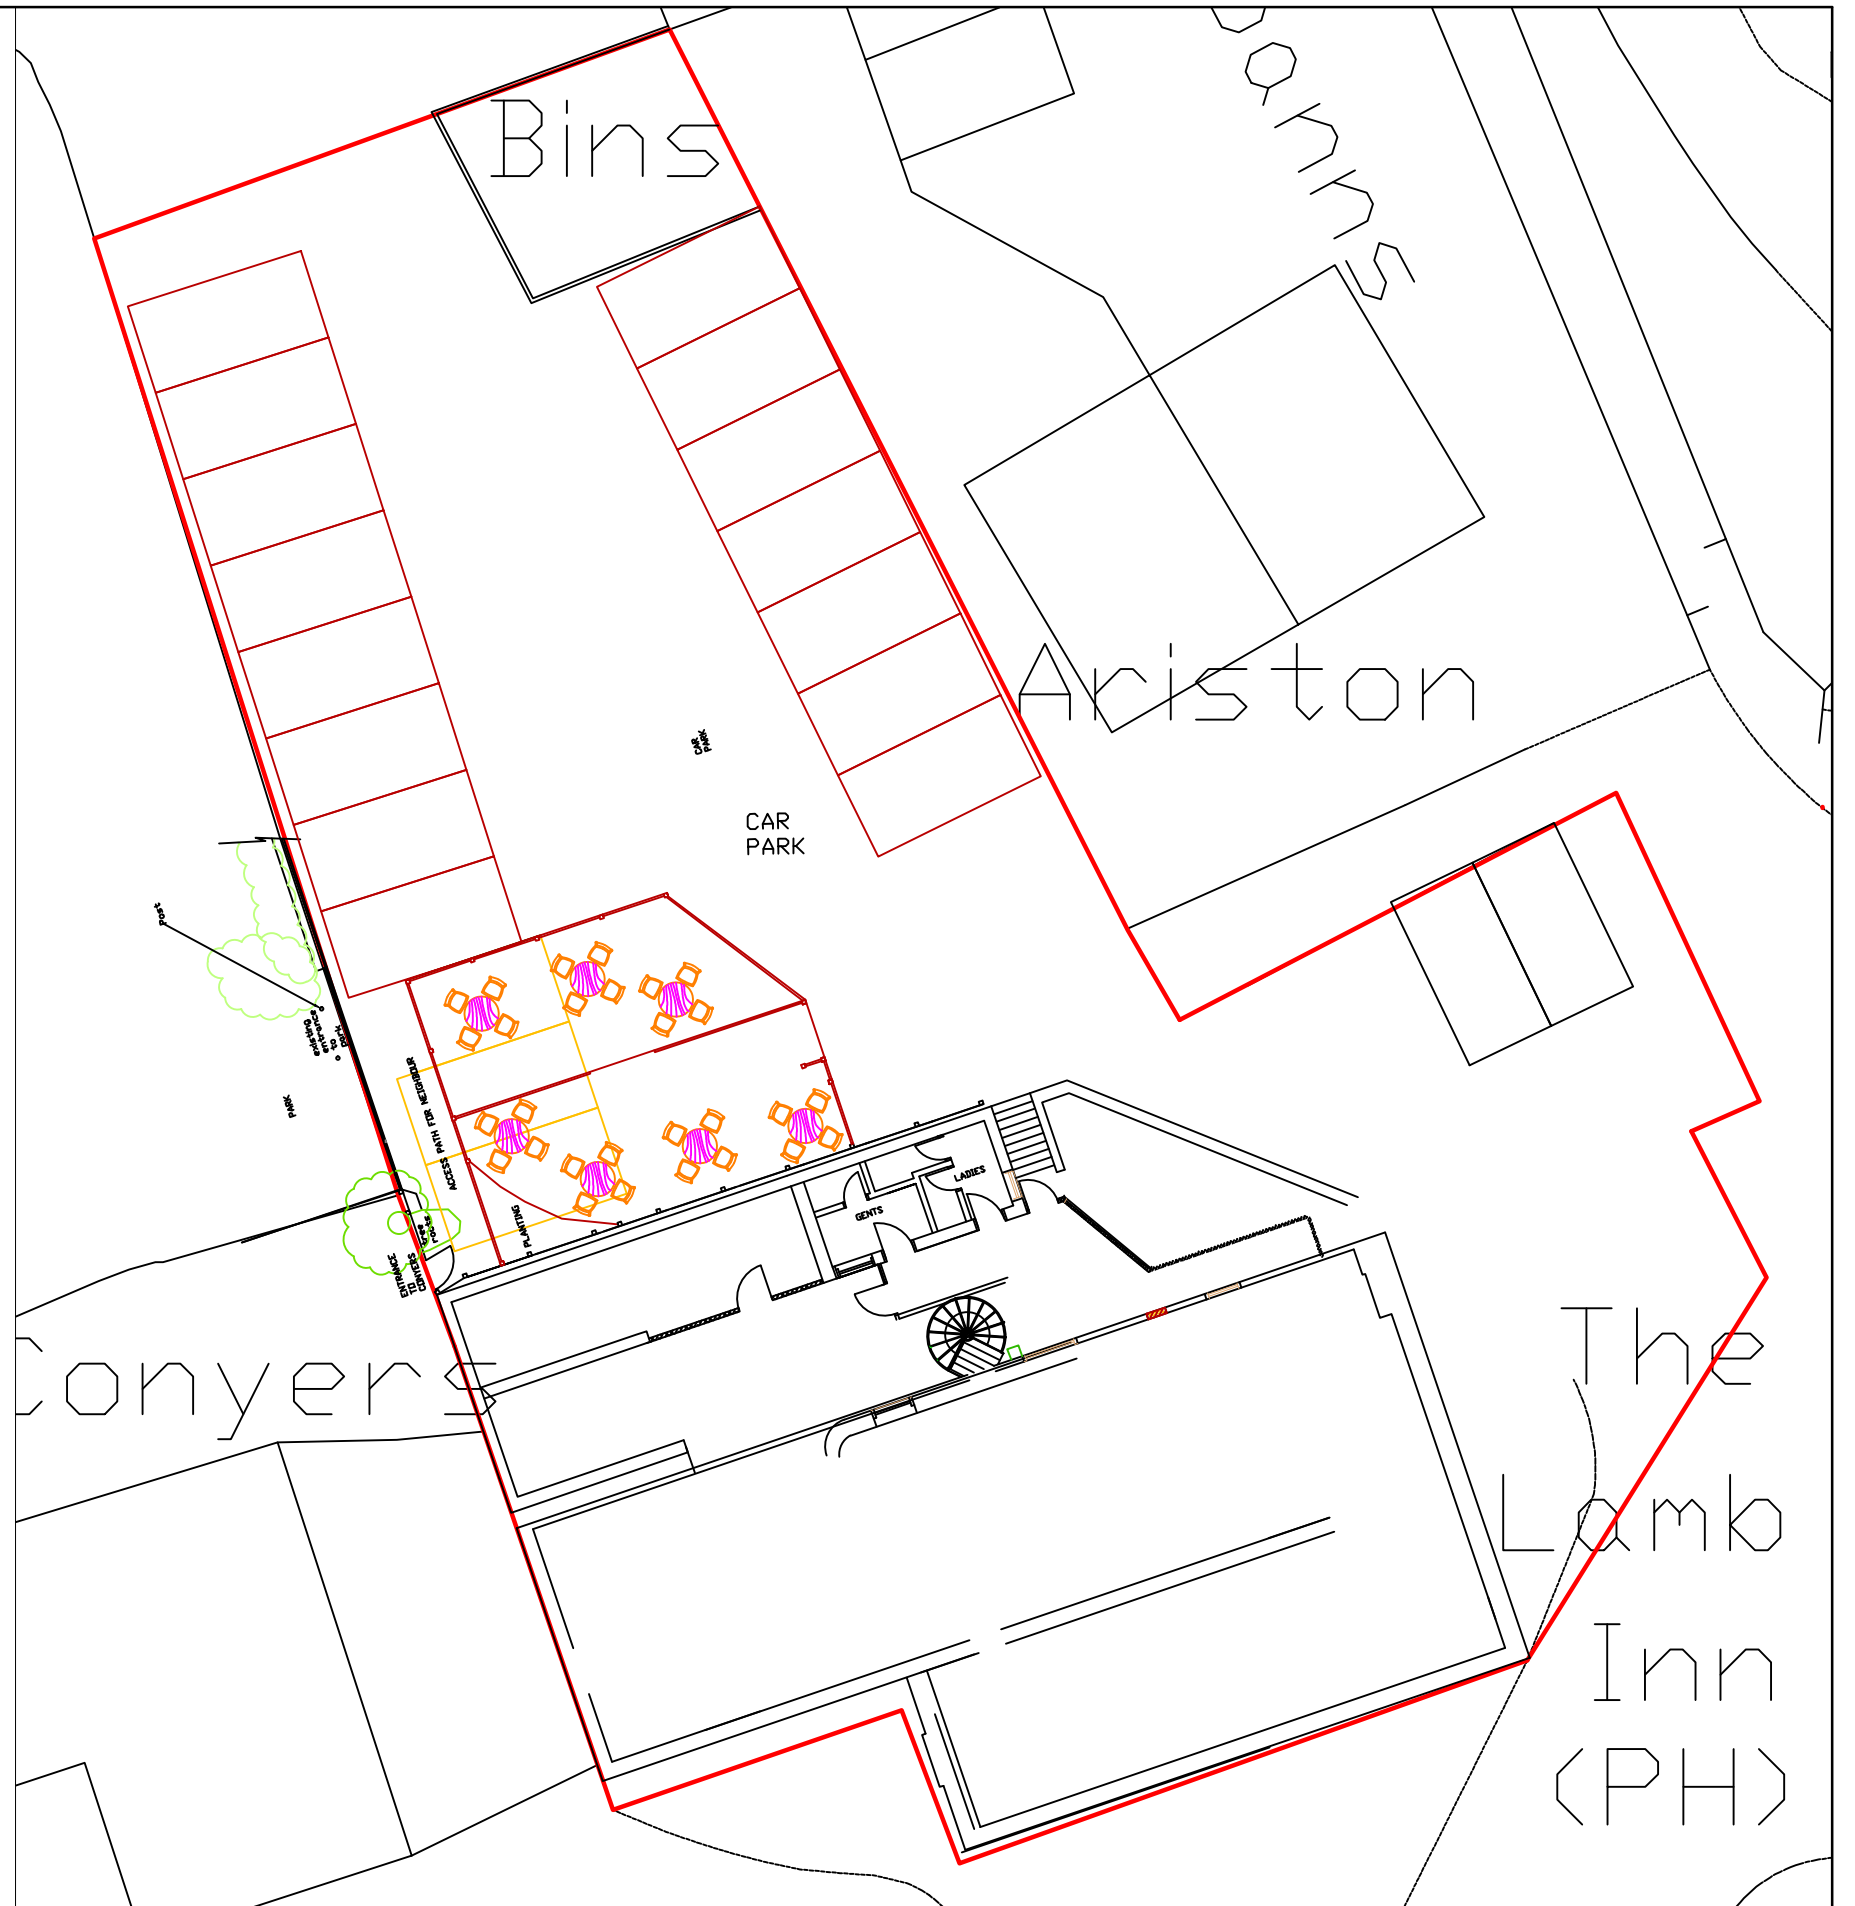

PROPOSED BLOCK 1:200

All dimensions to be checked on site prior to commencement of work, except for planning purposes.

This drawing is the copyright of
CALDOTECH LTD
and may not be copied, altered or reproduced
in any way without written authority.

CALDOTECH LTD
41 WILLOWHAYNE AVE
EAST PRESTON
WEST SUSSEX
BN16 1PL
Telephone
01903 859176

EXISTING & PROPOSED BLOCK
THE LAMB, THE SQUARE
ANGMERING, WEST SUSSEX
BN16 4EQ
CLIENT Mr Newbon

Issue	Details	By	Date
SCALE	As Shown on A3		
DATE	18/10/12		
DRAWING NUMBER	11045/R.PATIO		