



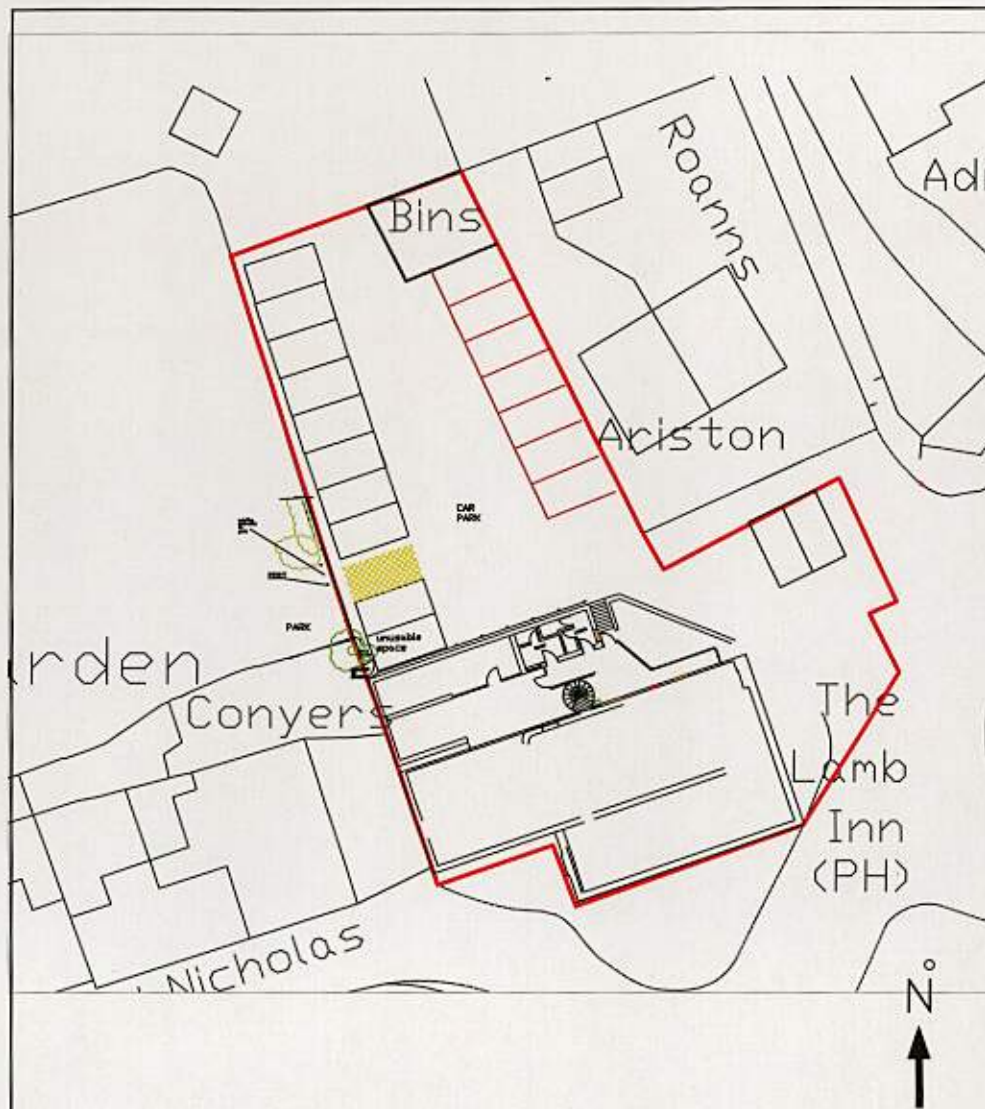

EXISTING BLOCK 1:500

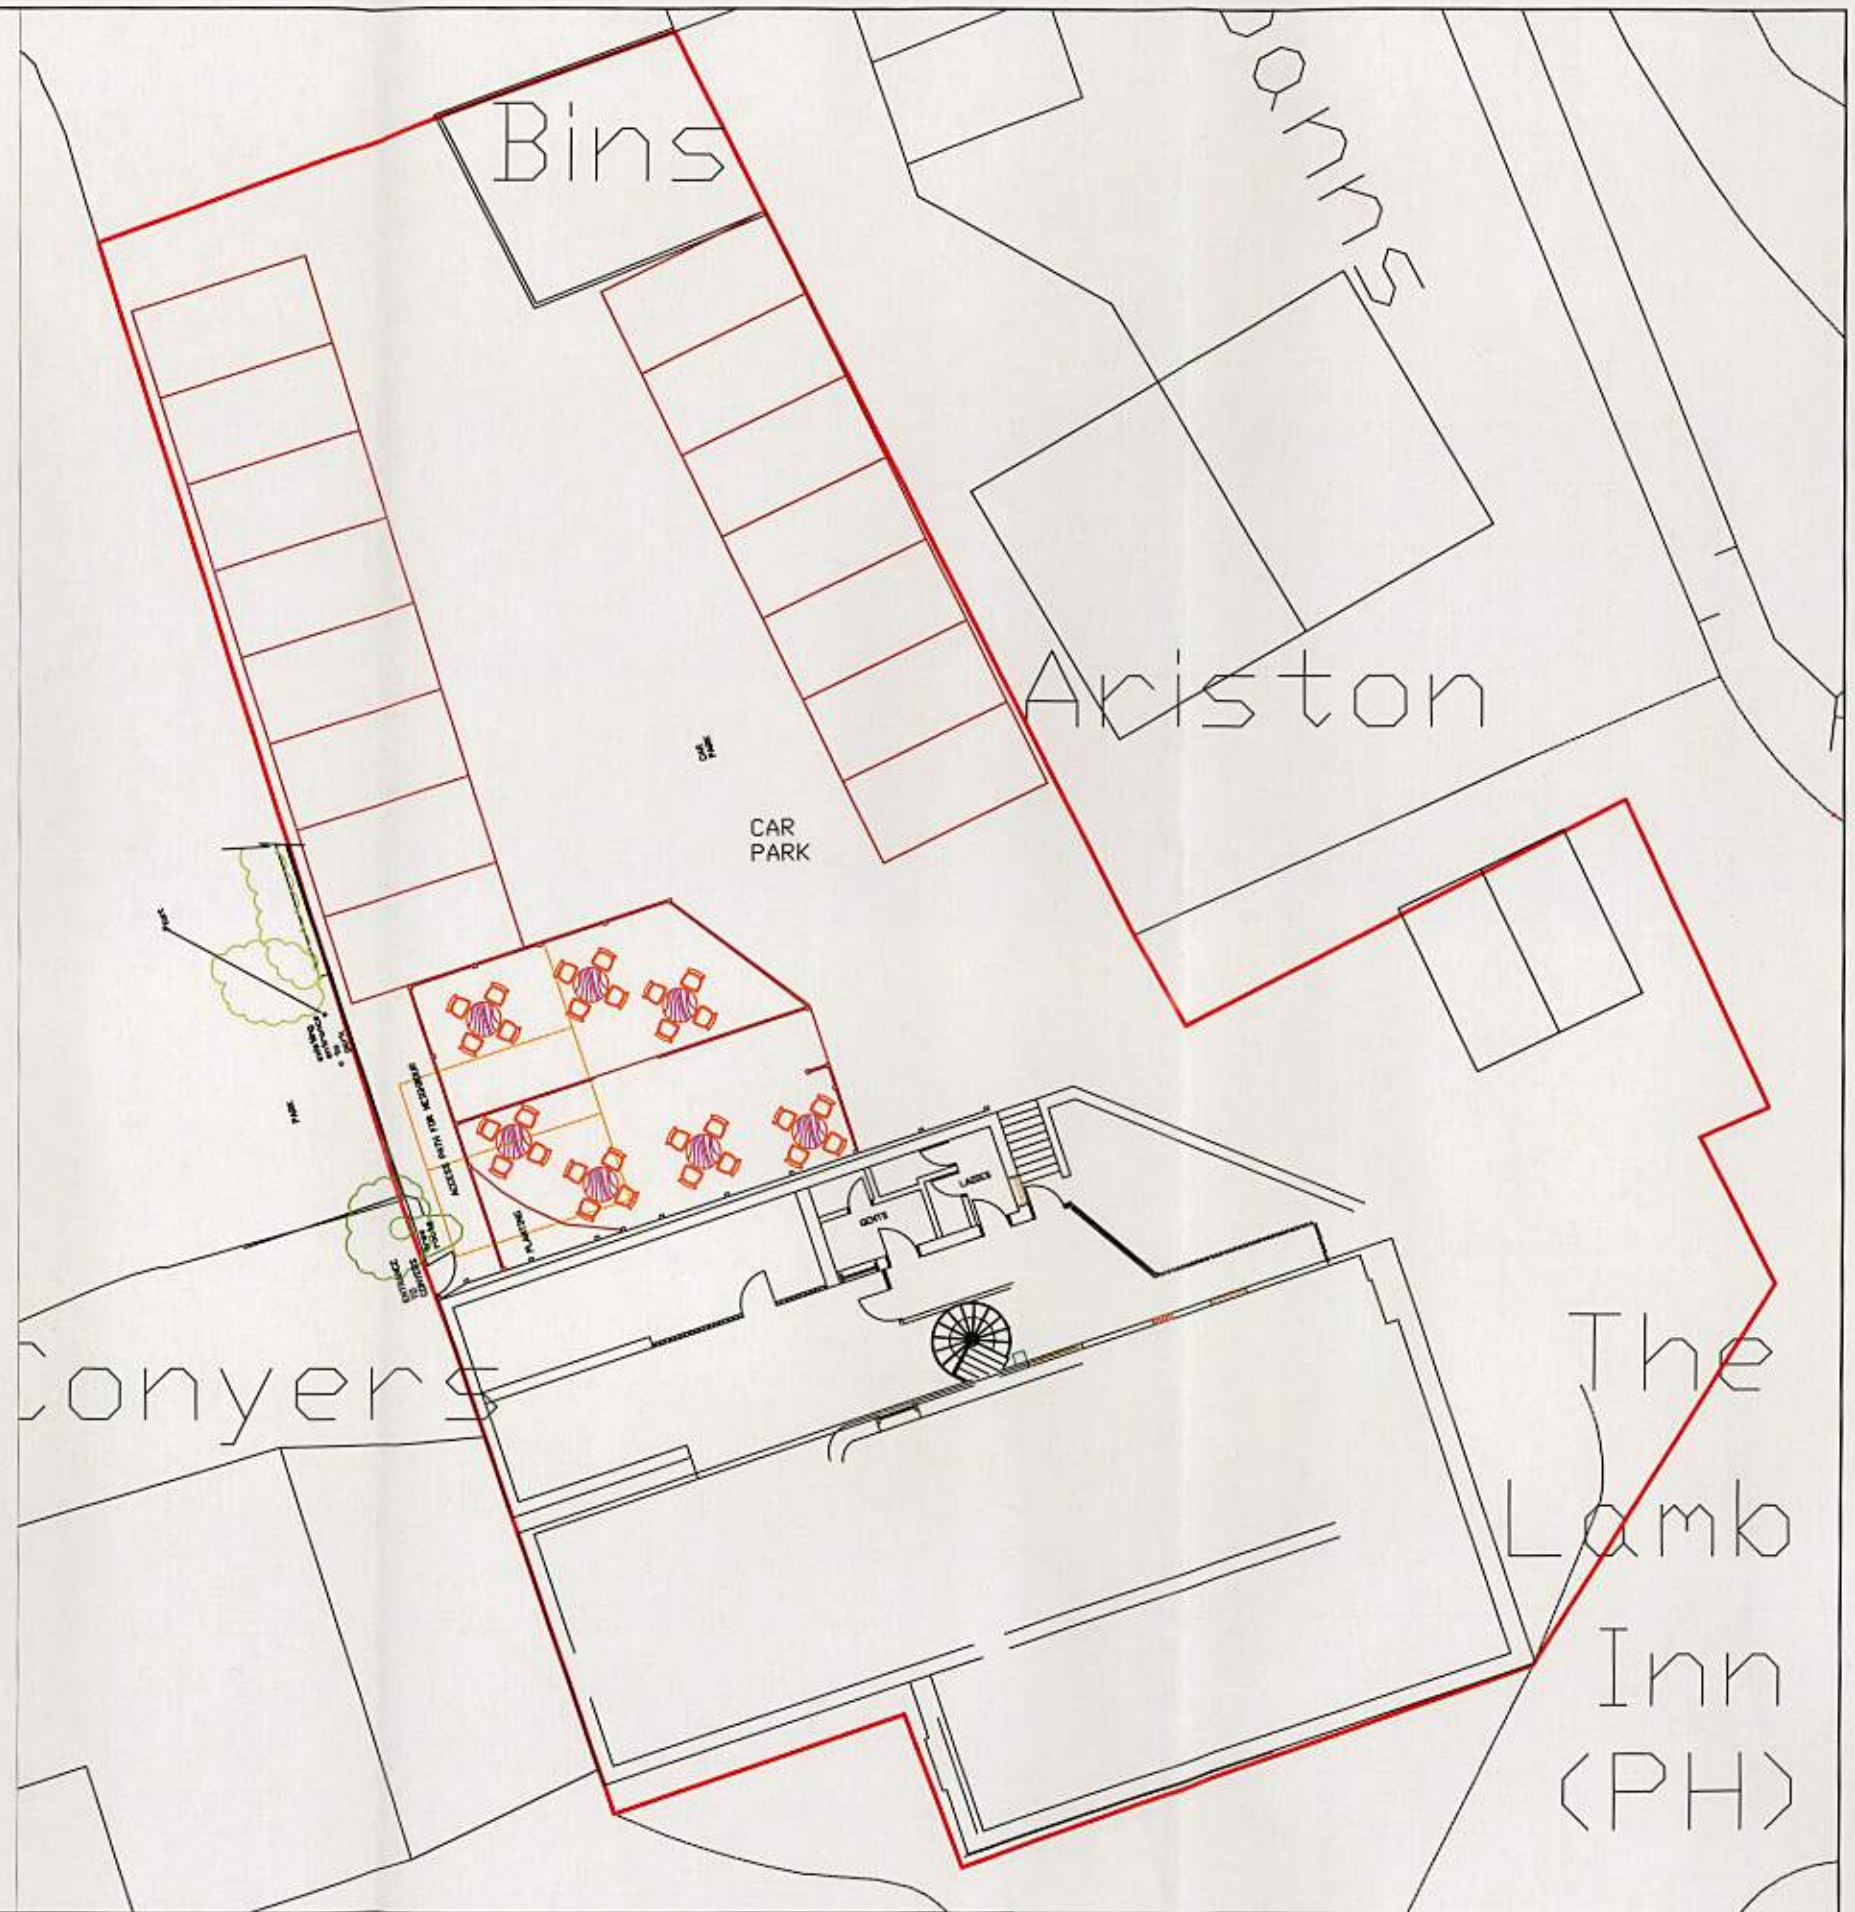

PROPOSED BLOCK 1:200

All dimensions to be checked on site prior to commencement of work, except for planning purposes.

This drawing is the copyright of  
**CALDOTECH LTD**  
and may not be copied, altered or reproduced  
in any way without written authority.

**CALDOTECH LTD**  
41 WILLOWHAYNE AVE  
EAST PRESTON  
WEST SUSSEX  
BN16 1PL  
Telephone  
01903 859176

EXISTING & PROPOSED BLOCK  
THE LAMB, THE SQUARE  
ANGMERING, WEST SUSSEX  
BN16 4EQ  
CLIENT Mr Newbon

|                |                       |    |          |
|----------------|-----------------------|----|----------|
| R1             | amends to park access | EG | 27/11/12 |
| Issue          | Details               | By | Date     |
| SCALE          | As Shown on A3        |    |          |
| DATE           | 18/10/12              |    |          |
| DRAWING NUMBER | 11045/R.PATIO R1      |    |          |