



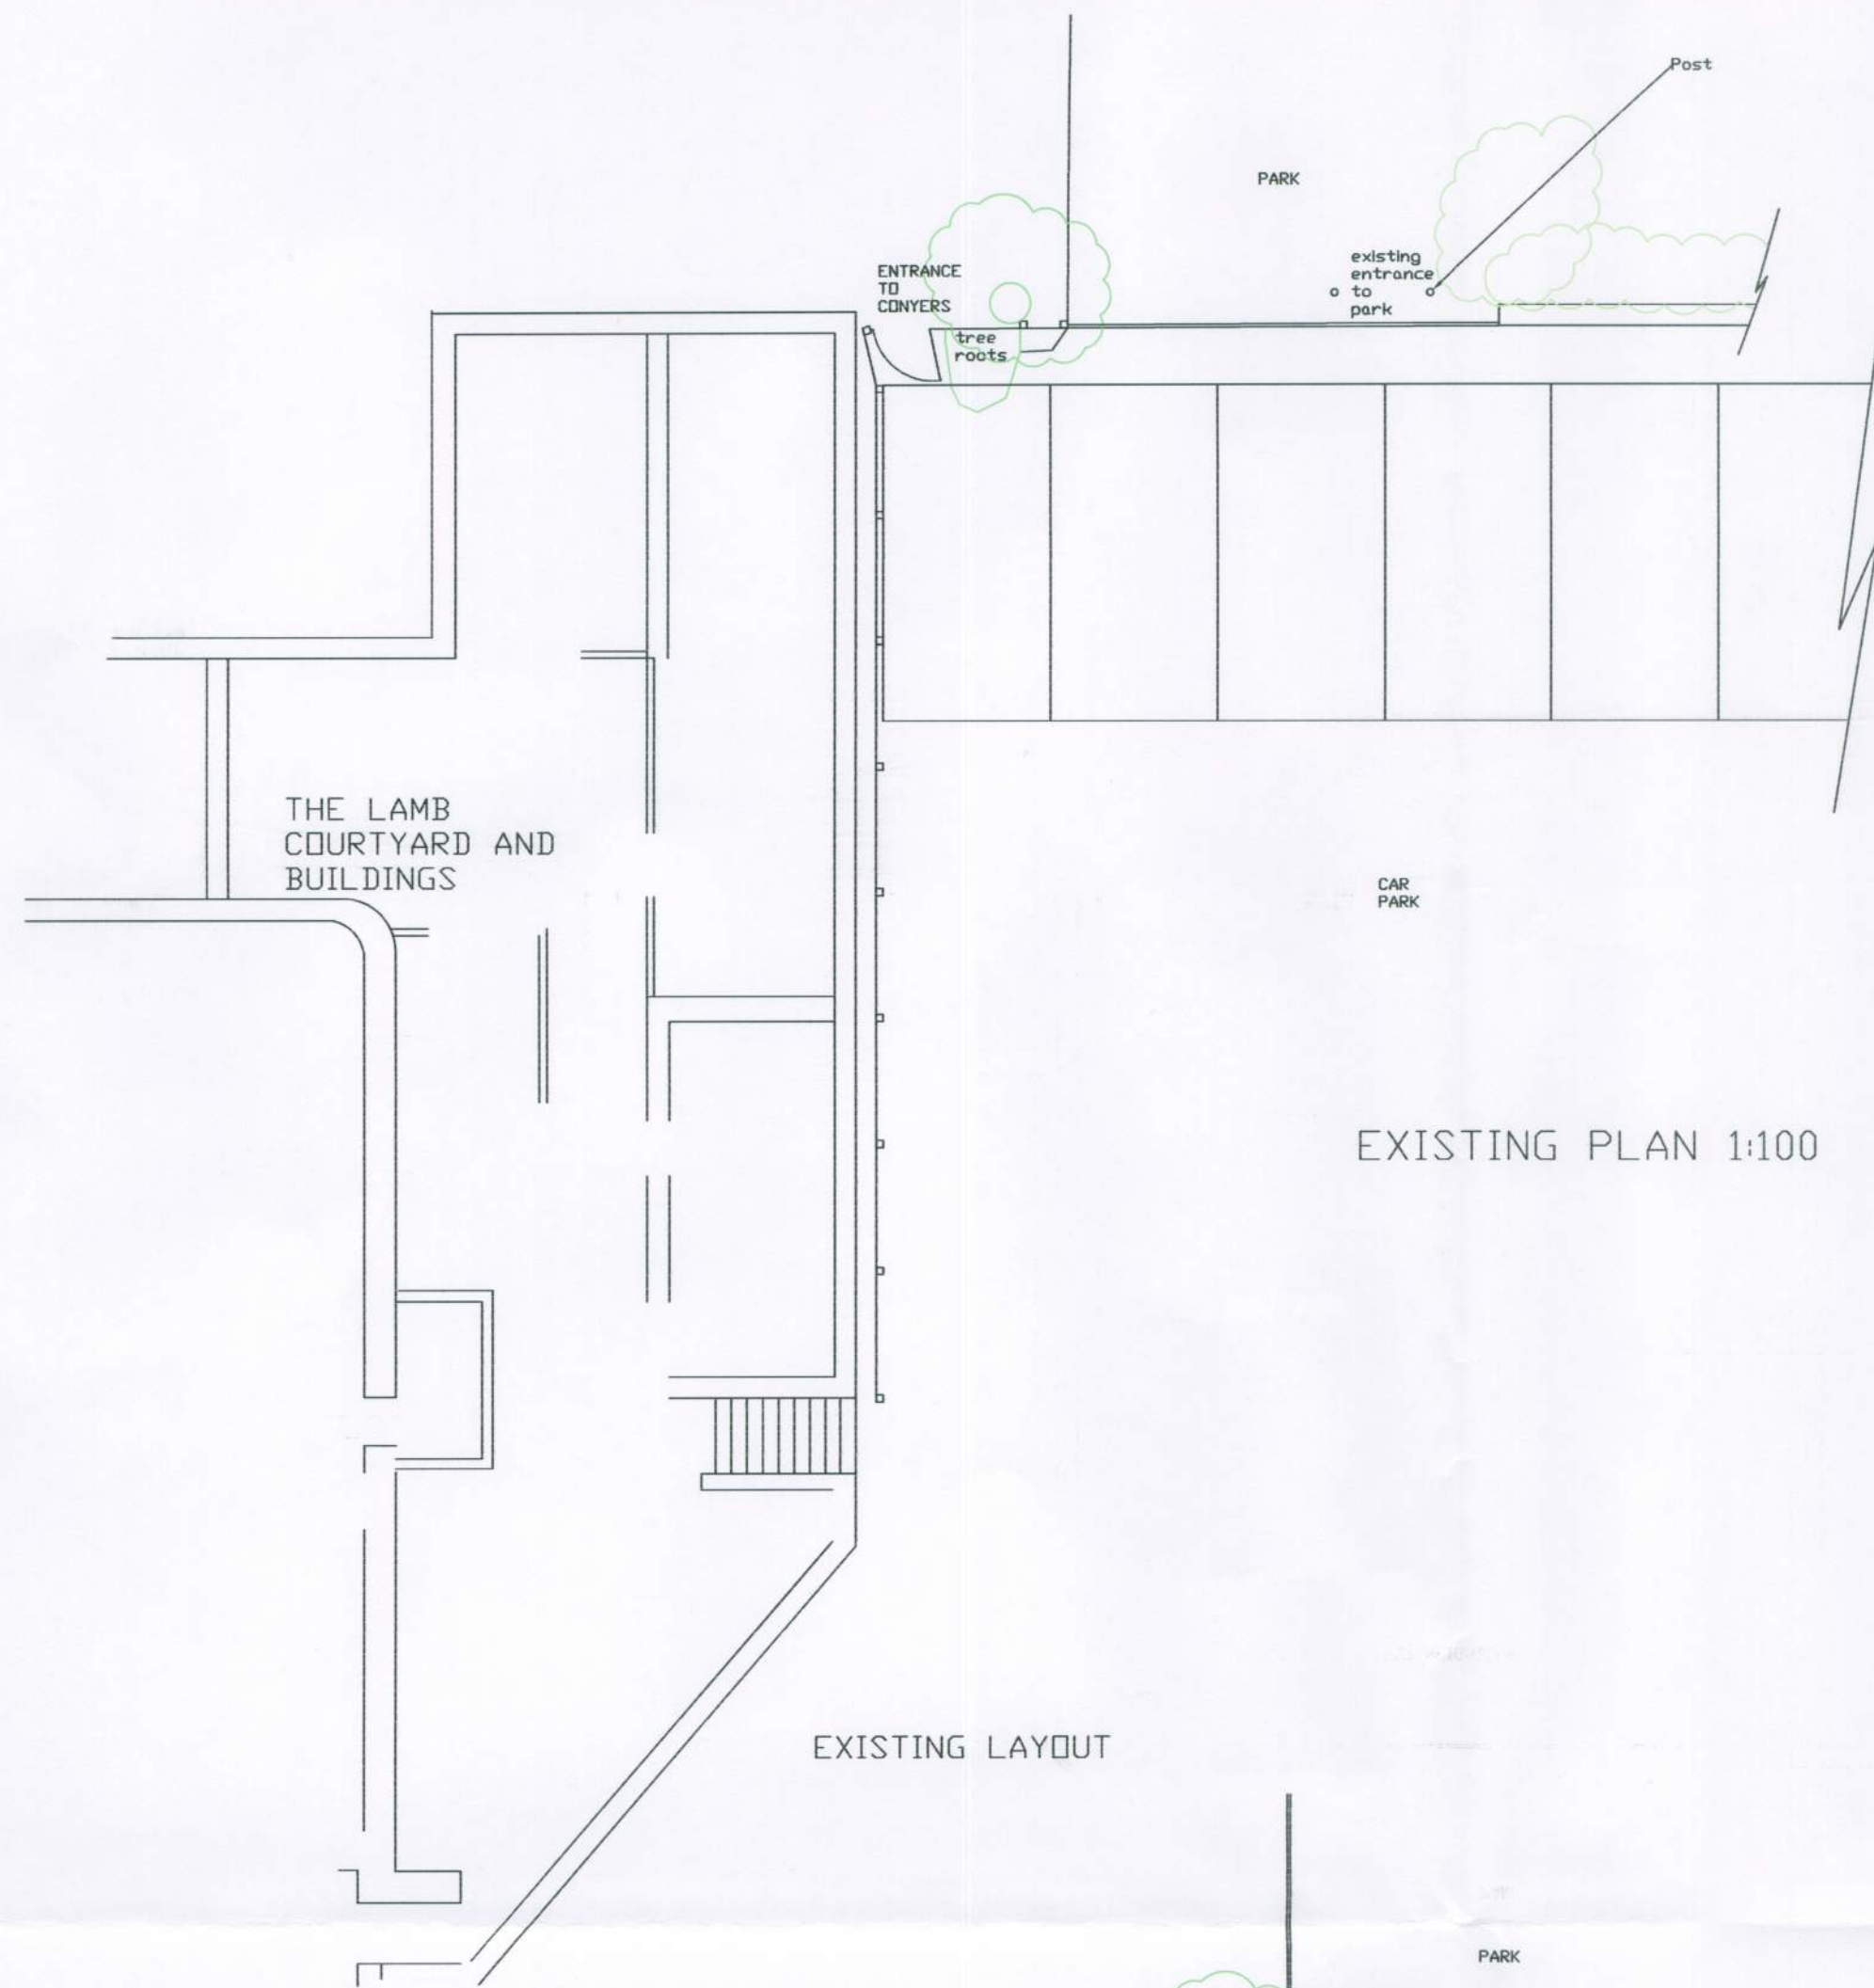

EXISTING PLAN 1:100

EXISTING LAYOUT

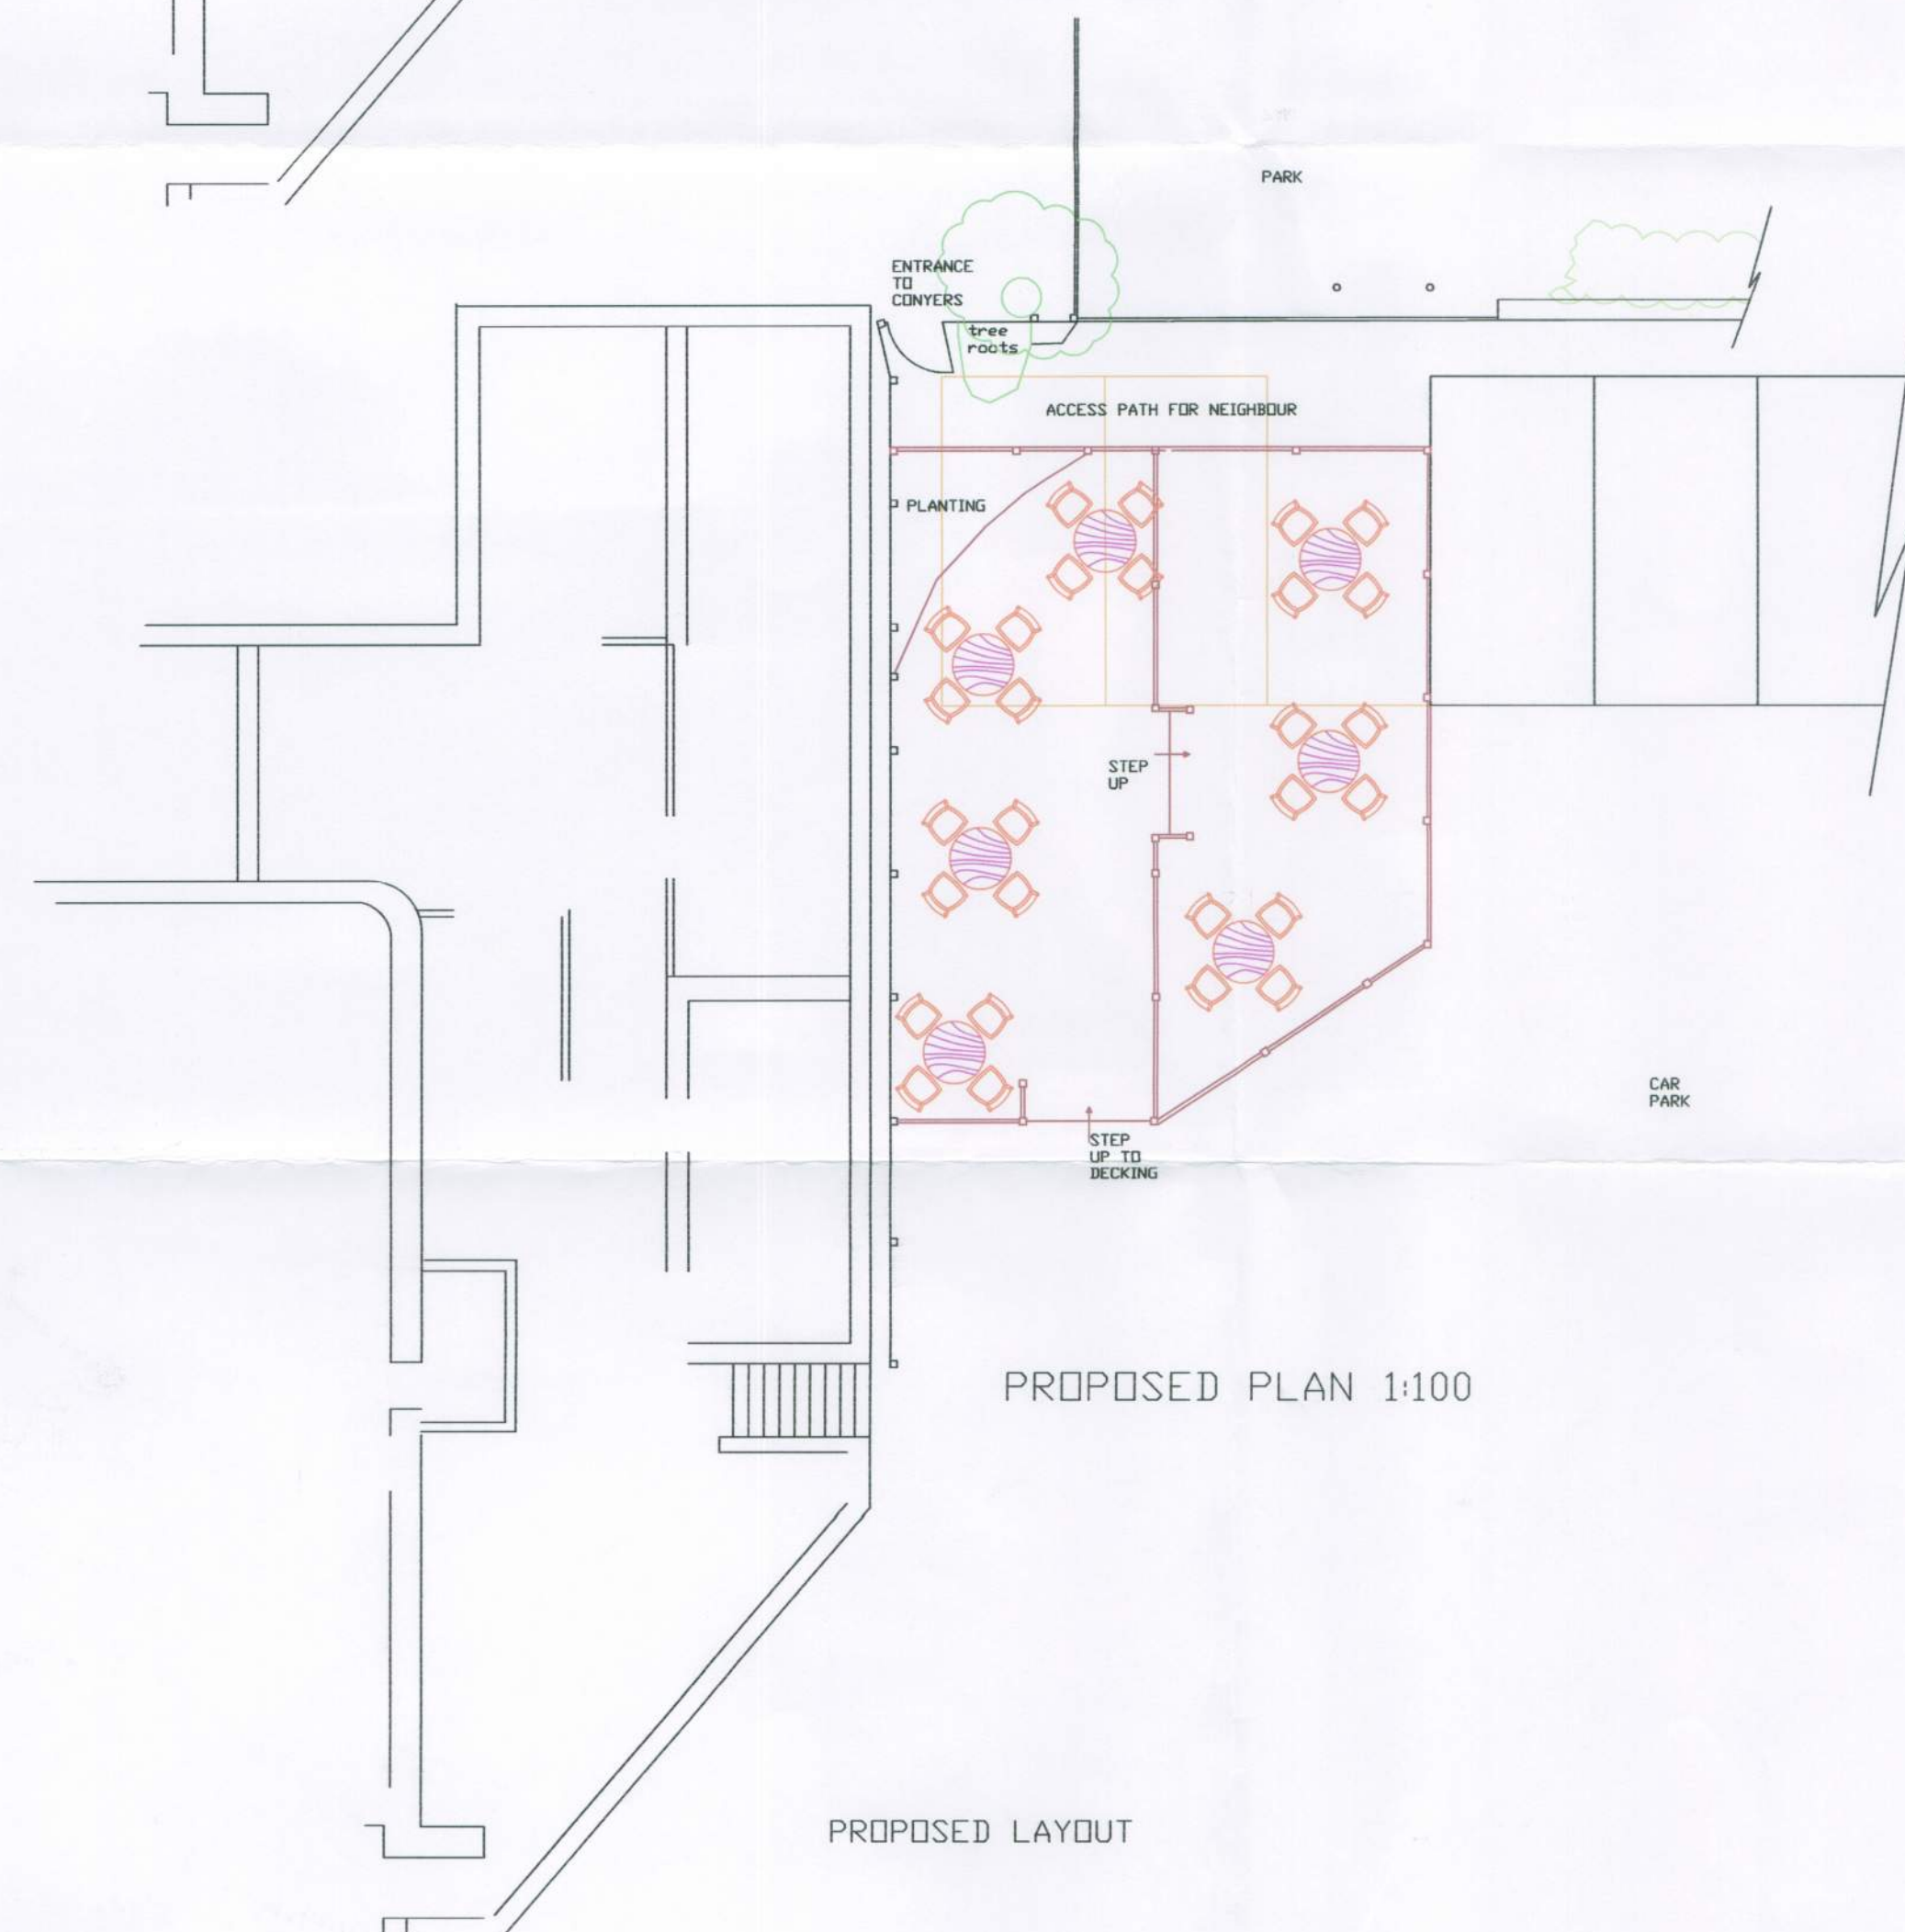

PROPOSED PLAN 1:100


PROPOSED LAYOUT



EXISTING ELEVATION - NORTH  
EXISTING ELEVATION (NORTH) 1:200




PROPOSED ELEVATION (NORTH) 1:100

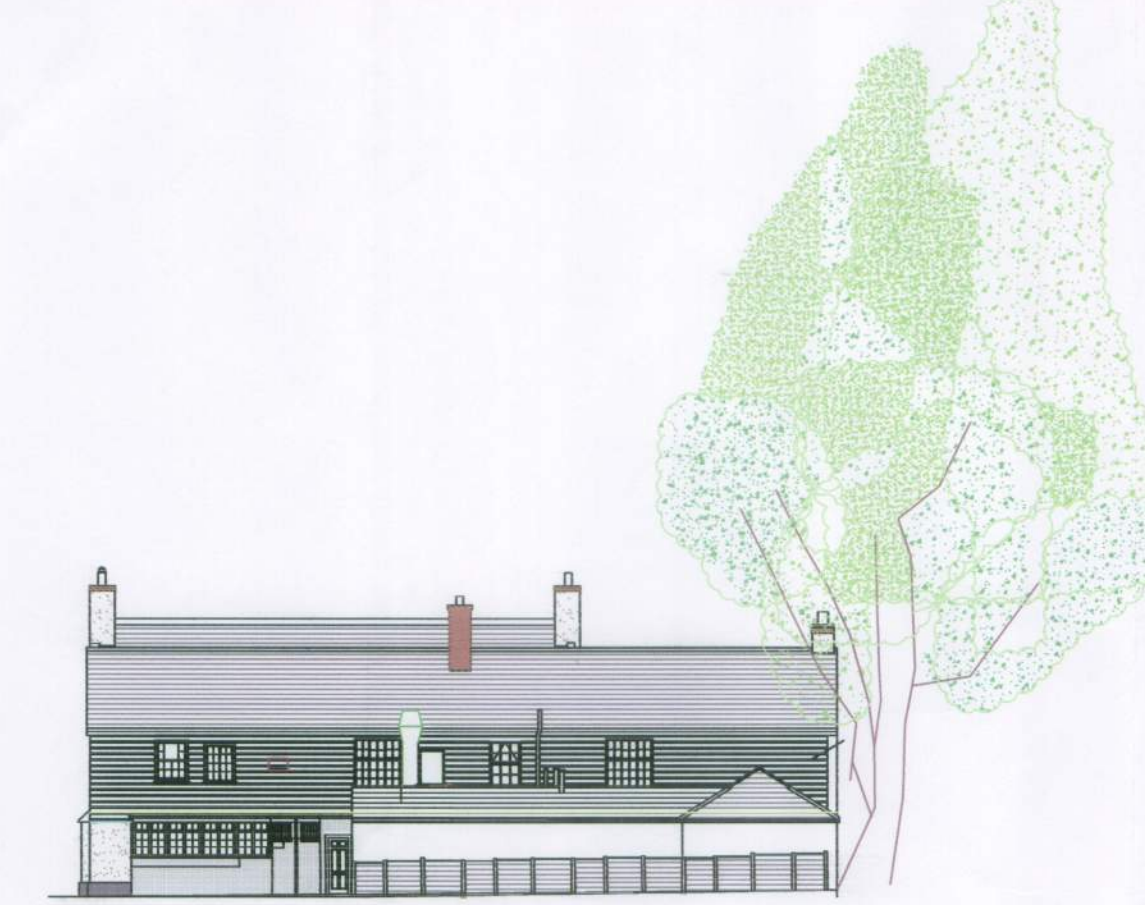

EXISTING ELEVATION (WEST) 1:200



PROPOSED ELEVATION (WEST) 1:100

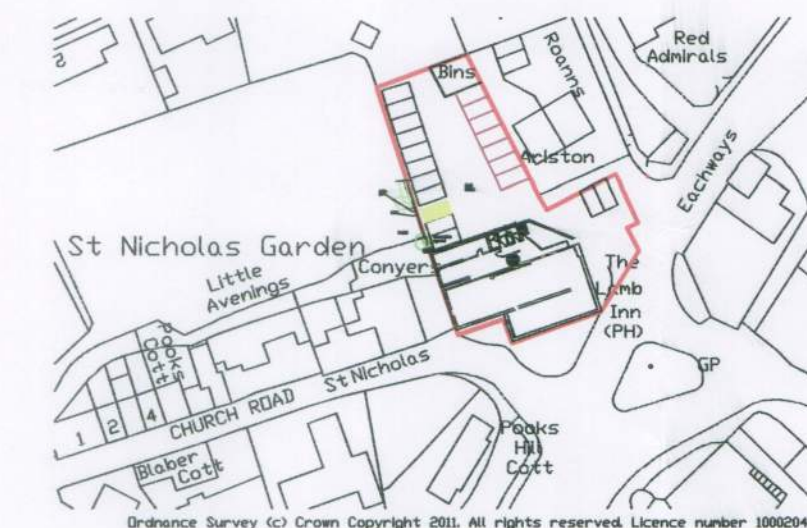

LOCATION 1:1250

15/10/12 ISSUED FOR PLANNING APPLICATION

All dimensions to be checked on site prior to commencement of work, except for planning purposes. This drawing is the copyright of CALDOTE LTD and may not be copied, altered or reproduced in any way without written authority.

**CALDOTE LTD**  
41 WILLOWHAYNE AVE  
EAST PRESTON  
WEST SUSSEX  
BN16 1PL  
Telephone 01903 859176

EXISTING REAR CAR PARK & PROPOSED NEW EXTERNAL SEATING AREA

The Lamb, The Square  
Angmering  
West Sussex  
BN16 4EQ

CLIENT Mr Newson

|                |                         |    |          |
|----------------|-------------------------|----|----------|
| R1             | Park access as existing | EO | 27/11/12 |
| Issue          | Details                 | By | Date     |
| SCALE          | AS SHOWN on A1          |    |          |
| DATE           | 15/10/12                |    |          |
| DRAWING NUMBER | 11045/21 Decking R1     |    |          |