OUTSIDEinterests

Company Registered in England – Registration No. 303194

[redacted]

Arun District Council
Planning Department
Arun Civic Centre
Maltravers Road
Littlehampton
West Sussex
BN17 5LF

29th July 2014

Application under the Neighbour consultation scheme 2013 -2016

Dear Sirs

On Behalf of the owners Mr & Mrs Young

I would like to apply for permission under the Neighbour Consultation scheme to build a Conservatory to rear of property below, which will project 4500mm beyond the rear wall of the original house.

Site address:

3 Chantrelles
Angmering
West Sussex
BN16 4GR

Adjacent properties:

2 Chantrelles
Angmering
West Sussex
BN16 4GR

4 Chantrelles
Angmering
West Sussex
BN16 4GR

Developer:

Outside Interests
c/o Mark Moranne
2 Barnham Road
Barnham
PO22 0ES

ARUN DISTRICT COUNCIL A/112/15/PDH

Proposed Materials

White PVC & Aluminium roof structure
Glass roof panels
White PVC Frames & French Doors to elevations
Clear glass to frames & doors
White PVC Rainwater goods
Face brick work to external walls

Dimensions of proposed building:

Projection from original house rear wall	4500mm
Width of proposed Conservatory	3680mm
Eaves Height	2100mm
Maximum overall height	3133mm

Drawings enclosed

Elevations & Plan view of proposed Conservatory	Drawing Ref	MM15/141
Scaled drawing of property showing proposed building	Drawing Ref	MM15/141SC
Plan Drawing of adjacent properties	Drawing Ref	MM15141 PL

[redacted]

[redacted]

ARUN DISTRICT COUNCIL A/112/15/PDH

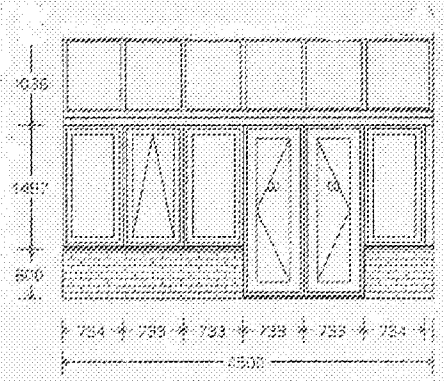

LEFT ELEVATION

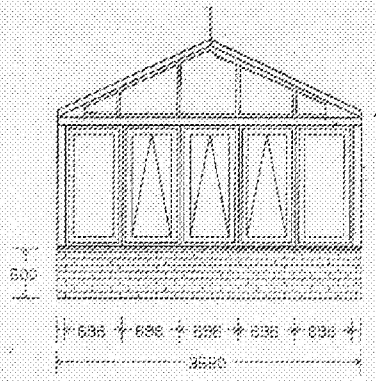

FRONT ELEVATION

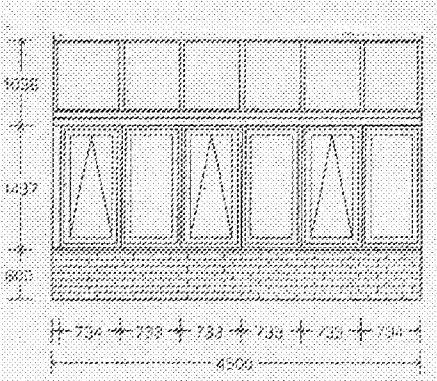

RIGHT ELEVATION

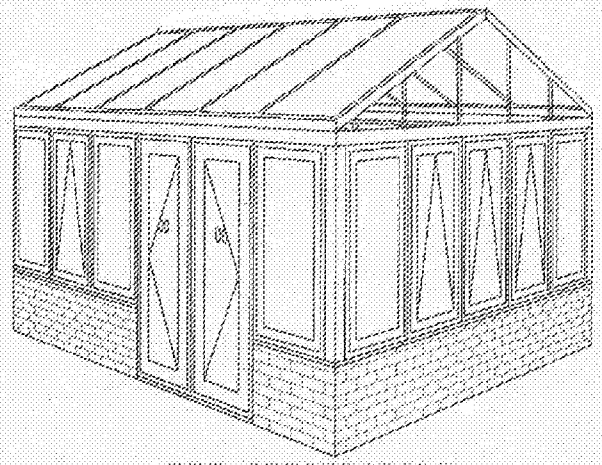

LEFT PERSPECTIVE

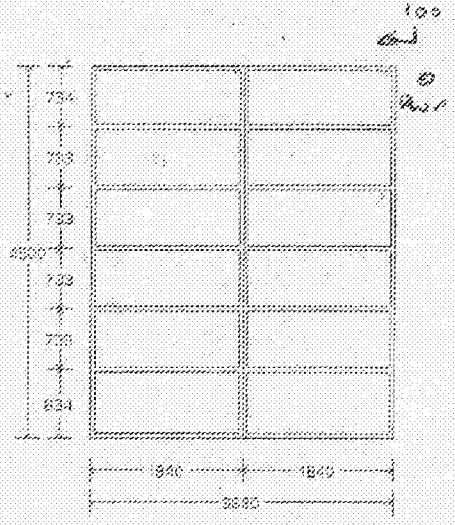

ROOF

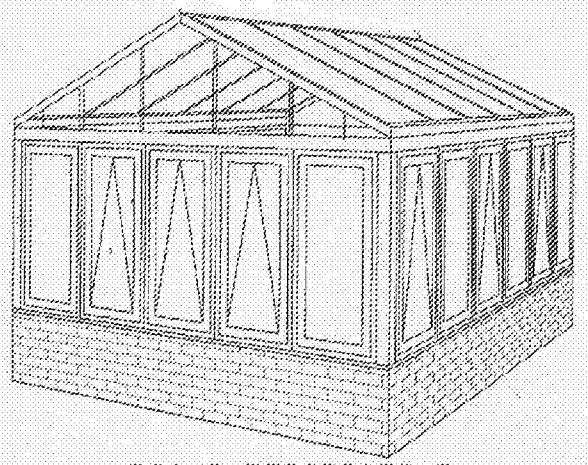

RIGHT PERSPECTIVE

PREPARED FOR: MR & MRS YOUNG
30 THE CHANTERELLES
ANGMERING
WEST SUSSEX
BN16 4GR

DETAILS TO: OUTSIDE UNDERCUTS
WHITE ROOF & FRAMES IN & OUT
NOT TO BE USED AS WORKING DRAWING
SILVER SELF CLEANING GLASS
EXTERNAL BASE DIMENSIONS

SCALE: 1:38

DATE: 9 JUN 2015

DRAWING NO: WM15/181

ARUN DISTRICT COUNCIL W/11215/PDH

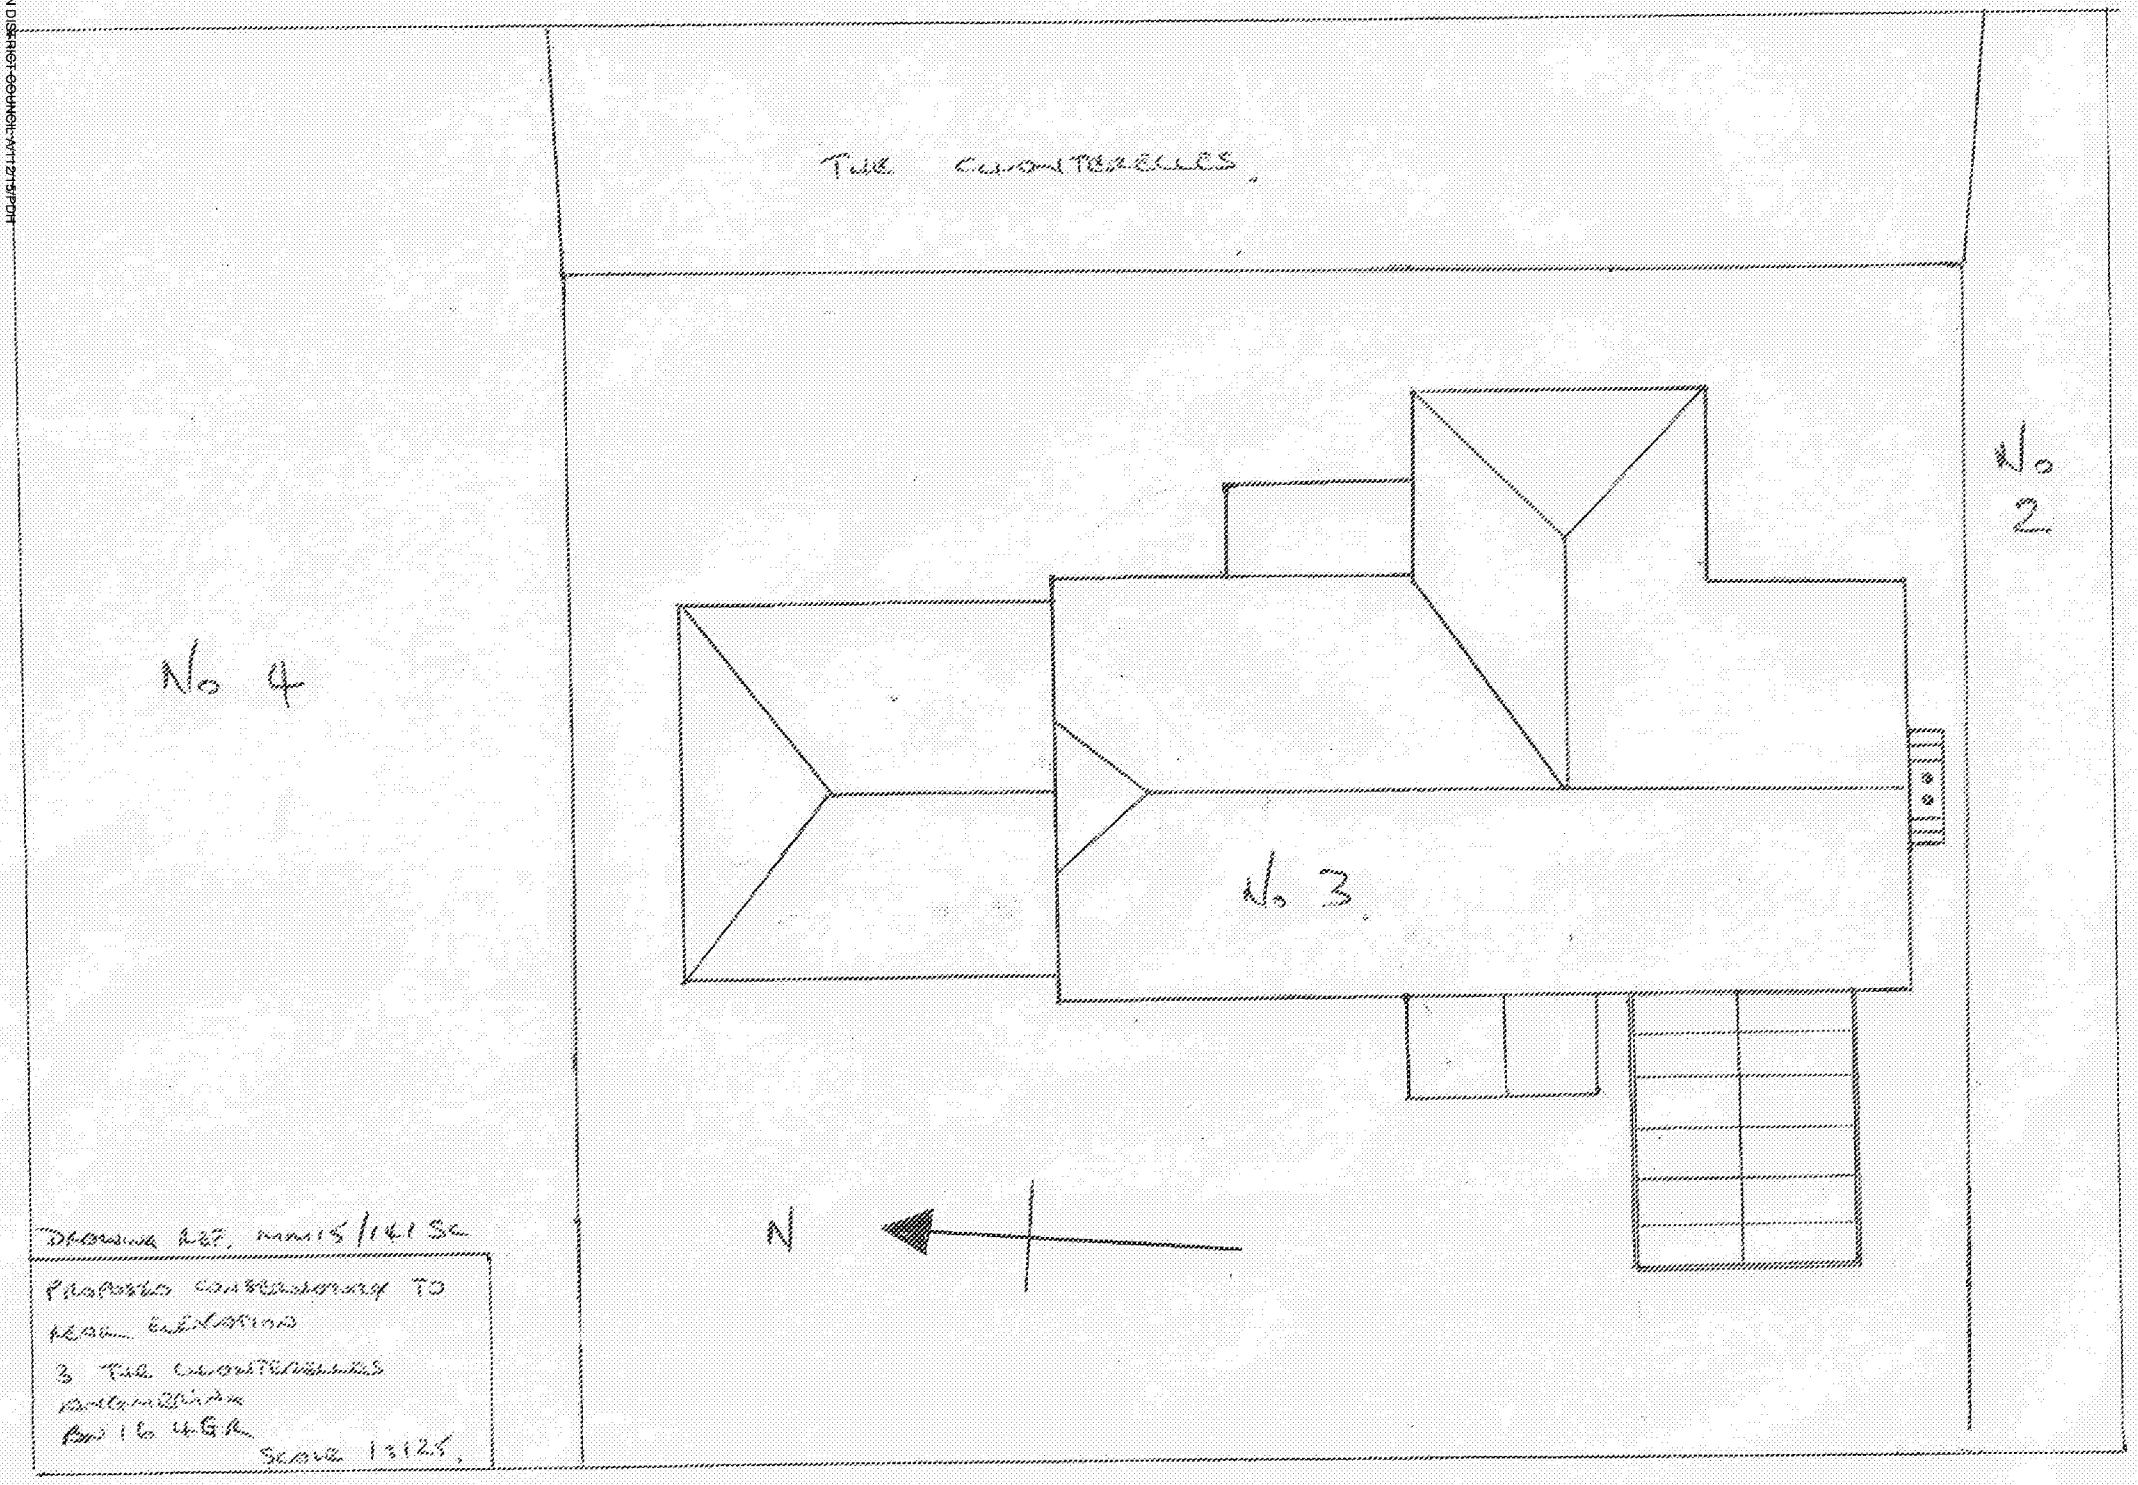

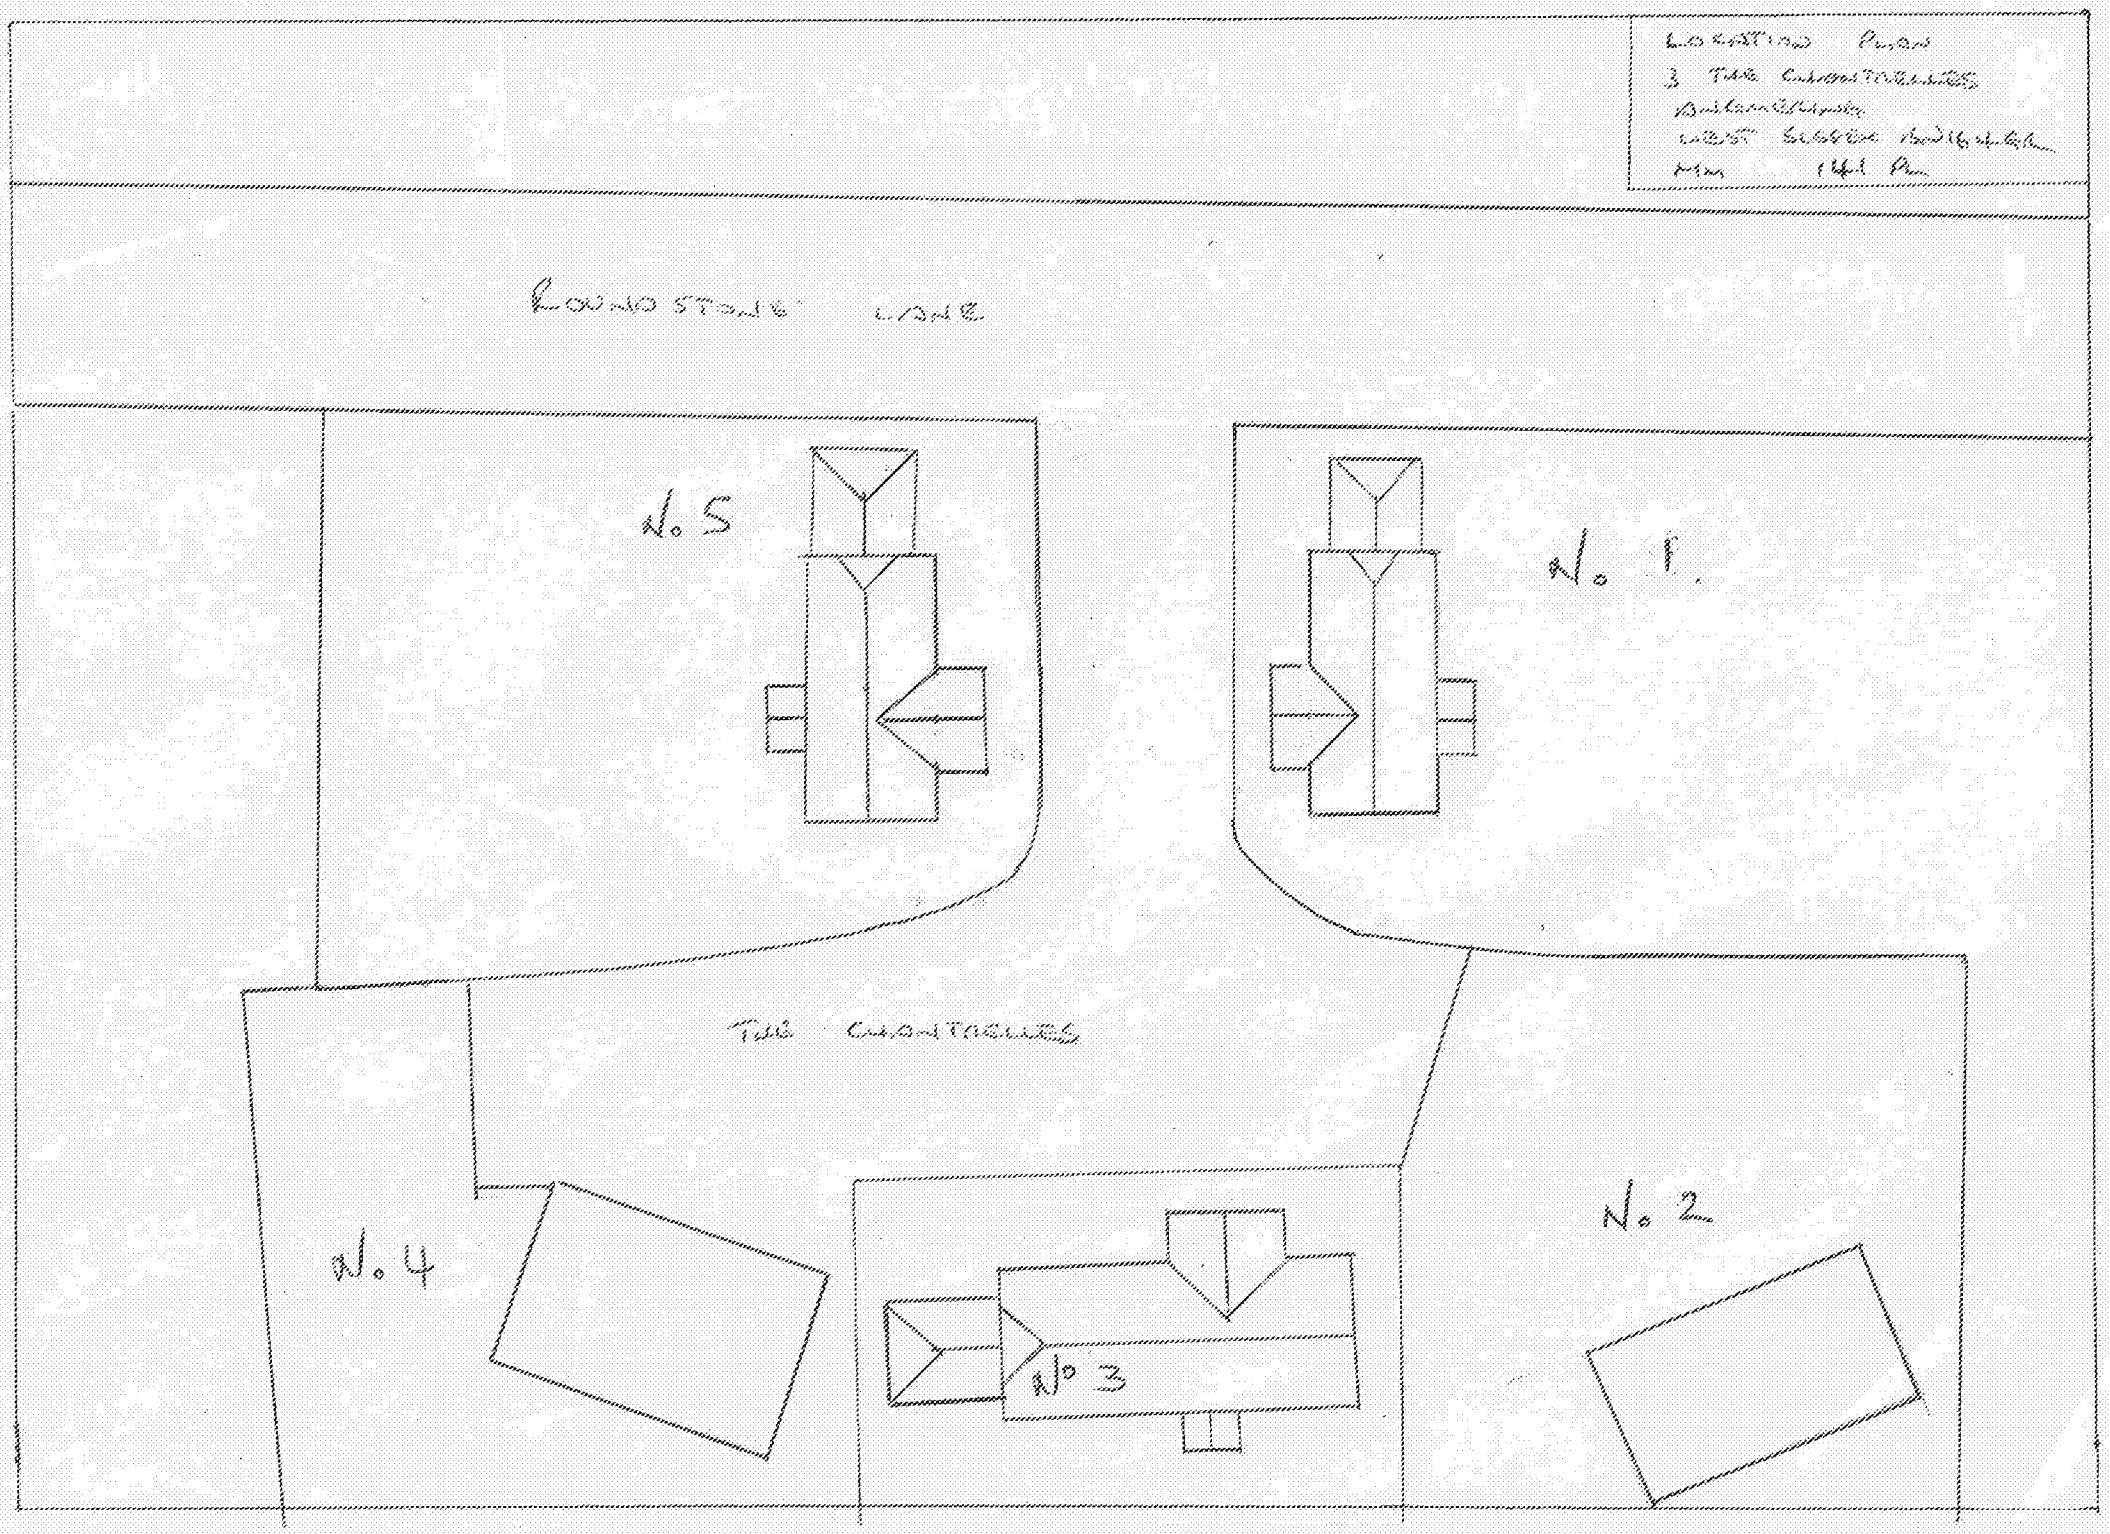

ARUN DISTRICT COUNCIL A/112/15/PDH