
ARUN DISTRICT COUNCIL A/112/20/NMA

CITYZEN IS THE TRADING NAME FOR CITYZEN LIMITED; REGISTERED OFFICE: PRESTON PARK HOUSE, BRIGHTON, BN1 6SB; REGISTERED NUMBER: 10634993

3865mm

432 mm


3563 mm

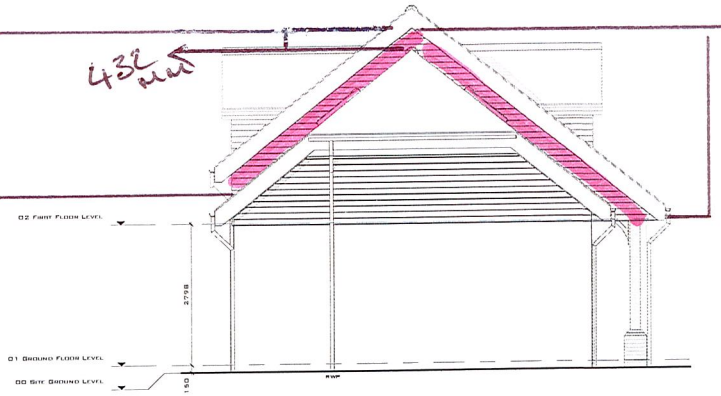

TOTAL = 3.26m²

Proposed Left GA Elevation
1 : 50 @ A1

= Renovation.

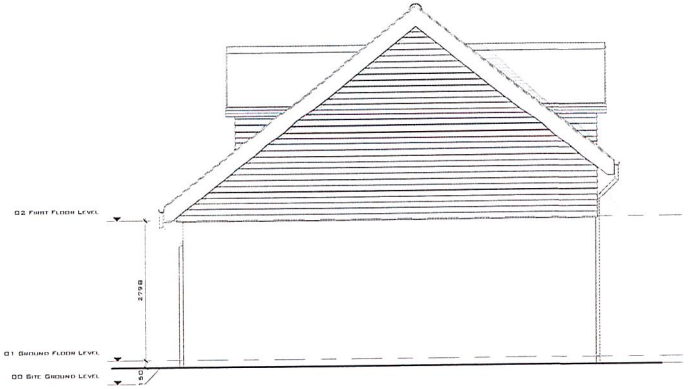

Proposed Right GA Elevation
1 : 50 @ A1

CDM 2015 Residual Risk

The Contractors shall familiarise themselves with the project and employ systems and methods of working to reduce any hazards

The Contractors shall plan, manage, monitor and coordinate health and safety during the construction phase of the project

If in doubt ask and notify the design team

General

It is assumed that a competent contractor familiar with the works required will be appointed and that they will be aware of the standard hazards.

Notes:

- All dimensions are in mm, unless stated otherwise.
- Any errors or omissions to be notified to Cityzen immediately.
- Building Regulations drawings are to demonstrate performance / compliance with the Building Regulations only. For construction detailing and methodology please refer to the construction drawings or consult with your contractor
- Cityzen is not responsible for any building work that is carried out on site.
- Contractor to read & check all manufactures literature and implement its requirements prior to installation of any materials and components
- This drawing is to be read in conjunction with all necessary architectural, structural and specialist drawings, specifications, scopes of work & RDOM data sheets
- All materials and workmanship shall conform with the relevant British and European standard, specifications and codes of practice
- All dimensions to be checked on site prior to construction or ordering
- This drawing is for building regulations purposes.
- If in any doubt, ask.

REV	DATE	REVISION	DRAWN	CHECKED	APPROVED
A	28.01.20	Final coordinated issue	RS	RS	RS

COPYRIGHT CITYZEN LIMITED

CITY
ARCHITECTURE | ENVIRONMENT
MARITIME HOUSE, GARDEN STREET, HOVE, BRIGHTON, EAST SUSSEX, BN3 1AW
CONTACT@CITYZEN.DESIGN
WWW.CITYZENDESIGN.CO.UK
01273 911010

CLIENT: GD Concepts Limited

DESIGNER: Roman Schnecker

PROJECT: Merry England Nursery, Dappers Lane, Angmering

TITLE: Type 1 - Right & Left GA Elevations

SCALE: As indicated @ A1

DATE: 11.09.19

PURPOSE OF DRAWING: BUILDING REGS

DRAWING PROJECT NO - SEQ NO. (REVISION): 1920-BR-371-(A)

House Type 1

0M 1M 2M 3M 4M 5M

Scale Bar @ 1:50