DWG No. 191183/320/02

Road 1 Ch 50.00

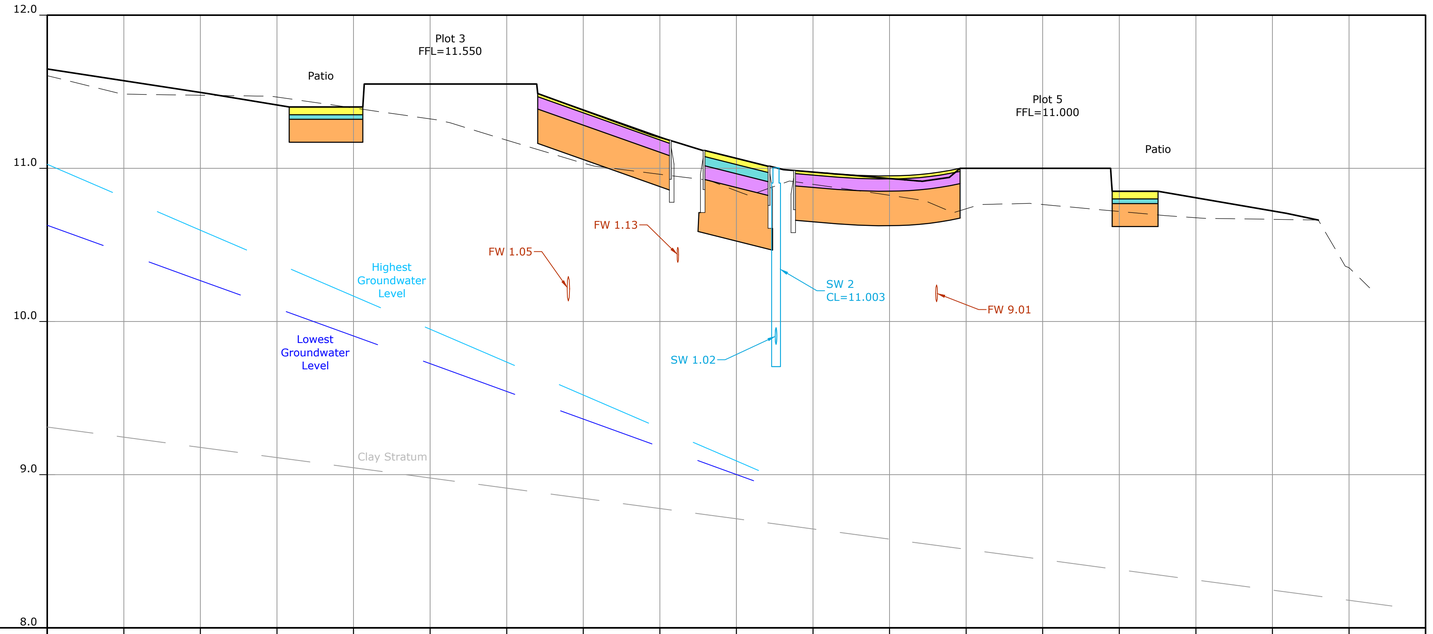

OFFSET	-45.00	-40.00	-35.00	-30.00	-25.00	-20.00	-15.00	-10.00	-5.00	0	5.00	10.00	15.00	20.00	25.00	30.00	35.00	40.00	45.00
EXISTING ELEVATIONS	11.69	11.48	11.48	11.47	11.39	11.32	11.18	11.03	10.96	10.85	10.90	10.82	10.74	10.76	10.72	10.68	10.67	10.35	
PROPOSED ELEVATIONS	11.649	11.633 11.618 11.603 11.587	11.572 11.557 11.541 11.526 11.511	11.495 11.479 11.463 11.446 11.430	11.413 11.400 11.400 11.400 11.400	11.400 11.550 11.550 11.550 11.550	11.550 11.550 11.550 11.550 11.550	11.550 11.514 11.482 11.416 11.380	11.344 11.308 11.271 11.235 11.202	11.172 11.141 11.115 11.090 11.065	11.040 11.015 10.993 10.984 10.976	10.967 10.959 10.950 10.942 10.933	10.925 10.917 10.928 10.949 11.000	11.000 11.000 11.000 11.000 11.000	11.000 11.000 11.000 11.000 10.850	10.850 10.850 10.842 10.825 10.808	10.790 10.773 10.756 10.739 10.722	10.704 10.683	

Road 1 Ch 60.00

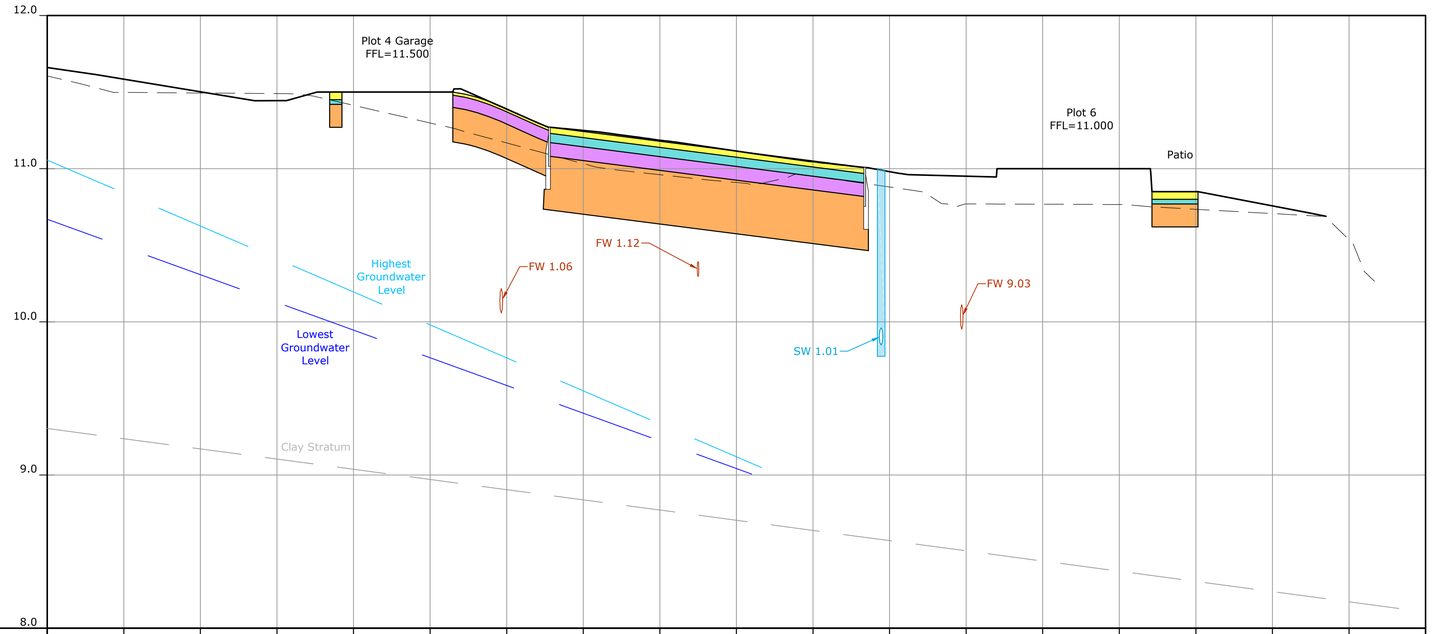

OFFSET	-45.00	-40.00	-35.00	-30.00	-25.00	-20.00	-15.00	-10.00	-5.00	0	5.00	10.00	15.00	20.00	25.00	30.00	35.00	40.00	45.00
EXISTING ELEVATIONS	11.61	11.50	11.49	11.49	11.41	11.30	11.17	11.03	10.96	10.91	10.95	10.88	10.77	10.77	10.77	10.73	10.71	10.54	
PROPOSED ELEVATIONS	11.660	11.646 11.632 11.617 11.601	11.585 11.568 11.552 11.535 11.519	11.502 11.486 11.469 11.453 11.444	11.444 11.455 11.483 11.500 11.500	11.500 11.500 11.500 11.500 11.500	11.500 11.522 11.478 11.433 11.389	11.345 11.301 11.269 11.259 11.250	11.240 11.227 11.213 11.200 11.186	11.174 11.159 11.144 11.130 11.115	11.100 11.086 11.072 11.058 11.046	11.035 11.023 11.012 10.999 10.981	10.964 10.959 10.956 10.954 10.951	10.948 10.982 11.000 11.000 11.000	11.000 11.000 11.000 11.000 11.000	11.000 11.000 11.000 11.000 10.850	10.850 10.850 10.850 10.850 10.834	10.814 10.795 10.776 10.757 10.738	10.719 10.699

NOTES

KEY:

- Existing Ground Level
- Proposed Ground Level
- Surface Course
- Binder Course
- Base
- Sub-base
- Capping
- Topsoil
- Filter Drain

Rev	Amendment	Drawn	Checked	Approved	Date
A	Revised to Client comments	RS	KBL	KBL	19/07/19

LANMOR Consulting
Civil Engineers & Transport Planning
Thorogood House, 34 Tolworth Close, Surbiton, Surrey, KT6 7EW
Telephone: 0208 339 7899 Fax: 0208 339 7898
e-mail: info@lanmor.co.uk
www.lanmor.co.uk

Countyoak Homes Ltd

Dappers Lane
Angmering

Setting Out Layout
Road Cross Sections

Sheet 4 of 4

DRAWN	CHECKED	APPROVED
RS	KBL	KBL
DATE Jul-19	DATE Jul-19	DATE Jul-19

SCALE	PRJ No.	SIZE	REV
H 1:200 V 1:20	191183	A1	A

DWG No. 191183/320/02