DWG No. 191183/310/01

Road 1

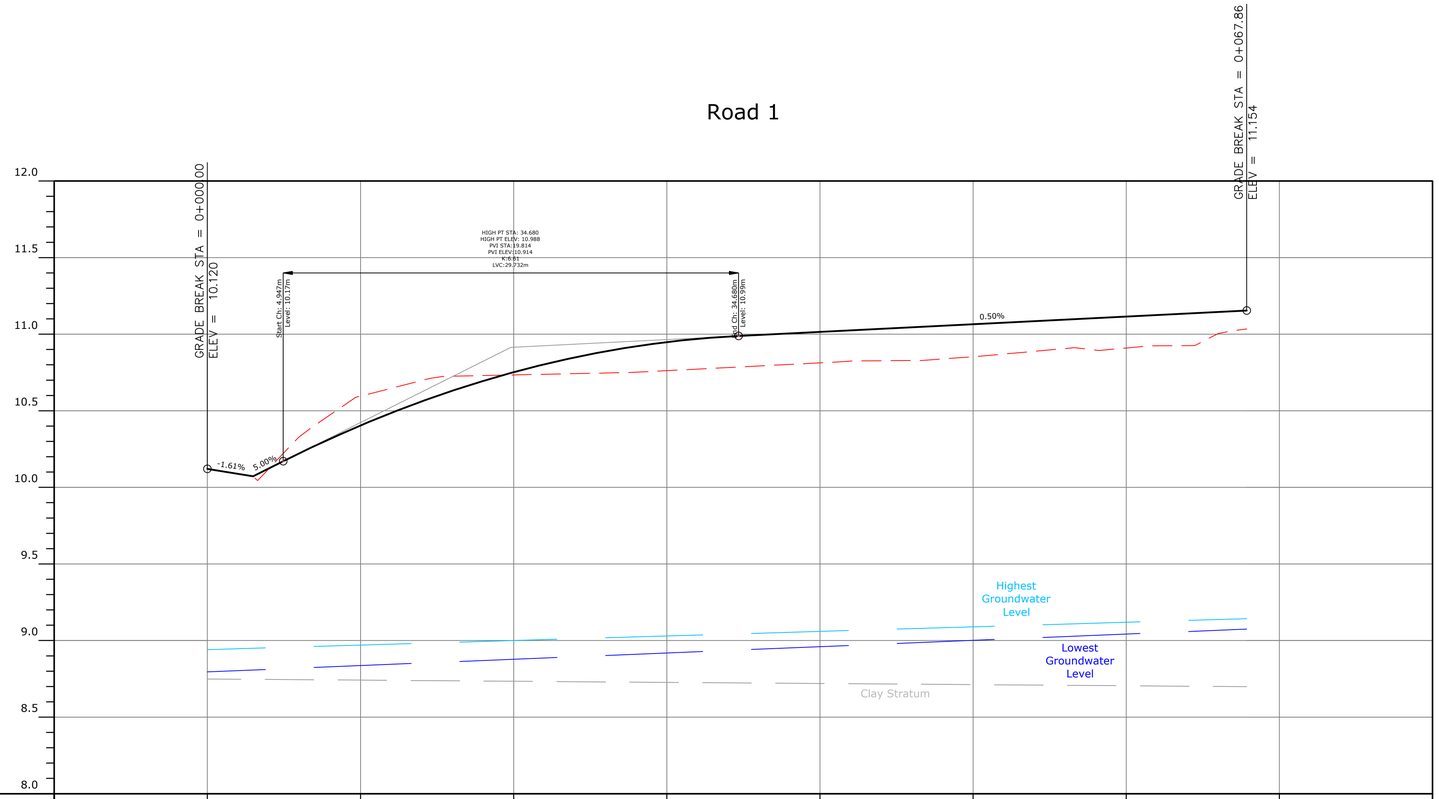

Chainage	-10.000m	0.000m	10.000m	20.000m	30.000m	40.000m	50.000m	60.000m	70.000m	80.000m
Existing Level	m m	10.120m 10.226m 10.596m 10.719m 10.734m 10.744m 10.762m 10.787m 10.813m 10.828m 10.853m 10.897m 10.910m 10.953m								m m m
Proposed Level	m m	10.120m 10.173m 10.404m 10.597m 10.752m 10.869m 10.948m 10.990m 11.015m 11.040m 11.065m 11.090m 11.115m 11.140m								m m m
Horizontal Geometry		Length 67.86								
Vertical Geometry		Length 2.947m -1.61% % Length 7.946m 5.00% % Length 29.73m K Value 6.607 Length 33.184m 0.50% %								

NOTES

1. All dimensions are in meters unless expressed otherwise and all levels are shown in meters above Site Datum.
2. Do not scale from this drawing.
3. Proposed road levels are to channel and/or crown of alignment, unless otherwise expressed.
4. The contractor is to verify the setting out prior to commencing construction and is to bring any discrepancies to the attention of the engineer.
5. Where the offset from one string to another is dimensioned as tapering the offset shall vary linearly unless noted otherwise.

Rev	Amendment	Drawn	Checked	Approved	Date
A	Revised to Client comments	RS	KBL	KBL	19/07/19

LANMOR Consulting
Civil Engineers & Transport Planning
Thorogood House, 34 Tolworth Close, Surbiton, Surrey, KT6 7EW
Telephone: 0208 339 7899 Fax: 0208 339 7898
e-mail: info@lanmor.co.uk
www.lanmor.co.uk

Countyoak Homes Ltd

Dappers Lane
Angmering

Setting Out Layout
Road Long Section

Sheet 2 of 4

DRAWN RS		CHECKED KBL		APPROVED KBL	
DATE Jul-19		DATE Jul-19		DATE Jul-19	
SCALE H 1:200 V 1:20		PRJ No. 191183		SIZE	REV
DWG No. 191183/310/01				A1	A

ARUN DISTRICT COUNCIL A/113/19/DOC