DWG No. 191183/520/01

Foul Water Branch 1

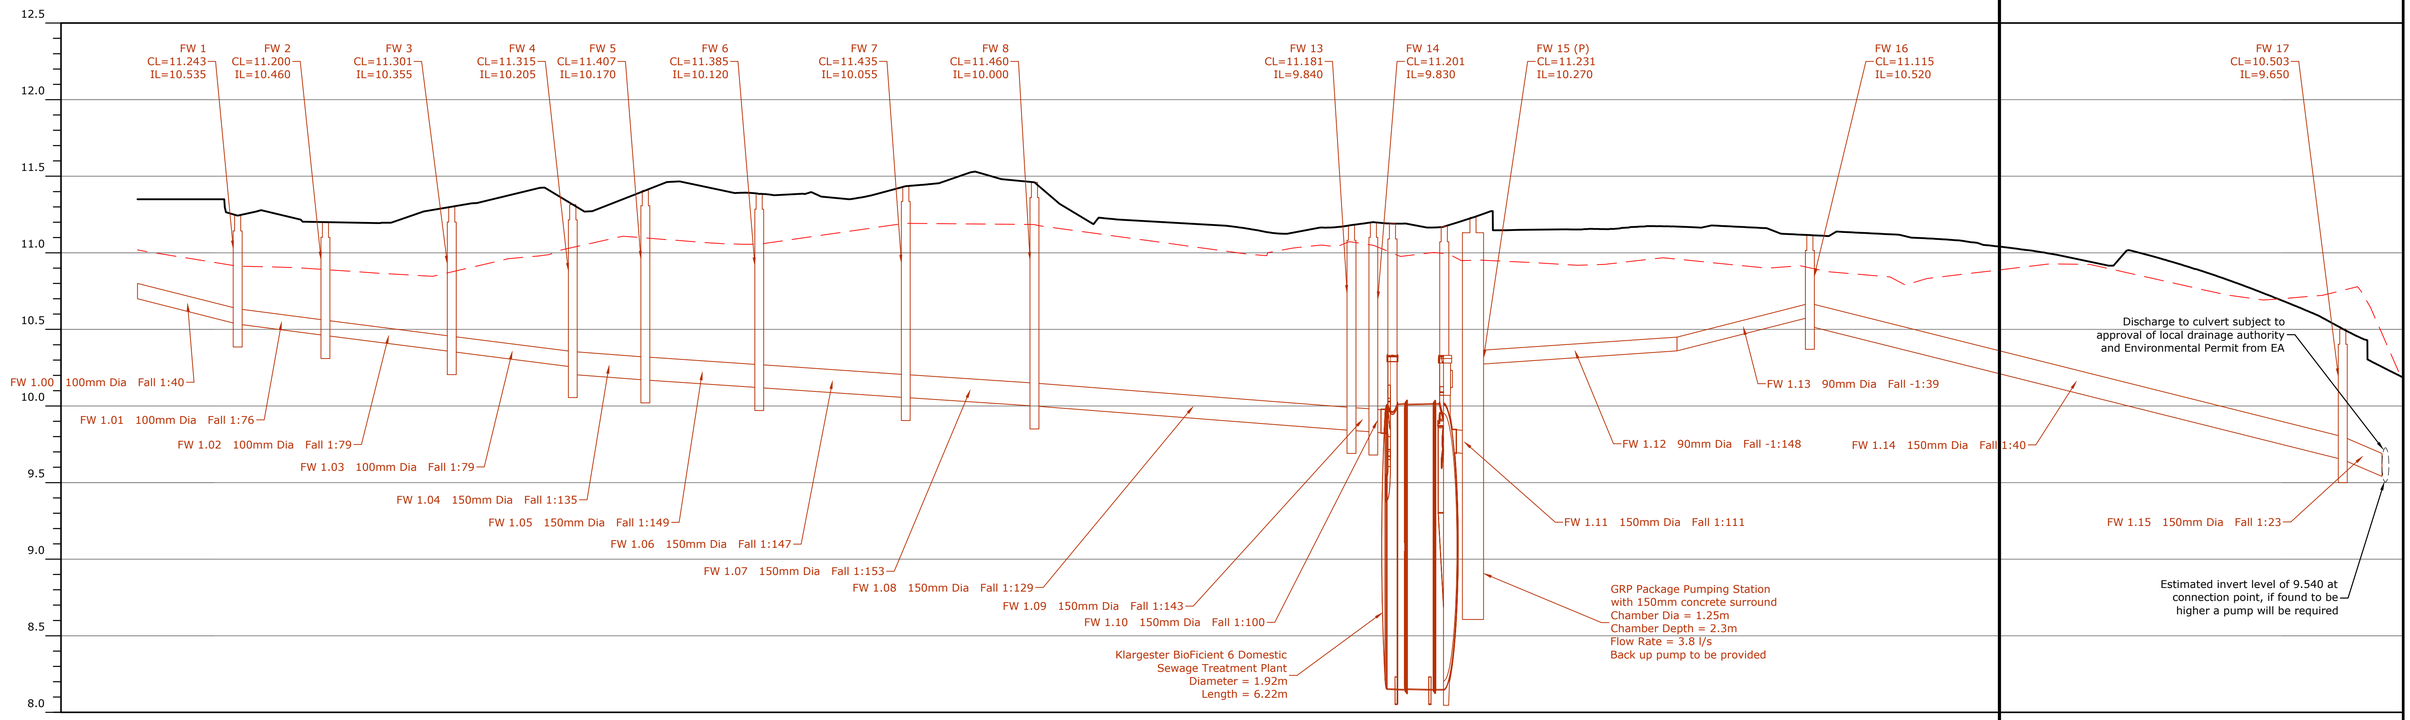

Foul Water Branch 9

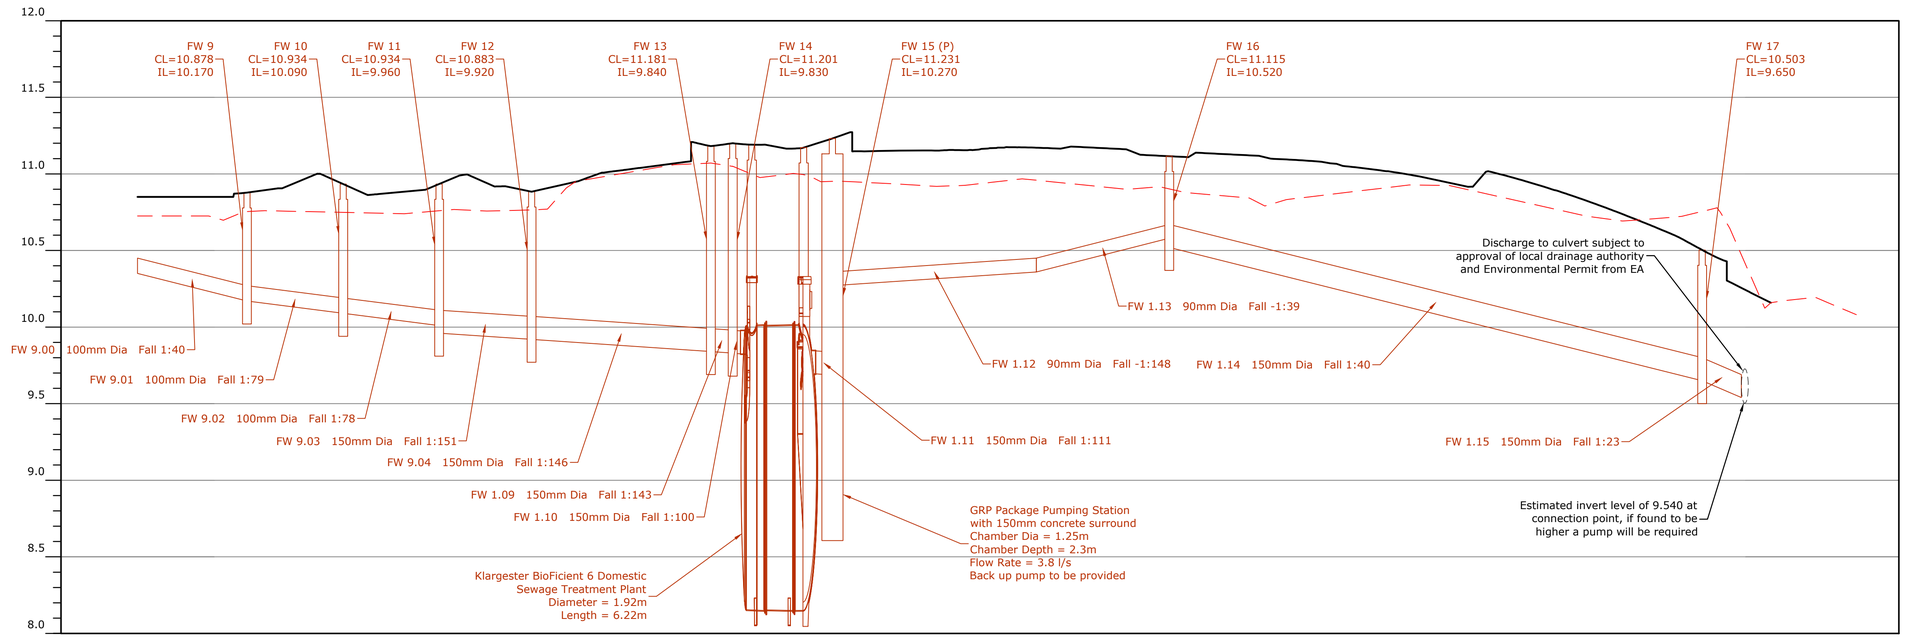

NOTES

Rev	Amendment	Drawn	Checked	Approved	Date
A	Revised to Client comments	RS	KBL	KBL	19/07/19

LANMOR Consulting
Civil Engineers & Transport Planning
Thorogood House, 34 Tolworth Close, Surbiton, Surrey, KT6 7EW
Telephone: 0208 339 7899 Fax: 0208 339 7898
e-mail: info@lanmor.co.uk
www.lanmor.co.uk

Countyoak Homes Ltd

Dappers Lane
Angmering

Drainage Layout
Sewer Long Sections

Sheet 3 of 4

DRAWN	CHECKED	APPROVED
RS	KBL	KBL
DATE Jul-19	DATE Jul-19	DATE Jul-19

SCALE	PRJ No.	SIZE	REV
H 1:200 V 1:20	191183	A1	A

DWG No. 191183/520/01